RECORD OF SURVEY NO. 32-22

LOCATED IN BLOCK A, WALKER HEIGHTS SUB'D, MB 2/7, IN THE W 1/2, SE 1/4, SEC 28, T5N, R25E, MDB&M, MONO COUNTY, CALIFORNIA.

SURVEYOR'S CERTIFICATE

THIS MAP CORRECTLY REPRESENTS A SURVEY MADE BY ME OR UNDER MY DIRECTION IN CONFORMANCE WITH THE REQUIREMENTS OF THE LAND SURVEYORS ACT AT THE REQUEST OF WAYNE WOOLARD IN JANUARY OF 1983.

John R. Langford
R.C.E. NO. 27104

EXP DATE 3/31/93

COUNTY SURVEYOR'S CERTIFICATE

THIS MAP HAS BEEN EXAMINED FOR CONFORMANCE WITH THE REQUIREMENTS OF THE LAND SURVEYORS ACT THIS 2ND DAY OF July, 1991.

REGISTERED PROFESSIONAL ENGINEER JAMES M. WARD No. 22549 CIVIL STATE OF CALIFORNIA

DEPUTY COUNTY SURVEYOR

EXP 12-31-93

RECORDER'S CERTIFICATE

FILED THIS 8th DAY OF July, 1991, AT 11:46 A.M. IN BOOK 2 OF Record of Survey Maps AT PAGE 111, AT THE REQUEST OF WAYNE WOOLARD.

RENN NOLAN
COUNTY RECORDER
BY: Vera M. Mills

NOTE: THE PURPOSE OF THIS RECORD OF SURVEY IS TO ADJUST THE LOT LINE BETWEEN LOTS 2 & 3, BLOCK A, M.B. 2/7.

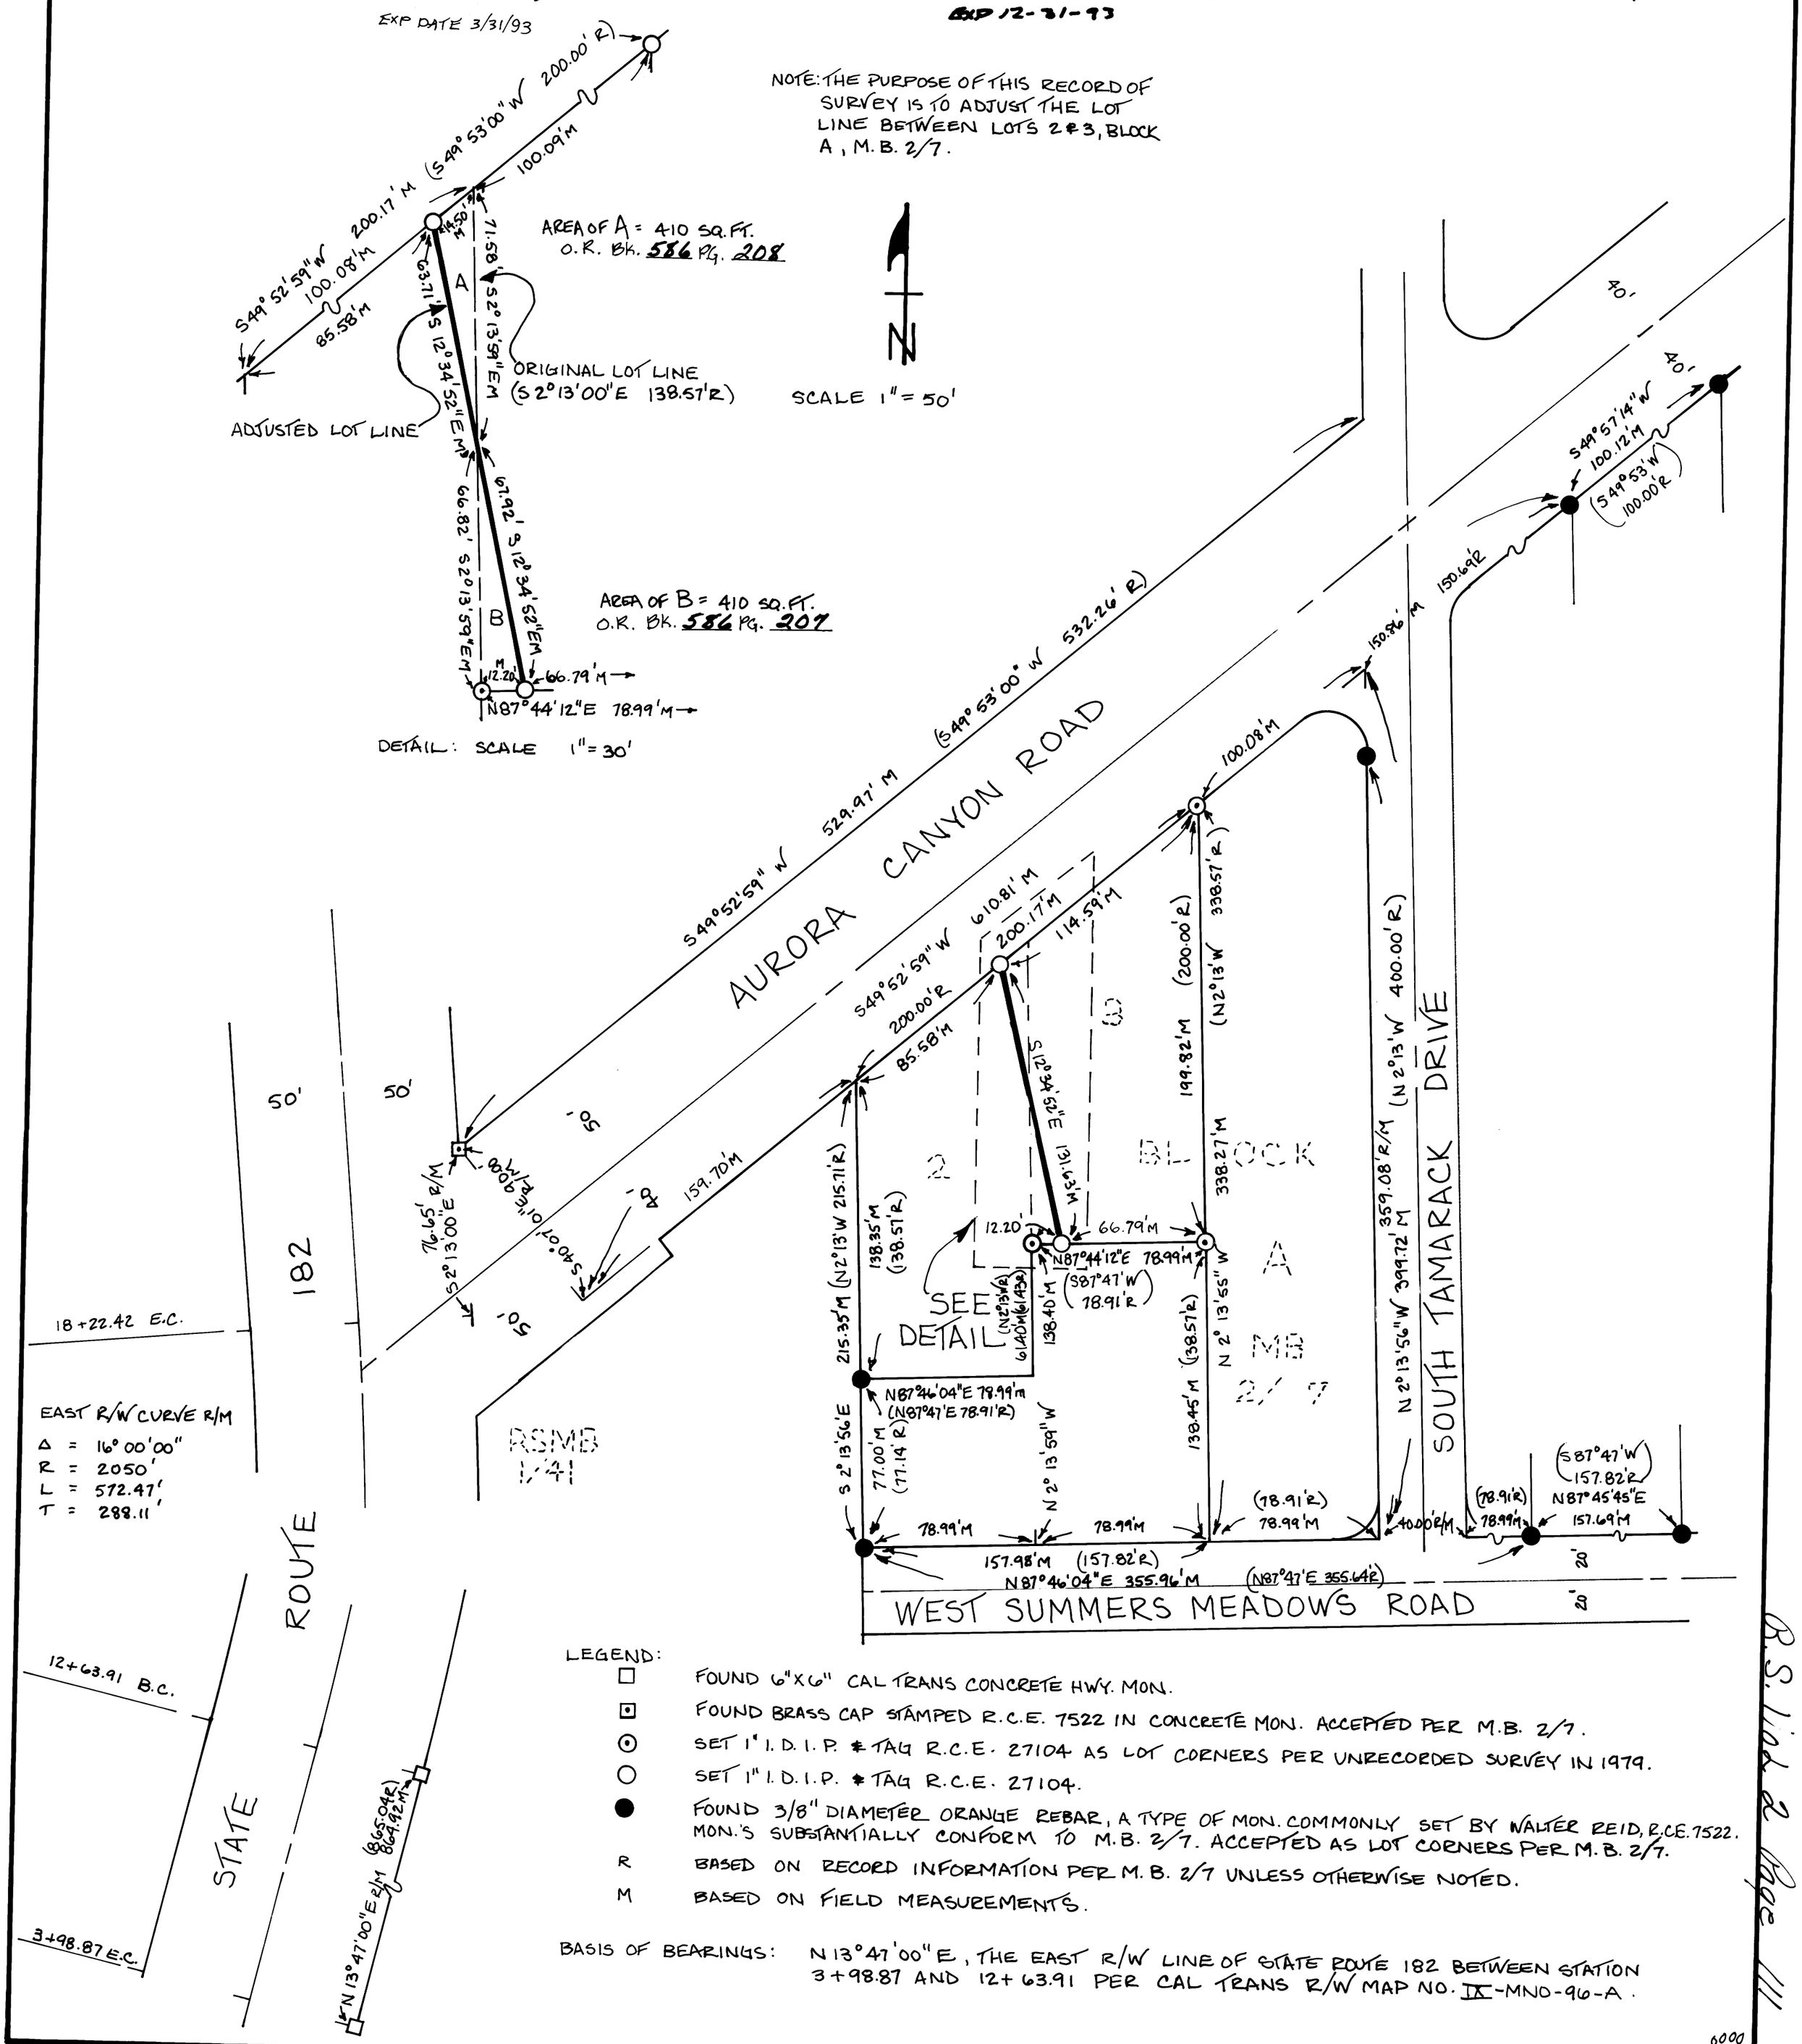

LEGEND:

- □ FOUND 6"X6" CAL TRANS CONCRETE HWY. MON.
- ⊡ FOUND BRASS CAP STAMPED R.C.E. 7522 IN CONCRETE MON. ACCEPTED PER M.B. 2/7.
- ⊙ SET 1" I.D.I.P. & TAG R.C.E. 27104 AS LOT CORNERS PER UNRECORDED SURVEY IN 1979.
- ○ SET 1" I.D.I.P. & TAG R.C.E. 27104.
- ● FOUND 3/8" DIAMETER ORANGE REBAR, A TYPE OF MON. COMMONLY SET BY WALTER REID, R.C.E. 7522. MON.'S SUBSTANTIALLY CONFORM TO M.B. 2/7. ACCEPTED AS LOT CORNERS PER M.B. 2/7.
- R BASED ON RECORD INFORMATION PER M.B. 2/7 UNLESS OTHERWISE NOTED.
- M BASED ON FIELD MEASUREMENTS.

BASIS OF BEARINGS: N 13°47'00"E, THE EAST R/W LINE OF STATE ROUTE 182 BETWEEN STATION 3+98.87 AND 12+63.91 PER CAL TRANS R/W MAP NO. IX-MNO-96-A.

R.S. Lib 2 Page 111