R.S. Vol 2 Page 125-H

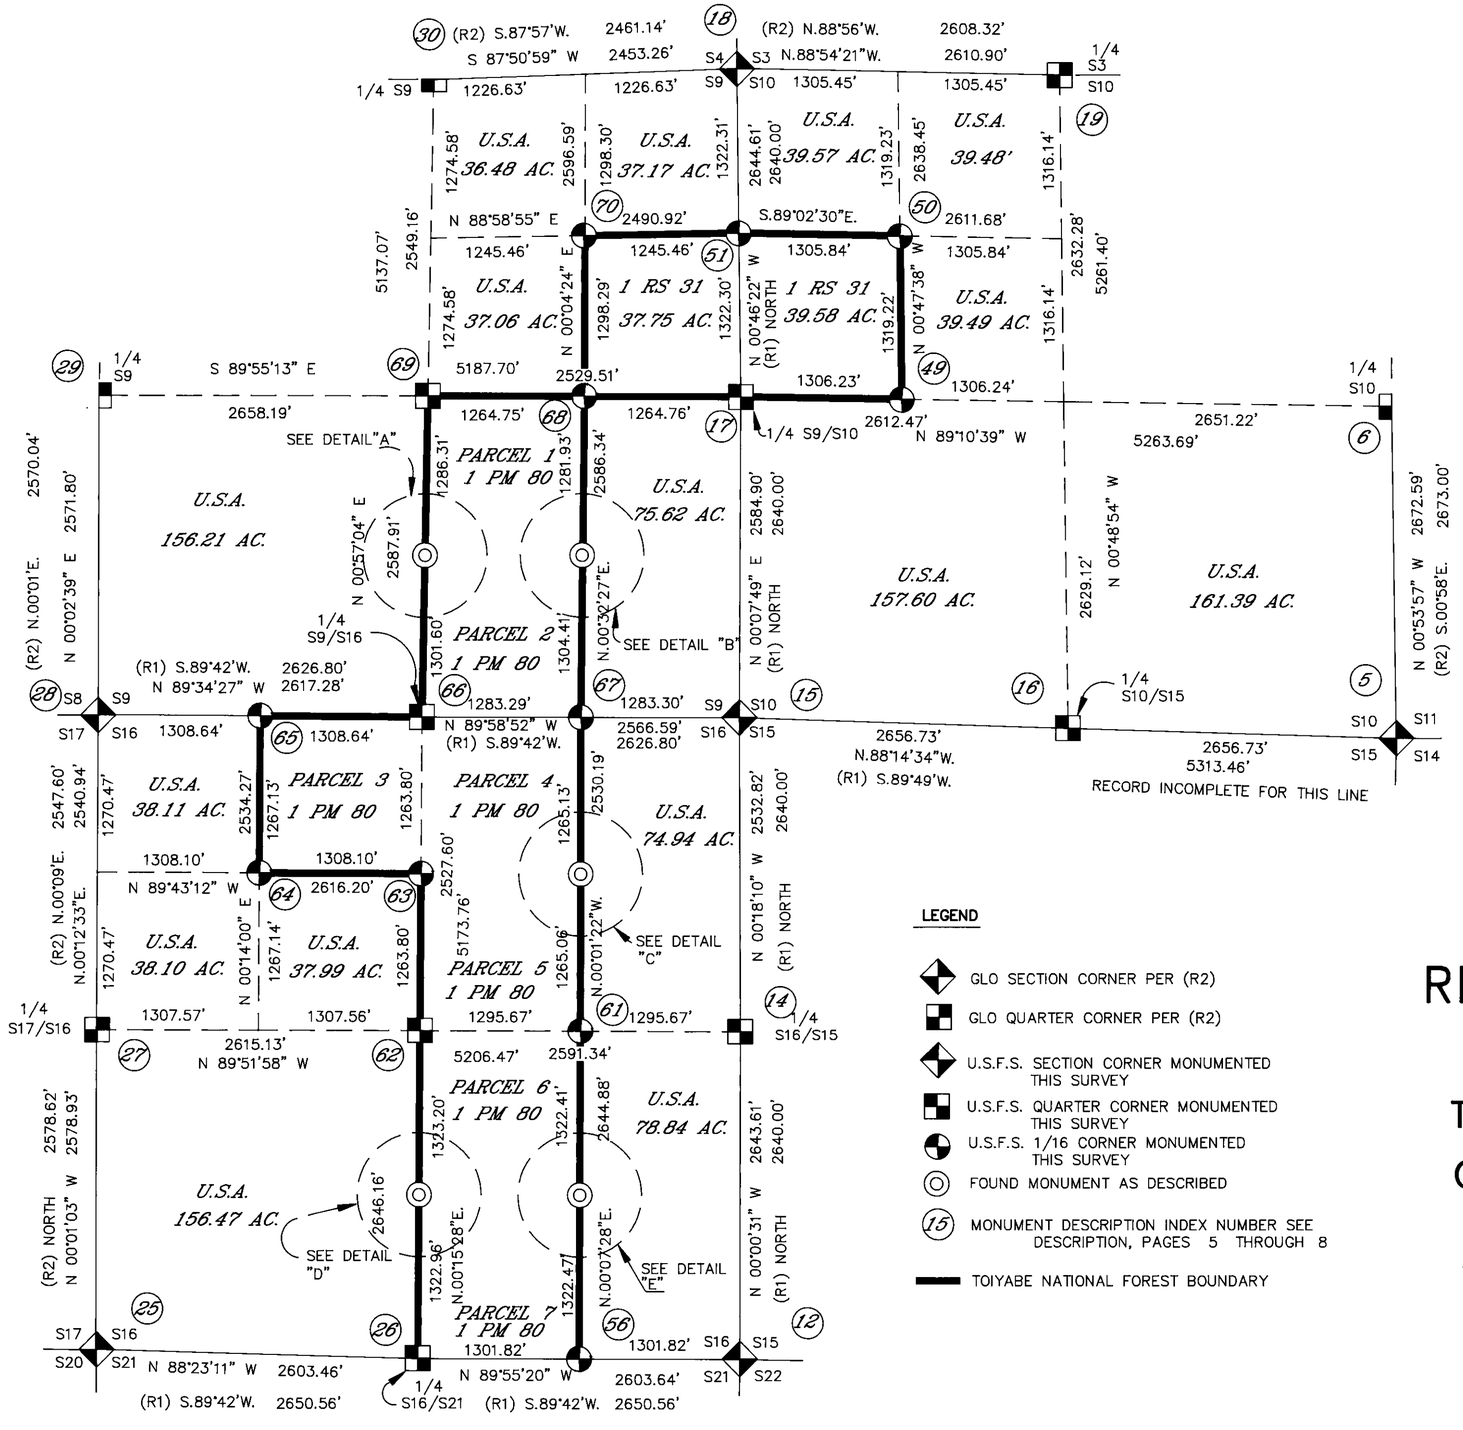

BASIS OF BEARINGS

THE MERIDIAN OF THIS SURVEY IS TRUE NORTH DETERMINED FROM NAD 1927 CALIFORNIA LAMBERT GRID ZONE III BETWEEN CAL-TRANS △ DEVIL TO CAL-TRANS △ SARIO ROTATED LEFT 00°42'23" AT 1/4 CORNER OF SECTION 16 & 21 T.6N.,R.24E. MDM. (119°20'46" WEST LONGITUDE)

REFERENCES

(R1) 1878 Government Survey
(R2) 1925 G.L.O. Resurvey
(R3) 1 PM 66
(R4) 1 PM 80
(R5) 1 RS 31
(R6) 2 PM 48
(R7) 1 RS 98
(R8) 2 PM 105
4 PM 19
(R9) 1 PM 19

NOTE

There are differences between original corners, found and utilized in this survey, and corners accepted in previously Recorded Surveys (R3) thru (R9). Significant differences occur at Corners: 1/4 S9|S10; 1/4 S21/S28; S21|S22 / S28|S27

PROFESSIONAL LAND SURVEYOR JAMES F. NICKLOS No. 3848 Exp. 6/30/96 STATE OF CALIFORNIA

LEGEND

- GLO SECTION CORNER PER (R2)
- GLO QUARTER CORNER PER (R2)
- U.S.F.S. SECTION CORNER MONUMENTED THIS SURVEY
- U.S.F.S. QUARTER CORNER MONUMENTED THIS SURVEY
- U.S.F.S. 1/16 CORNER MONUMENTED THIS SURVEY
- FOUND MONUMENT AS DESCRIBED
- (15) MONUMENT DESCRIPTION INDEX NUMBER SEE DESCRIPTION, PAGES 5 THROUGH 8
- TOIYABE NATIONAL FOREST BOUNDARY

RECORD OF SURVEY No. 32-43

SECTIONS 9,10,16,20,21,22,27,& 28
TOWNSHIP 6 NORTH, RANGE 24 EAST, MDM.
COUNTY OF MONO STATE OF CALIFORNIA

JAMES NICKLOS (LS 3848) & ASSOCIATES MAY 1992

SCALE 1" = 800'