R.S. Vol 2 Page 125-C

DETAIL SHEET

NO SCALE

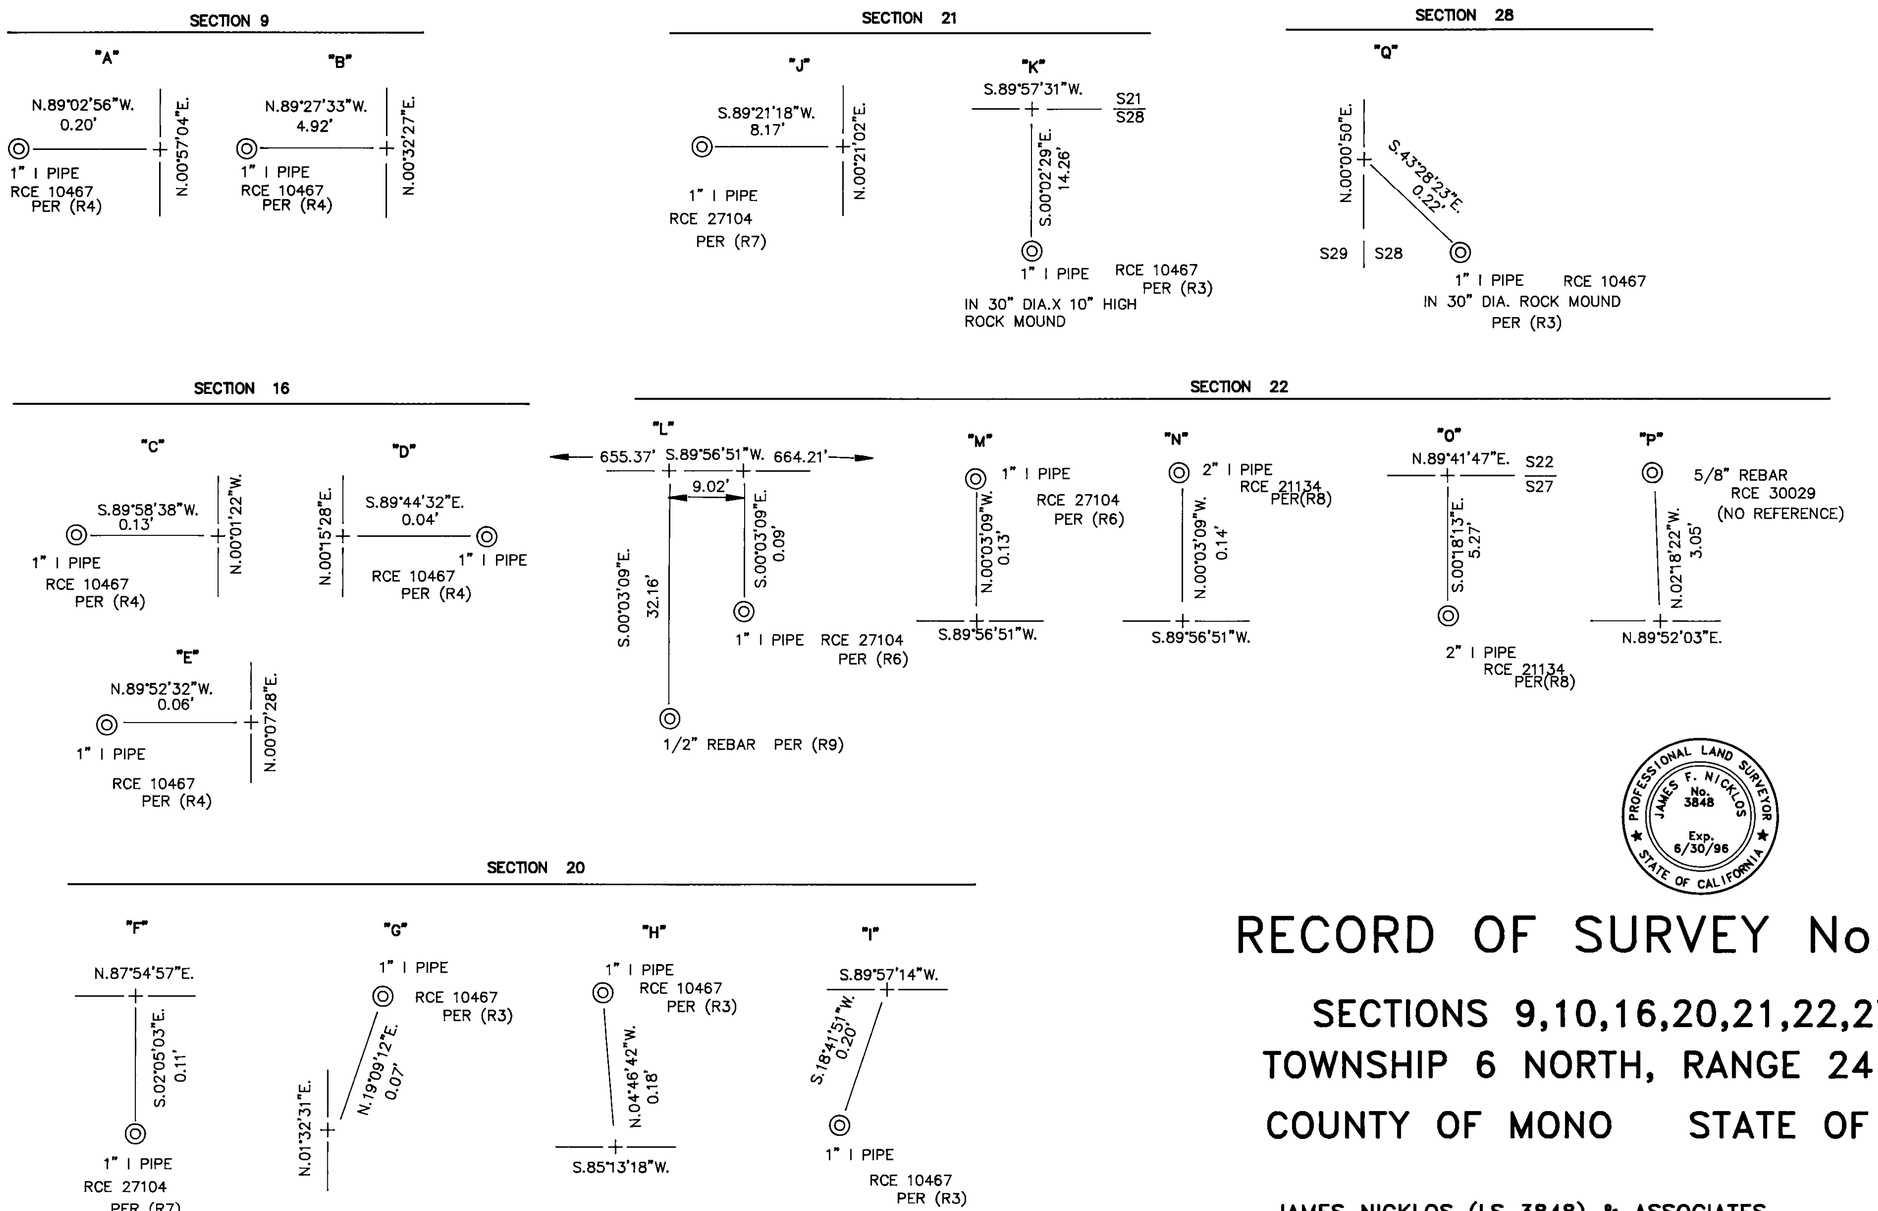

REFERENCES

(R1) 1878 Government Survey
(R2) 1925 G.L.O. Re-Survey
(R3) 1 PM 66
(R4) 1 PM 80
(R5) 1 RS 31
(R6) 2 PM 48
(R7) 1 RS 98
(R8) 2 PM 105
4 PM 19
(R9) 1 PM 19

NOTE

There are differences between original corners, found and utilized in this survey, and corners accepted in previously Recorded Surveys (R3) thru (R9). Significant differences occur at Corners: 1/4 S9|S10; 1/4 S21/S28; S21|S22 / S28|S27

PROFESSIONAL LAND SURVEYOR
JAMES F. NICKLOS
No. 3848
Exp. 6/30/96
STATE OF CALIFORNIA

RECORD OF SURVEY No. 32-43

SECTIONS 9,10,16,20,21,22,27,& 28
TOWNSHIP 6 NORTH, RANGE 24 EAST, MDM.
COUNTY OF MONO STATE OF CALIFORNIA

JAMES NICKLOS (LS 3848) & ASSOCIATES MAY 1992