RECORD OF SURVEY NO. 34 - 45

IN THE UNINCORPORATED TERRITORY OF THE COUNTY OF MONO, STATE OF CALIFORNIA

BEING PORTIONS OF SECTION 15, TOWNSHIP 1 NORTH, RANGE 26 EAST M.D.M.

SURVEYOR'S STATEMENT

THIS MAP CORRECTLY REPRESENTS A SURVEY MADE BY ME OR UNDER MY DIRECTION IN CONFORMANCE WITH THE REQUIREMENTS OF THE LAND SURVEYORS' ACT AT THE REQUEST OF THE INYO NATIONAL FOREST SUPERVISOR, U.S. DEPARTMENT OF AGRICULTURE IN MAY 1992.

Philip R. Calvert
L.S. NO. 4580
LICENSE EXPIRATION DATE 9-30-95

PROFESSIONAL LAND SURVEYOR PHILIP R. CALVERT LS 4580 EXPIRATION DATE 9-30-95 STATE OF CALIFORNIA

COUNTY SURVEYOR'S STATEMENT

THIS MAP HAS BEEN EXAMINED IN ACCORDANCE WITH SECTION 8766 OF THE LAND SURVEYORS' ACT THIS 29TH DAY OF JANUARY 1993

Richard C. Barkdoll
COUNTY SURVEYOR
LICENSE NO. 4686
LICENSE EXPIRATION DATE 9/30/95

LICENSED LAND SURVEYOR RICHARD C. BARKDOLL No. 4686 STATE OF CALIFORNIA

RECORDER'S CERTIFICATE

FILED THIS 28th DAY OF January, 1993, AT 11:21 A.M. IN BOOK 12 RECORD OF SURVEYS AT PAGE 136 AT THE REQUEST OF THE U.S. FOREST SERVICE.

(SIGNED) Vera M. Mills
COUNTY RECORDER
(Deputy)

SURVEYOR'S NOTES:

THE SURVEYING AND MONUMENTATION SHOWN ON THIS MAP WAS COMPLETED BY THE ENGINEERING PERSONNEL OF THE INYO NATIONAL FOREST IN SEPTEMBER 1985. A PRELIMINARY MAP WAS PREPARED; HOWEVER, DUE TO CHANGED MANAGEMENT PERSONNEL, RETIREMENTS AND PRIORITY CHANGES THE FINISHED MAP WAS NEVER PREPARED AND FILED. I HEREBY CERTIFY THAT I HAVE CHECKED THE MONUMENTS AND CALCULATIONS AND THAT THEY ARE CORRECT AS SHOWN

PHILIP R. CALVERT
L.S. 4580

THE BASIS OF BEARING FOR THIS SURVEY IS THE SOUTH LINE OF SECTION 15 BETWEEN THE SOUTHWEST AND THE SOUTHEAST CORNERS BEING N89°00'15"E PER RECORD OF SURVEY 34-18

LEGEND:

- ● FOUND 2" I.P. TAGGED RCE 15557 PER RS 34/18
- ○ SET OR RESET WITH A 3 1/4" FOREST SERVICE ALUMINUM CAP ON A 2 1/2" X 30" ALUMINUM POST AS NOTED.
- ◉ FOUND 2" I.P. TAGGED L.S. 4587 PER RS 34/20
- R-1 DATA PER THE OFFICIAL TOWNSHIP PLAT APPROVED JANUARY 28, 1857.
- ( ) DISTANCE PER RS 34-18

SCALE:

1" = 400'

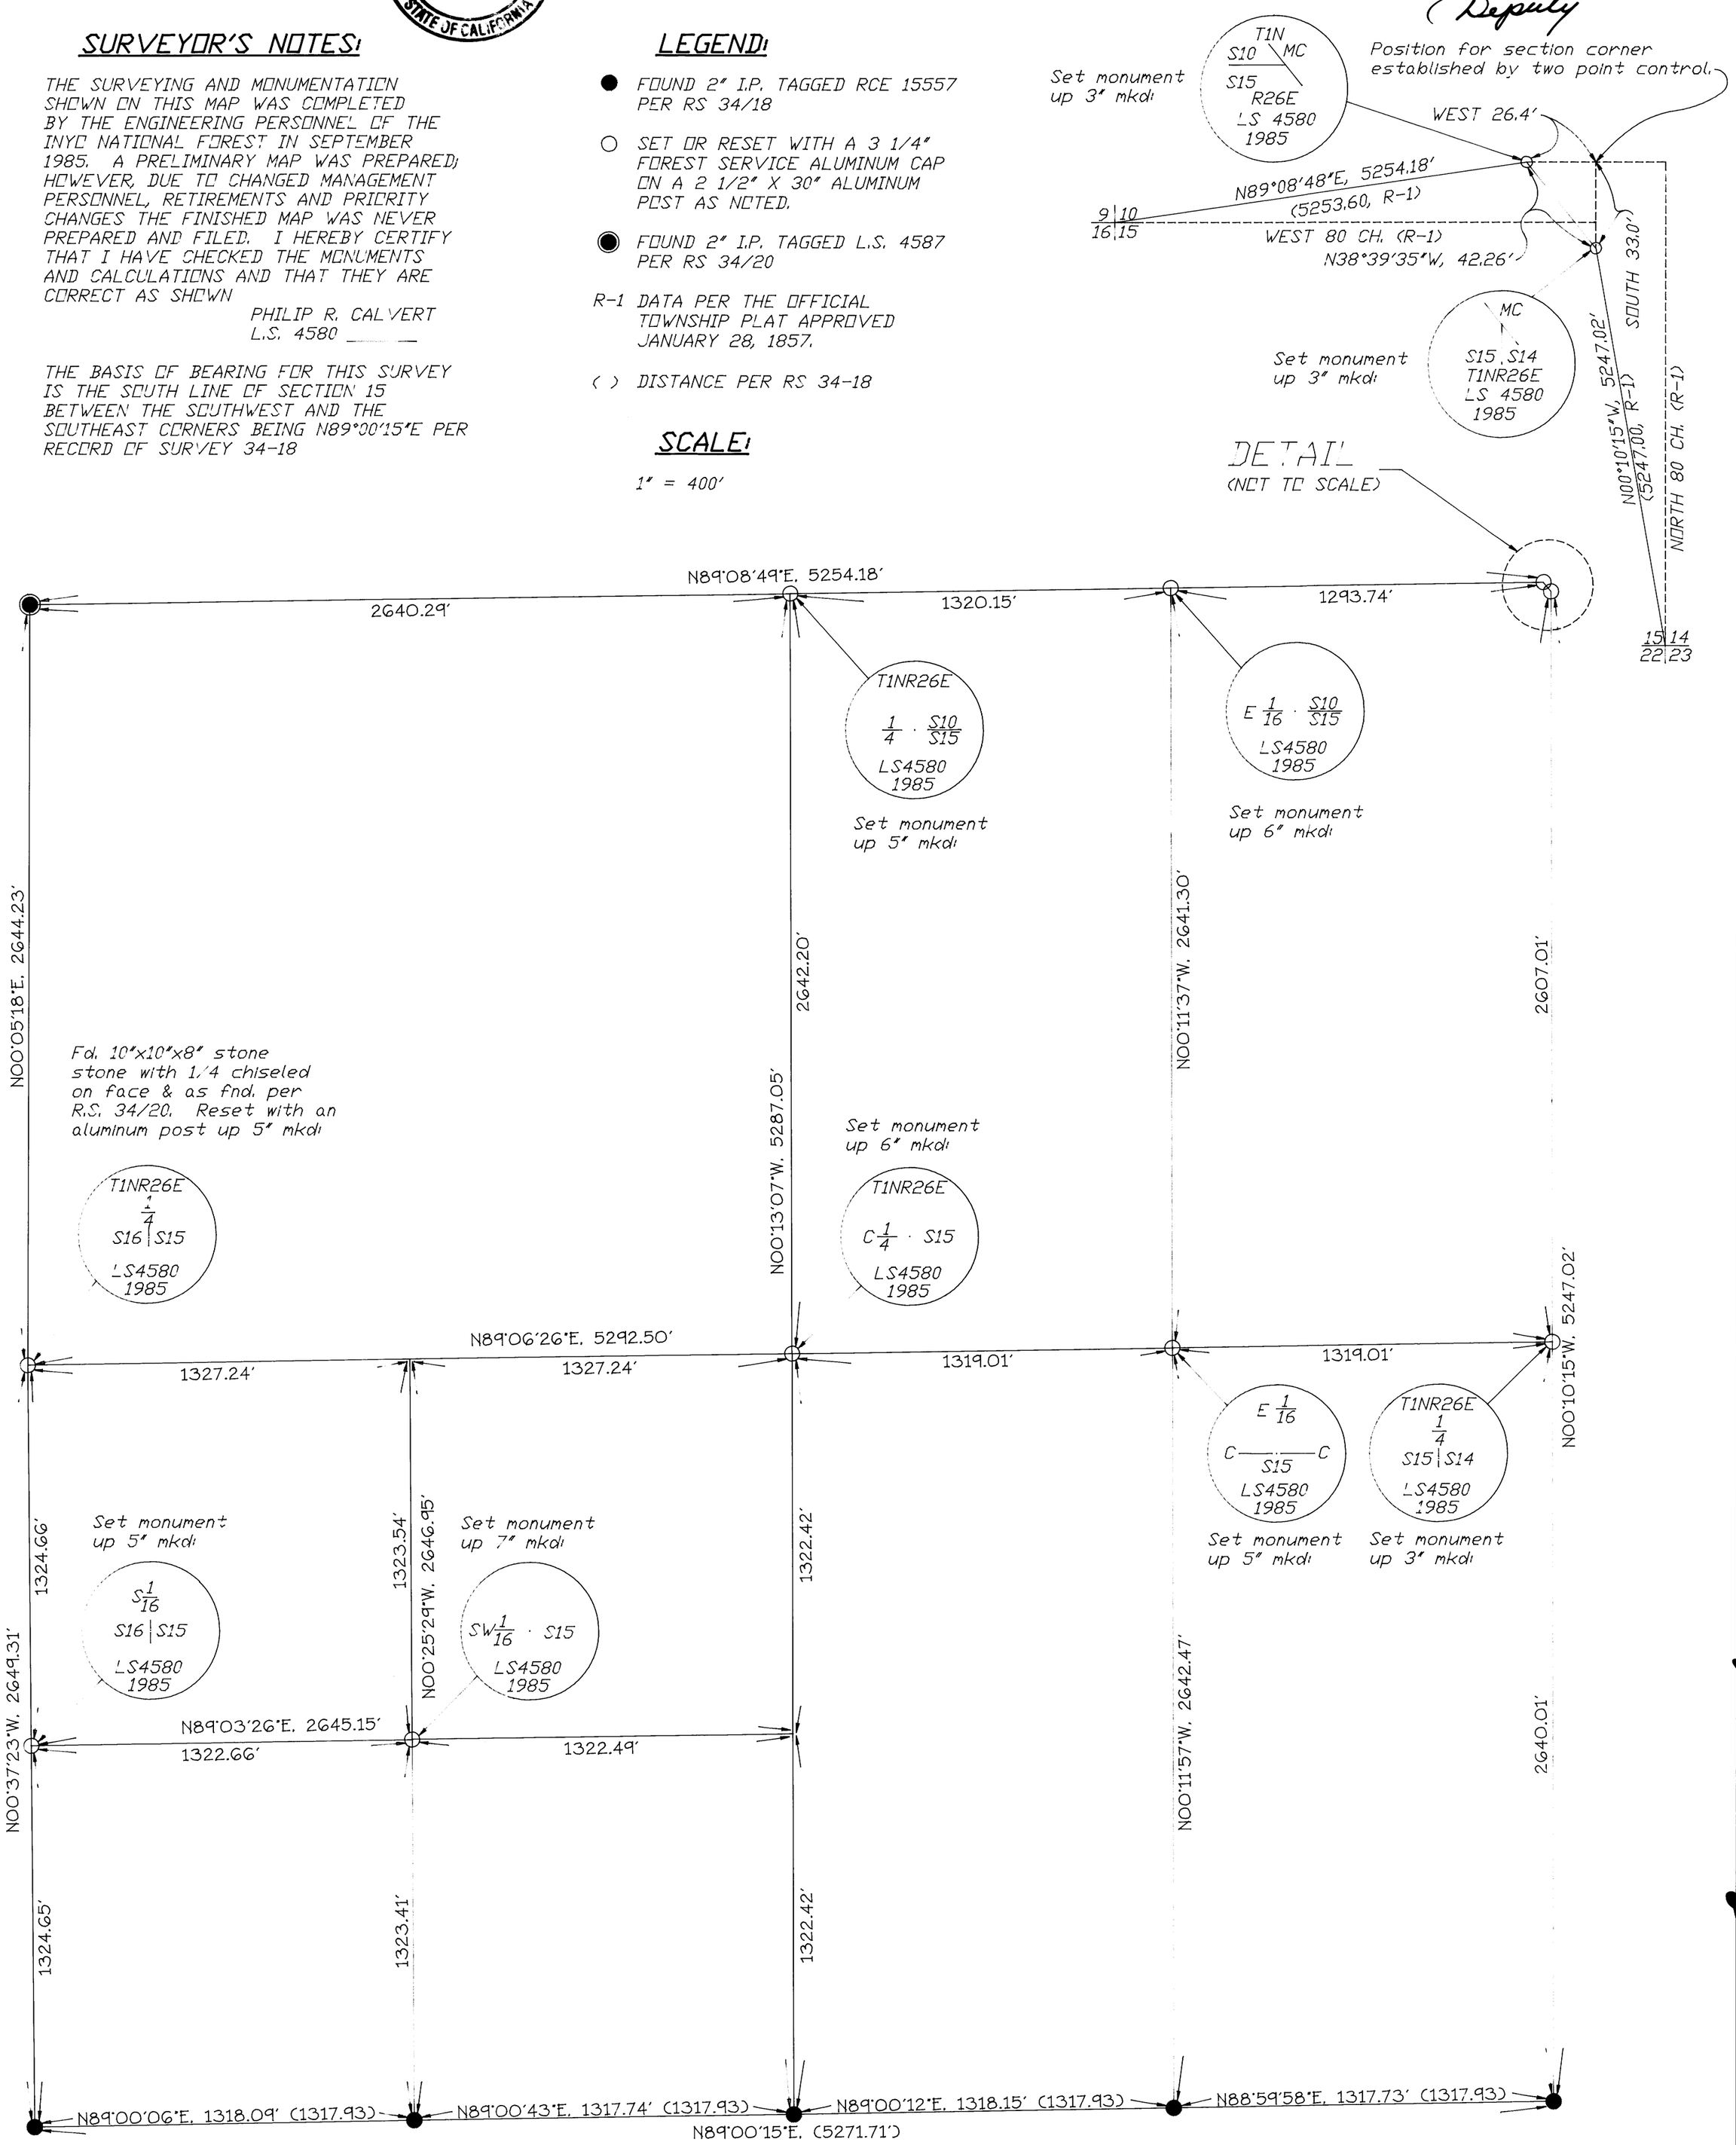

R.S. Vol. 2 Page 136