RECORD OF SURVEY NO. 31–30

A PORTION OF SEC 22, T.8N., R.23E., M.D.M.
MONO COUNTY, CALIFORNIA

SCALE: 1"=200'
JANUARY 1993

TURNER & ASSOC.
STATELINE, NEVADA

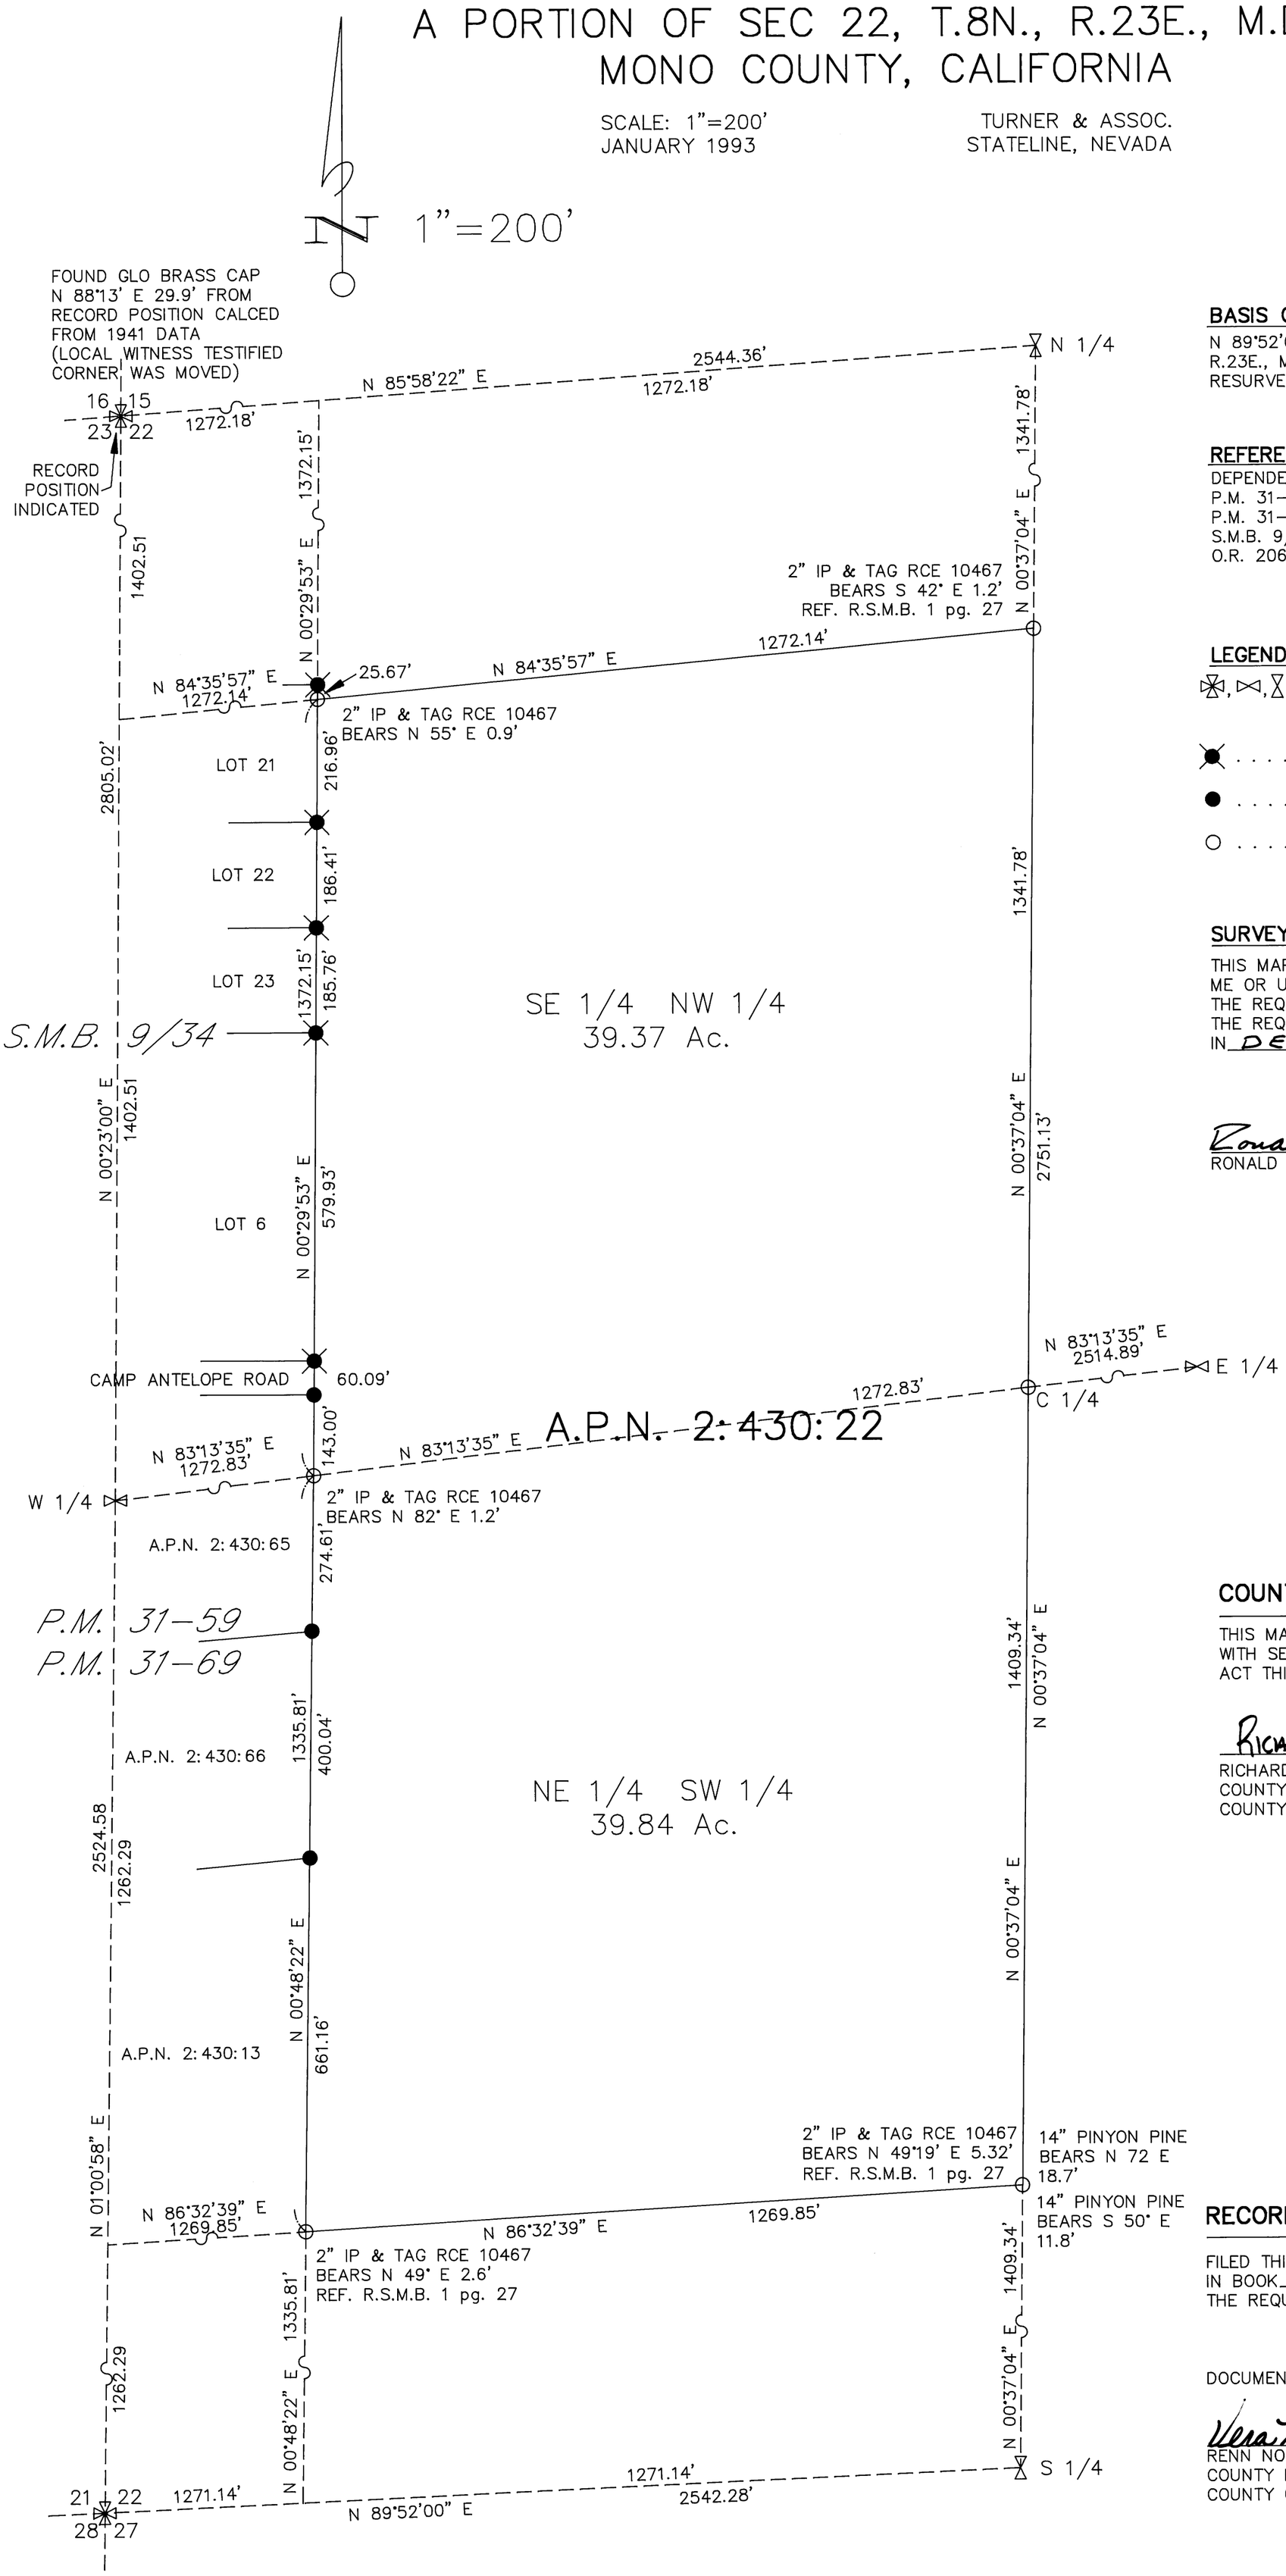

BASIS OF BEARING

N 89°52'00" E, THE SOUTH LINE, SECTION 22, T.8N., R.23E., M.D.M., PER THE 1941 USGLO DEPENDENT RESURVEY PLAT.

REFERENCES

DEPENDENT RESURVEY, ACCEPTED OCT. 5, 1945
P.M. 31–59
P.M. 31–69
S.M.B. 9/34
O.R. 206/204

LEGEND

- . . . . . FOUND GLO BRASS CAP, 1941, PER DEPENDENT RESURVEY, ACCEPTED OCT. 5, 1945.
- . . . . . FOUND 5/8" REBAR & ALUM. CAP, RCE 14741
- . . . . . FOUND MONUMENTS PER P.M. 31–59 & P.M. 31–69
- . . . . . SET 2" ALUM. PIPE WITH CAP STAMPED WITH APPROPRIATE CORNER DESIGNATION

SURVEYOR'S STATEMENT

THIS MAP CORRECTLY REPRESENTS A SURVEY MADE BY ME OR UNDER MY DIRECTION IN CONFORMANCE WITH THE REQUIREMENTS OF THE LAND SURVEYOR'S ACT AT THE REQUEST OF THE OWENS VALLEY HOUSING AUTHORITY, IN DEC. 1992

Ronald W. Turner
RONALD W. TURNER, P.L.S. 4029

PROFESSIONAL LAND SURVEYOR RONALD W. TURNER No. 4029 Exp. 6-30-96 STATE OF CALIFORNIA

COUNTY SURVEYOR'S STATEMENT

THIS MAP HAS BEEN EXAMINED IN ACCORDANCE WITH SECTION 8766 OF THE LAND SURVEYOR'S ACT THIS 2ND DAY OF April, 1993

Richard Boardman PLS# 4686
RICHARD BOARDMAN EXP. 9/30/95
COUNTY SURVEYOR
COUNTY OF MONO

LICENSED LAND SURVEYOR RICHARD C. BOARDMAN No. 4686 STATE OF CALIFORNIA

RECORDER'S CERTIFICATE

FILED THIS 2nd DAY OF April, 1993, AT 10:52 A.M. IN BOOK 2 OF RECORD OF SURVEYS AT PAGE 142 AT THE REQUEST OF THE OWENS VALLEY HOUSING AUTHORITY.

DOCUMENT NO. # 2184

Vera M. Mills Deputy
RENN NOLAN
COUNTY RECORDER, CLERK
COUNTY OF MONO

B.S. Vol 2 Page 142