RECORD OF SURVEY № 32-45

LOCATED IN THE NE 1/4, SEC. 26, T5N, R24E, MDB&M, MONO COUNTY, CALIFORNIA.

SURVEYOR'S STATEMENT

THIS MAP CORRECTLY REPRESENTS A SURVEY MADE BY ME OR UNDER MY DIRECTION IN CONFORMANCE WITH THE REQUIREMENTS OF THE LAND SURVEYOR'S ACT AT THE REQUEST OF HAL PORTER IN AUGUST, 1992.

John R. Langford
L.S. NO. 5149

EXP DATE 6/30/95

COUNTY SURVEYOR'S STATEMENT

THIS MAP HAS BEEN EXAMINED IN ACCORDANCE WITH SECTION 8766 OF THE LAND SURVEYOR'S ACT THIS APRIL DAY OF 26TH, 1993.

R. Boardman
COUNTY SURVEYOR
R.C.E. R.L.S. 4686
LICENSED LAND SURVEYOR RICHARD C. BOARDMAN No. 4686 STATE OF CALIFORNIA

RECORDER'S CERTIFICATE

FILED THIS 29th DAY OF April 199
AT 11:52 A.M./P.M. IN BOOK 2 OF
RECORD OF SURVEYS AT PAGE 143
AT THE REQUEST OF HAL PORTER
INSTRUMENT NO. 2684
FEE:
RENN NOLAN
COUNTY
RECORDER
BY: Vera M. Miller

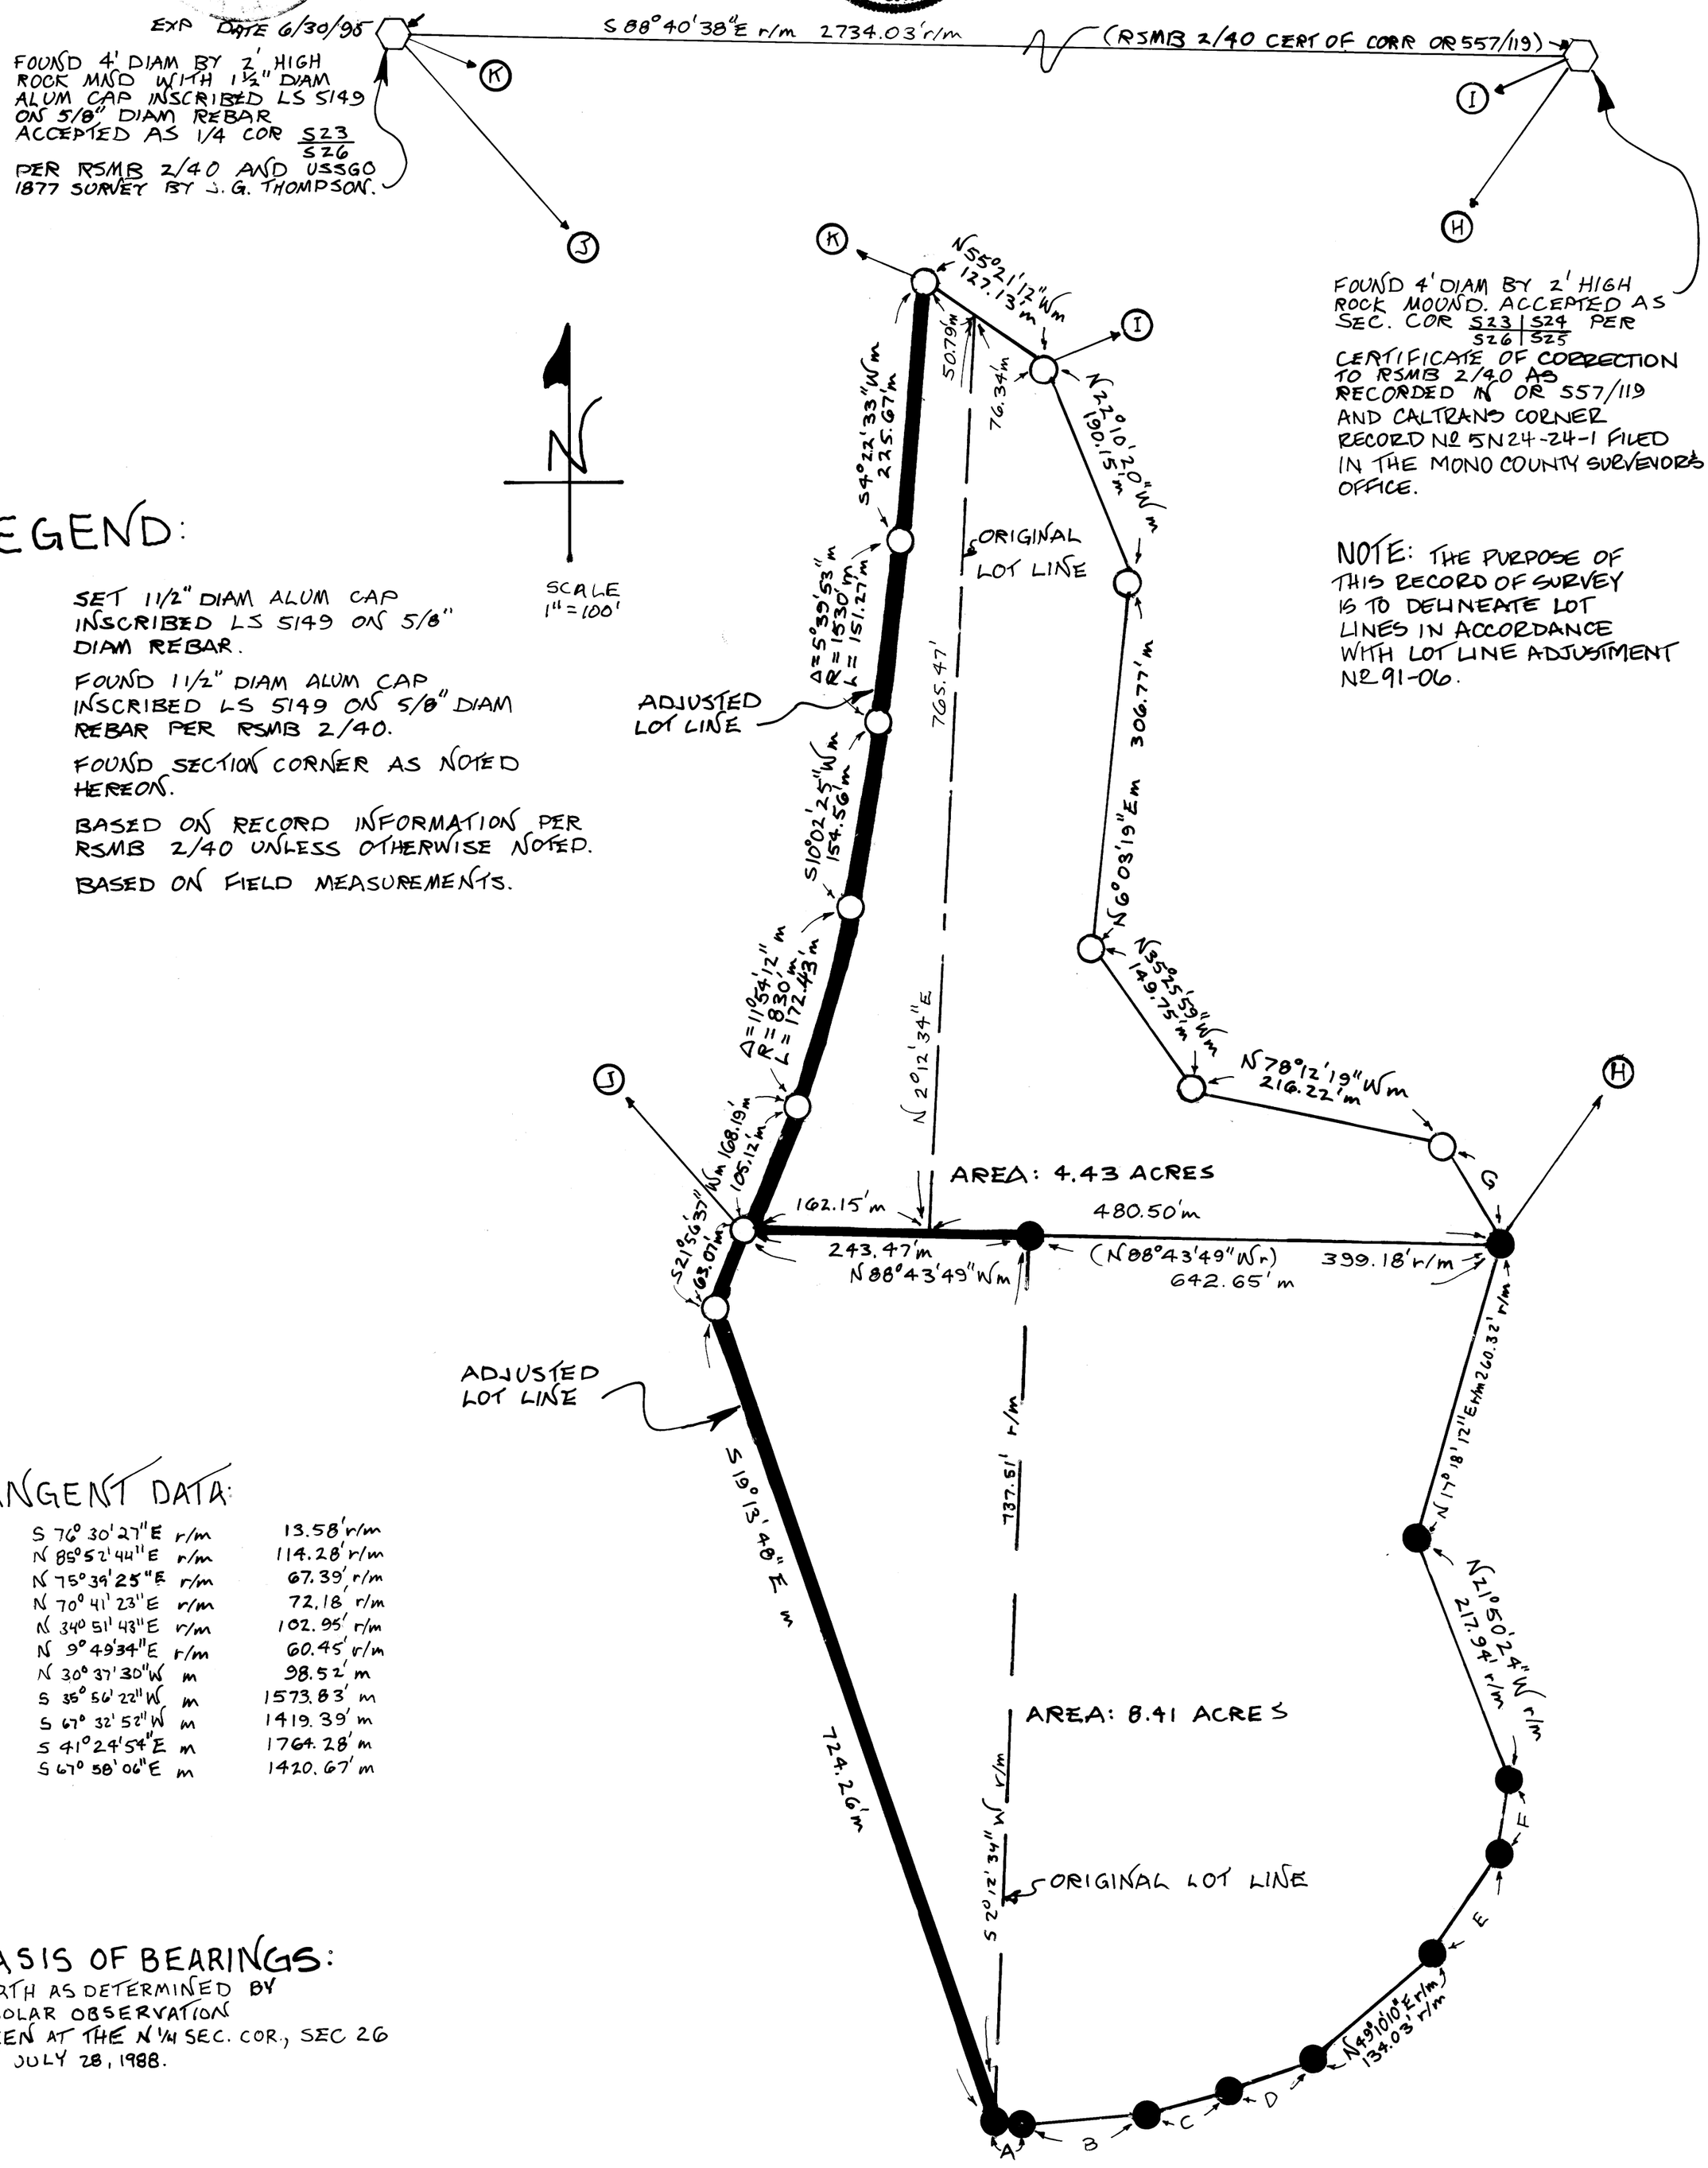

LEGEND:

- ○ SET 1½" DIAM ALUM CAP INSCRIBED LS 5149 ON 5/8" DIAM REBAR.
- ● FOUND 1½" DIAM ALUM CAP INSCRIBED LS 5149 ON 5/8" DIAM REBAR PER RSMB 2/40.
- ⬡ FOUND SECTION CORNER AS NOTED HEREON.
- r BASED ON RECORD INFORMATION PER RSMB 2/40 UNLESS OTHERWISE NOTED.
- m BASED ON FIELD MEASUREMENTS.

TANGENT DATA:

A	S 76° 30' 27" E	r/m	13.58' r/m
B	N 85° 52' 44" E	r/m	114.28' r/m
C	N 75° 39' 25" E	r/m	67.39' r/m
D	N 70° 41' 23" E	r/m	72.18' r/m
E	N 34° 51' 43" E	r/m	102.95' r/m
F	N 9° 49' 34" E	r/m	60.45' r/m
G	N 30° 37' 30" W	m	98.52' m
H	S 35° 56' 22" W	m	1573.83' m
I	S 67° 32' 52" W	m	1419.39' m
J	S 41° 24' 54" E	m	1764.28' m
K	S 67° 58' 06" E	m	1420.67' m

NOTE: THE PURPOSE OF THIS RECORD OF SURVEY IS TO DELINEATE LOT LINES IN ACCORDANCE WITH LOT LINE ADJUSTMENT № 91-06.

BASIS OF BEARINGS:

NORTH AS DETERMINED BY A SOLAR OBSERVATION TAKEN AT THE N 1/4 SEC. COR., SEC 26 ON JULY 28, 1988.

R.S. Book 2 Page 143