SHEET 1 OF 1
SCALE 1" = 100'

RECORD OF SURVEY NO 36-108

IN THE TOWN OF MAMMOTH LAKES COUNTY OF MONO

STATE OF CALIFORNIA

BEING A SURVEY OF A PORTION OF THE NORTHWEST QUARTER OF THE NORTHWEST QUARTER OF SECTION 35, TOWNSHIP 3 SOUTH, RANGE 27 EAST, M.D.M., IN THE TOWN OF MAMMOTH LAKES, COUNTY OF MONO, STATE OF CALIFORNIA AS SHOWN ON SIERRA VISTA ESTATES NO. 2, FILED IN BOOK 2 PAGES 114, 115 AND 116 OF MAPS, RECORDS OF SAID COUNTY.

RECORDER'S STATEMENT

FILED THIS 11th DAY OF May, 1993, AT 9:03 AM IN BOOK 2 OF Maps AT PAGE 144, AT THE REQUEST OF CHEVRON U.S.A. INC.

(Signed) Vera M. Mills
COUNTY RECORDER
Deputy

ROBERT H BAKER L.S. 2825 DATE OF SURVEY: APRIL, 1993

SURVEYOR'S STATEMENT:
THIS MAP CORRECTLY REPRESENTS A SURVEY MADE BY ME OR UNDER MY DIRECTION IN CONFORMANCE WITH THE REQUIREMENTS OF THE LAND SURVEYOR'S ACT AT THE REQUEST OF CHEVRON, U.S.A. INC. IN APRIL, 1993

Robert H Baker
ROBERT H. BAKER, L.S. 2825
LICENSE EXPIRES 6/30/96

BASIS OF BEARINGS:
THE BEARING OF N 59°16'23" W FOR THE CENTERLINE OF FOREST TRAIL, AS SHOWN ON SIERRA VISTA ESTATES NO. 2, FILED IN BOOK 2 PAGES 114, 115 AND 116 OF MAPS, RECORDS OF MONO COUNTY, CALIFORNIA, WAS USED AS THE BASIS OF BEARINGS FOR THIS MAP.

MONUMENT NOTES

○ INDICATES FD. S & T PER SIERRA VISTA ESTATES NO. 2 M.B. 2/114,115 & 116 OR AS NOTED
● INDICATES FD. 2"I.P. PER SIERRA VISTA ESTATES NO. 2 M.B. 2/114,115 & 116 OR AS NOTED
□ INDICATES SET 2"I.P. LS 2825
■ INDICATES SET L.&T. LS 2825
( ) RECORD PER M.B. 1-55

COUNTY SURVEYOR'S STATEMENT:
THIS MAP HAS BEEN EXAMINED IN ACCORDANCE WITH SECTION 8766 OF THE LAND SURVEYOR'S ACT THIS 10TH DAY OF MAY, 1993.

Richard C. Boardman L.S 4686
COUNTY SURVEYOR EXP. 9/30/95

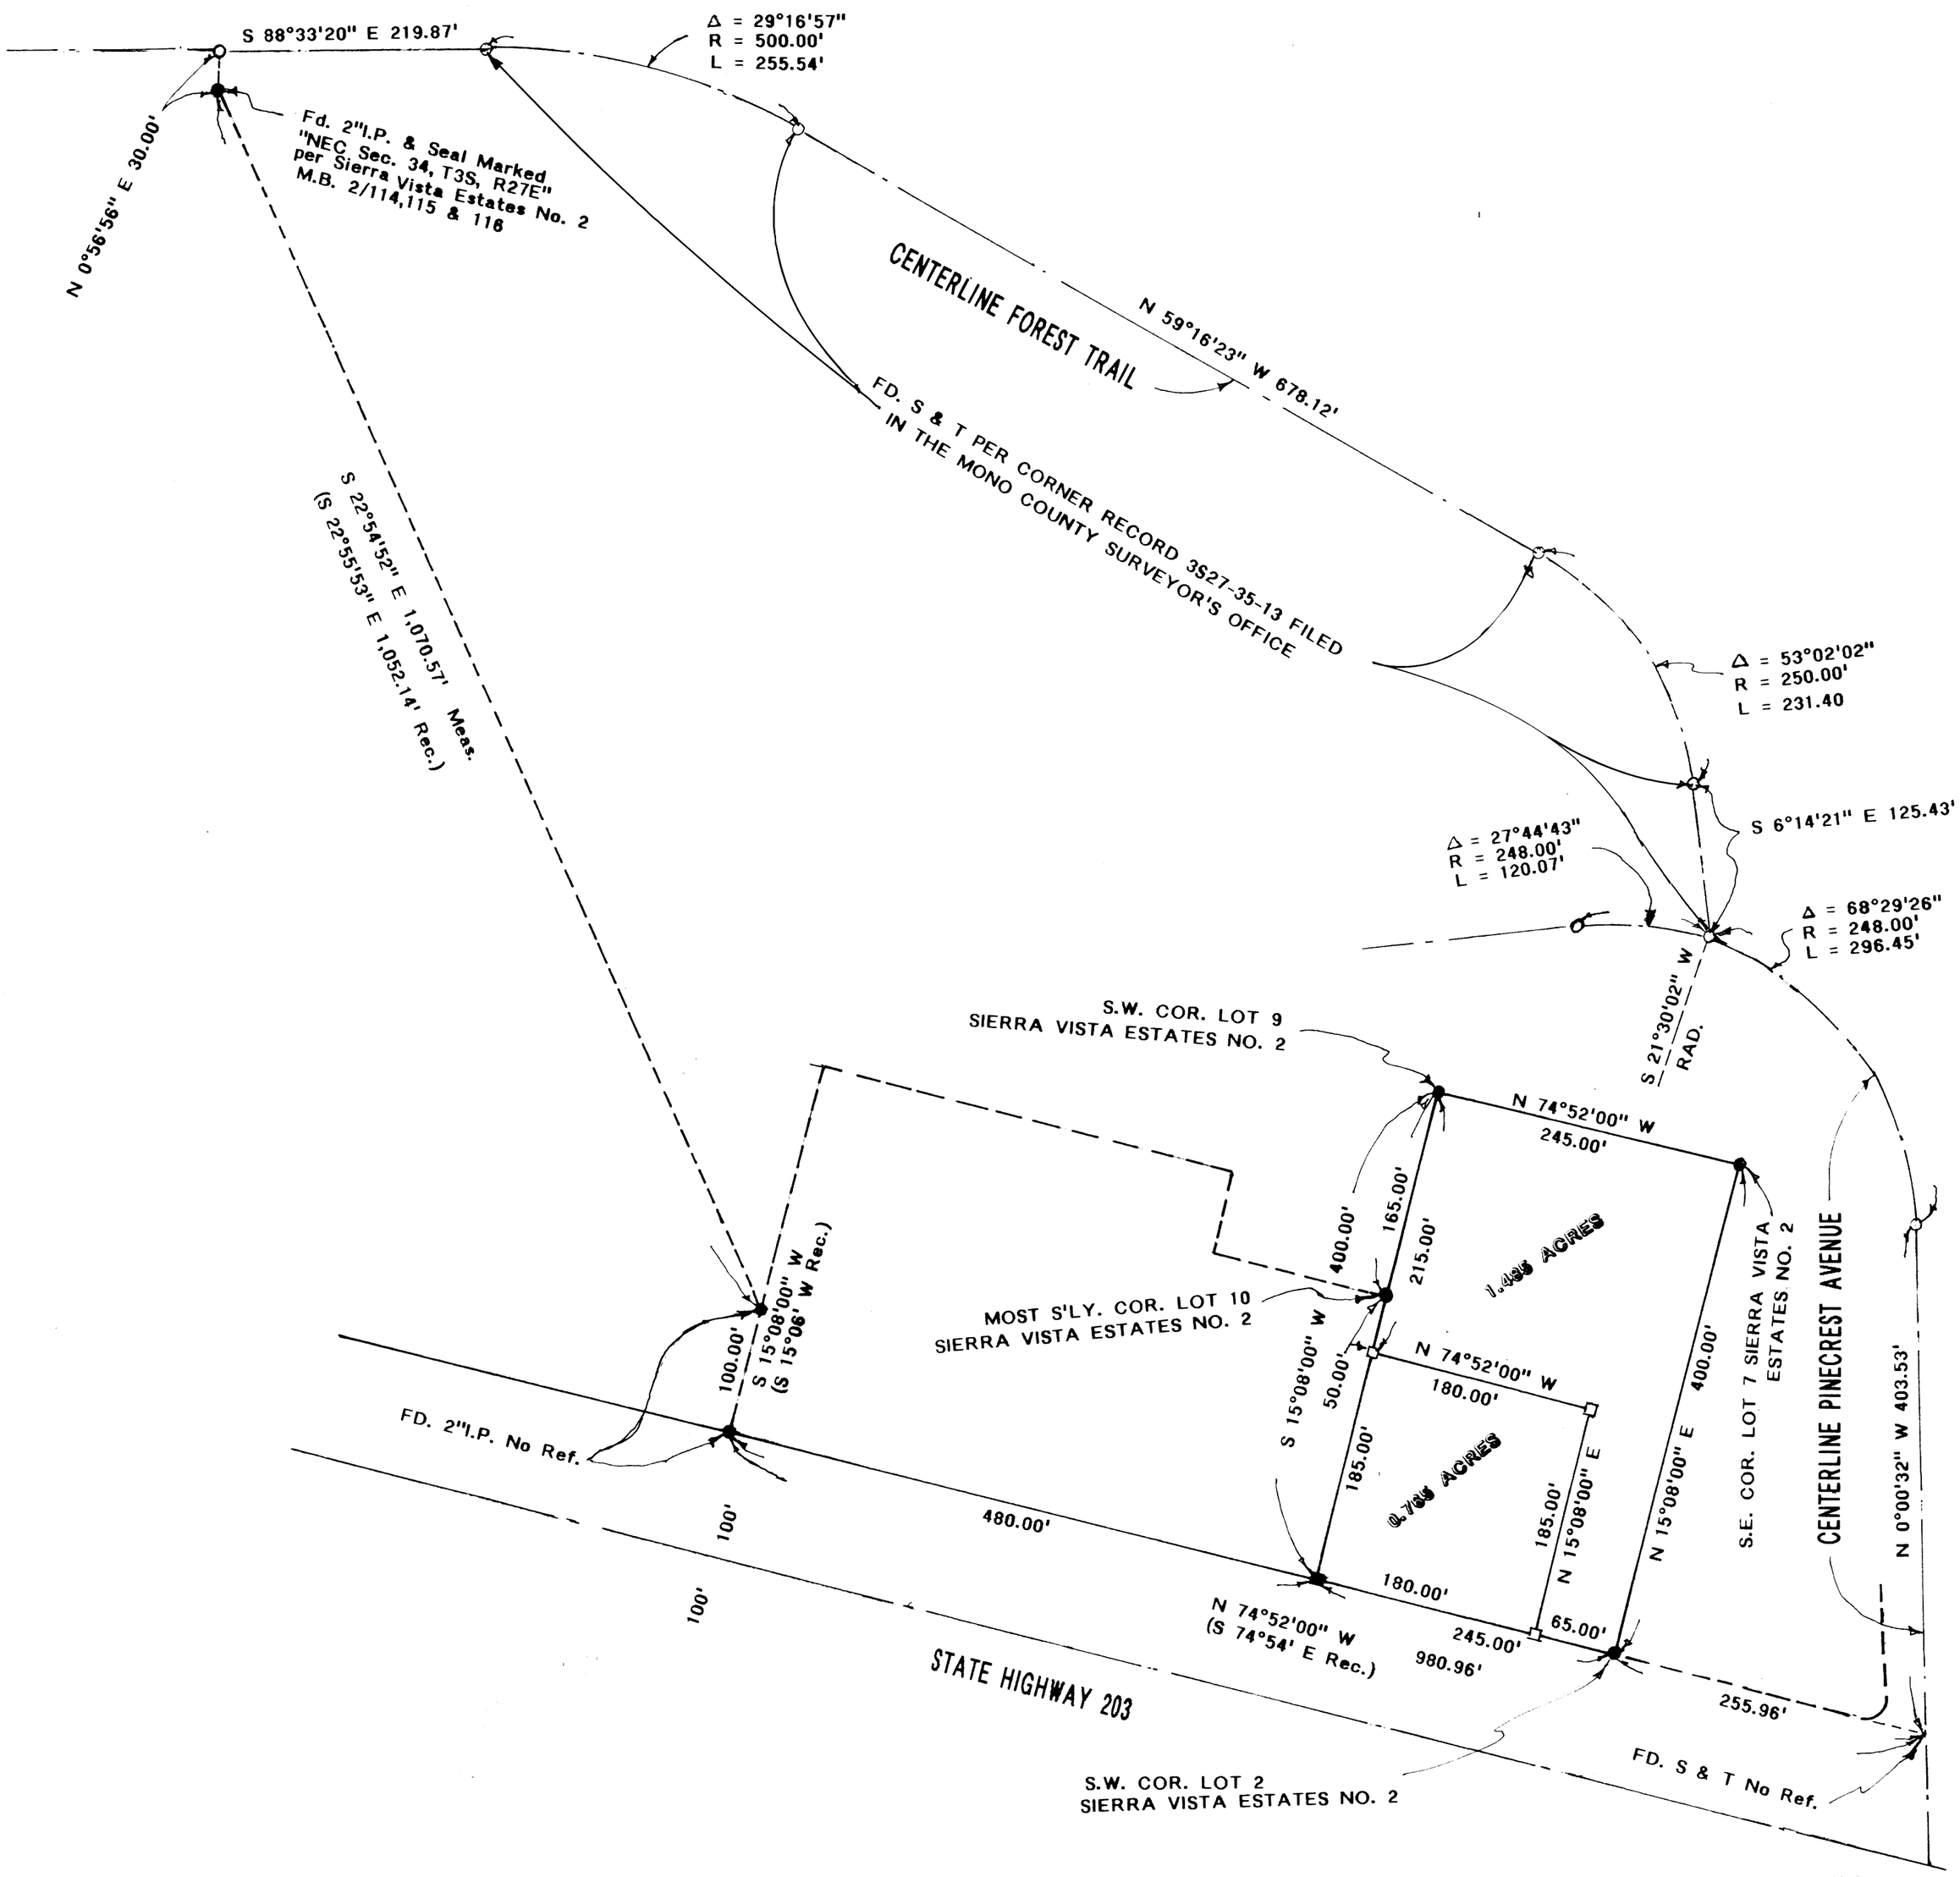

R.S. Vol 2 Page 144