RS BOOK 2 PAGE 145

RECORD OF SURVEY NO. 32-47

SECTION 31, TOWNSHIP 7 NORTH, RANGE 25 EAST, MDM

COUNTY OF MONO, CALIFORNIA

JAMES NICKLOS (LS 3848) & ASSOCIATES JUNE 1993

BASIS OF BEARINGS

THE MERIDIAN OF THIS SURVEY IS GEODETIC NORTH DETERMINED NEAR CONTENTION NO. 1 LODE MINING CLAIM FROM GLOBAL POSITIONING SATELLITES

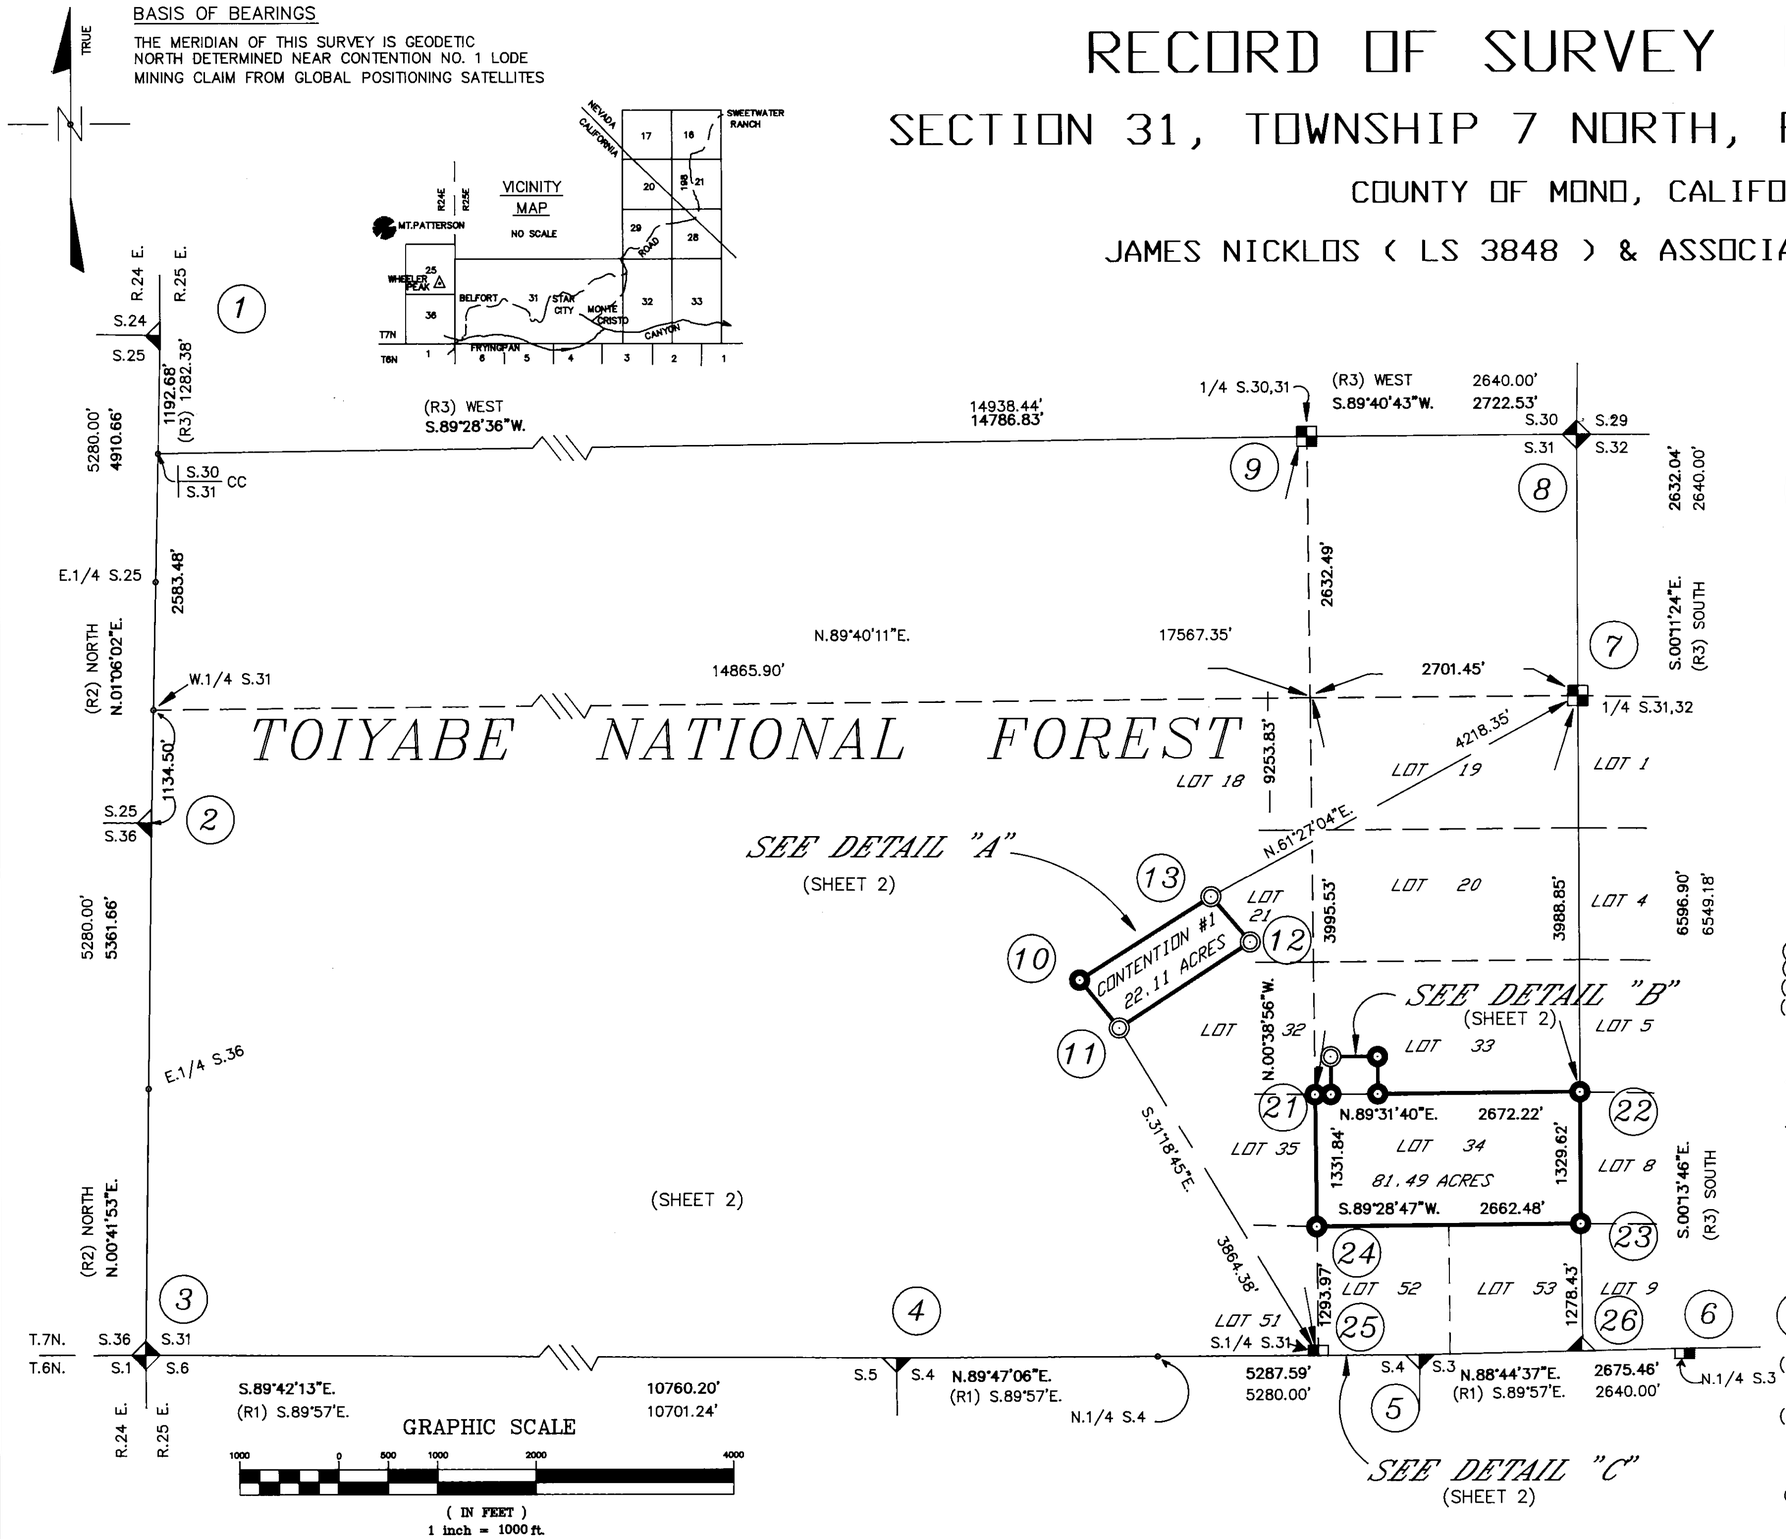

SURVEYOR'S STATEMENT

THIS MAP CORRECTLY REPRESENTS A SURVEY MADE BY ME OR UNDER MY DIRECTION IN CONFORMANCE WITH THE REQUIREMENTS OF THE LAND SURVEYOR'S ACT AT THE REQUEST OF ELLIOT M. HOUSE, JR. FROM AUGUST 1992 TO JUNE 1993.

PROFESSIONAL LAND SURVEYOR JAMES F. NICKLOS No. 3848 Exp. 6/30/96 STATE OF CALIFORNIA

JAMES F. NICKLOS. LS 3848 (EXP.6/30/96)

COUNTY SURVEYOR'S STATEMENT

THIS MAP HAS BEEN EXAMINED IN ACCORDANCE WITH SECTION 8766 OF THE SURVEYOR'S ACT THIS 30TH DAY OF JULY 1993.

LICENSED LAND SURVEYOR RICHARD C. BOARDMAN No. 4686 STATE OF CALIFORNIA

RICHARD C. BOARDMAN, LS 4686 EXP. 9/30/95
COUNTY SURVEYOR, COUNTY OF MONO

RECORDER'S STATEMENT

FILED THIS 4TH DAY OF AUGUST, 1993 AT 09:43AM IN BOOK 2 OF RECORD OF SURVEYS AT PAGE 145 AT THE REQUEST OF ELLIOTT M. HOUSE, JR.

DEPUTY
RENN NOLAN
COUNTY RECORDER, COUNTY OF MONO

REFERENCES

(R1) GOVERNMENT FIELD NOTES – JAMES R. GLOVER 1876 (S. BDY.)
(R2) " " " – S.A. HANSON 1879–1880 (W. BDY)
(R3) " " " – S.A. HANSON 1880 (SUB)
(R4) " " " – DUPREE AVERILL 1925 GLO SURVEY

LEGEND

- FOUND GLO BRASS CAP SECTION CORNER PER (R4)
- FOUND SECTION CORNER (JNM) SET THIS SURVEY
- FOUND QUARTER CORNER (JNM) SET THIS SURVEY
- (JNP) SET THIS SURVEY
- FOUND MONUMENT PER (R5) OR (R6)
- CORNER SEARCHED FOR: NOTHING FOUND, NOTHING SET
- (7) INDEX TO MONUMENT DESCRIPTIONS
- (JNM) 2"X30" ALUMINUM – MAGNETIC SURVEY MONUMENT SET IN ROCK MOUND WITH 3 1/4" CAP WITH FORGED "JAMES NICKLOS LS 3848"
- (JNP) 1 1/2"X28" IP SET IN ROCK MOUND WITH 2" BRASS CAP STAMPED "LS 3848 – 1993"
- IP IRON PIPE
- CIP CAPPED IRON PIPE