RS BOOK 2 PAGE 145A

DETAIL "A"

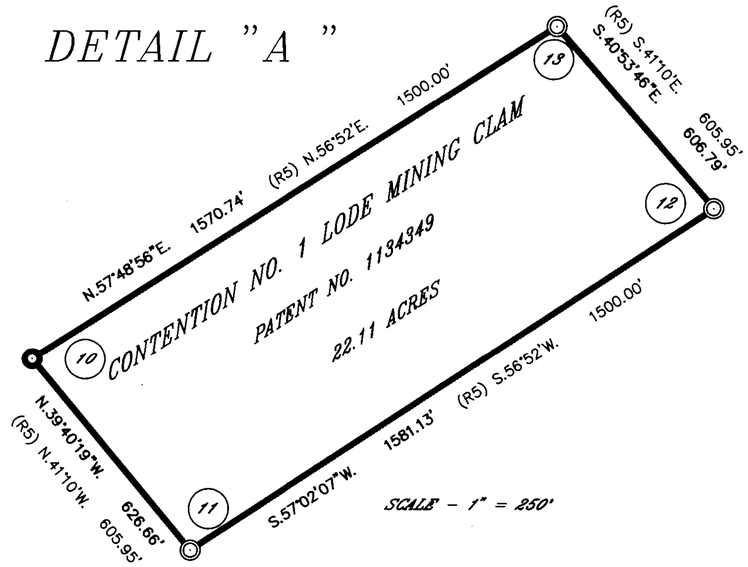

DETAIL "C"

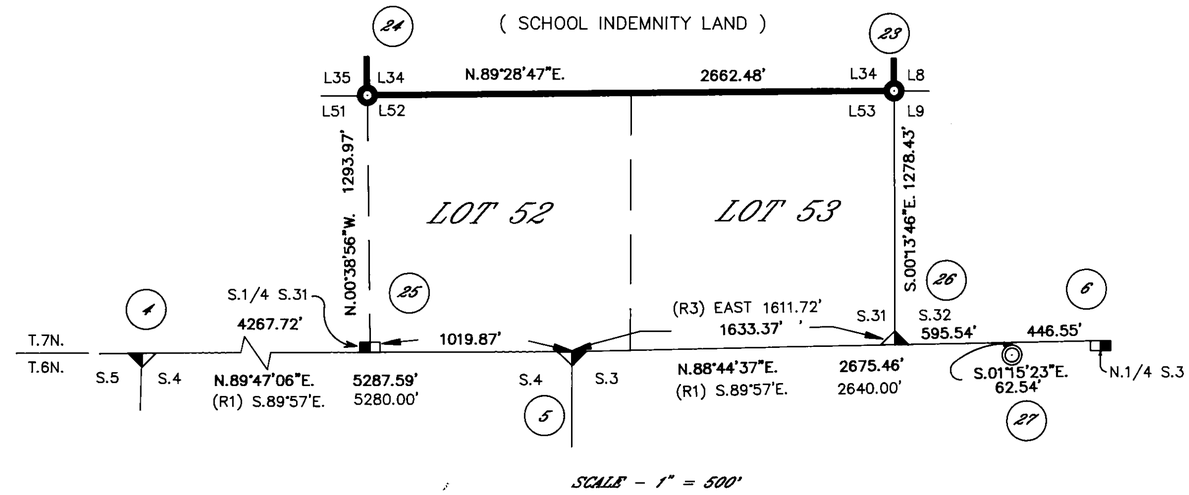

DETAIL "B"

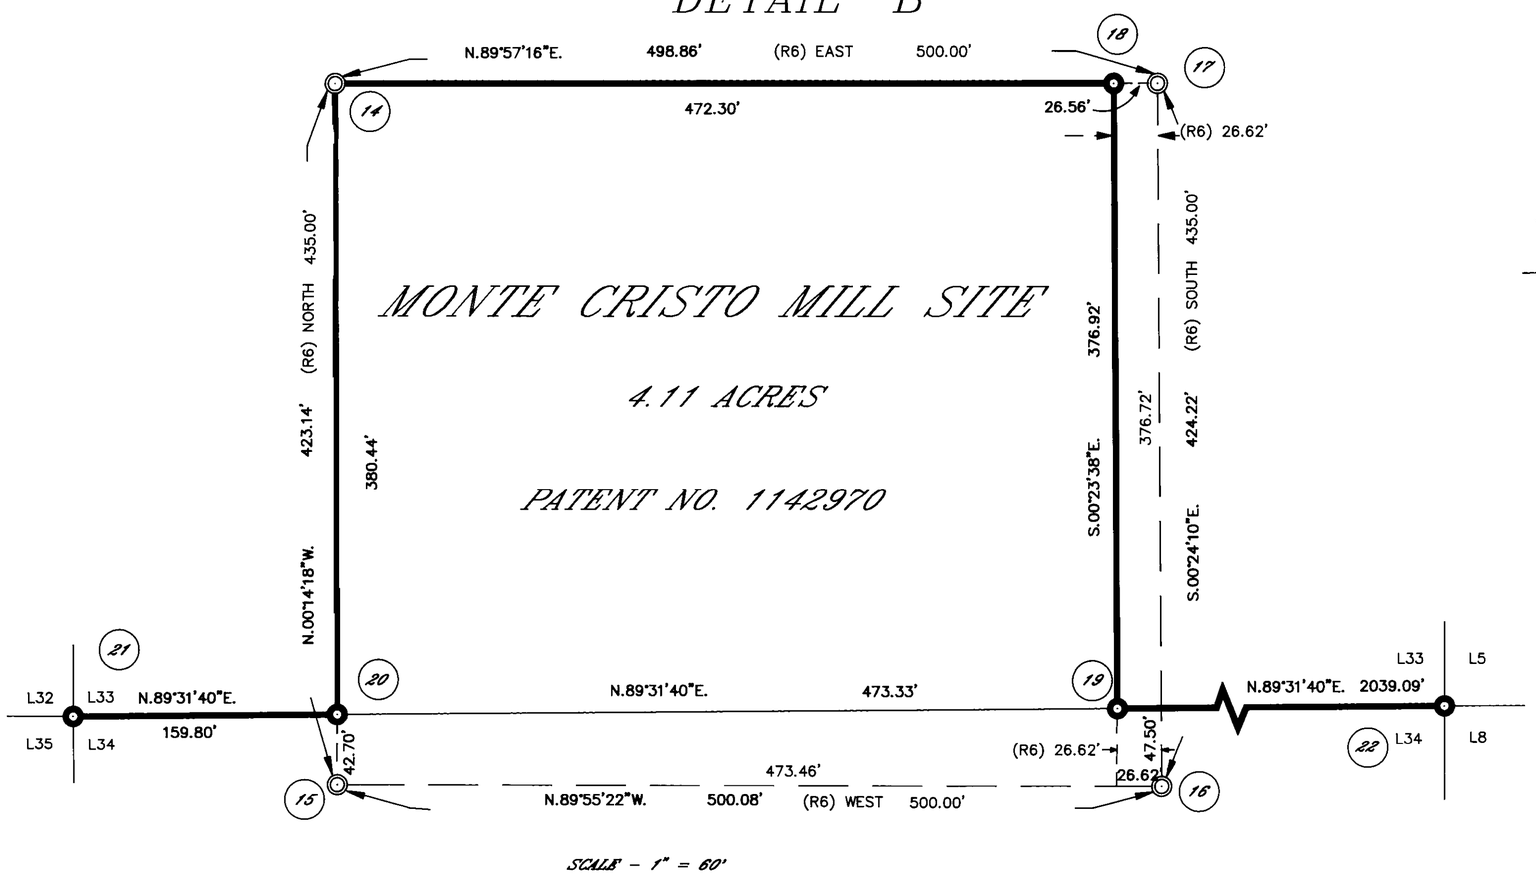

TRUE

LEGEND

- FOUND GLO BRASS CAP SECTION CORNER PER (R4)
- FOUND SECTION CORNER (JNM) SET THIS SURVEY
- FOUND QUARTER CORNER (JNM) SET THIS SURVEY
- (JNP) SET THIS SURVEY
- FOUND MONUMENT PER (R5) OR (R6)
- CORNER SEARCHED FOR: NOTHING FOUND, NOTHING SET
- (7) INDEX TO MONUMENT DESCRIPTIONS
- (JNM) 2"X30" ALUMINUM MAGNETIC SURVEY MONUMENT SET IN ROCK MOUND WITH 3 1/4" CAP WITH FORGED "JAMES NICKLOS LS 3848"
- (JNP) 1 1/2"X28" IP SET IN ROCK MOUND WITH 2" BRASS CAP STAMPED "LS 3848 – 1993"
- IP IRON PIPE
- CIP CAPPED IRON PIPE

REFERENCES

(R1) GOVERNMENT FIELD NOTES – JAMES R. GLOVER 1876 (S. BDY.)
(R3) " " " – S.A. HANSON 1880 (SUB)
(R5) " " " – MS 6389 JOHN E. CURRAN 1947
(R6) " " " – MS 6504 JOHN E, CURRAN 1951