RECORD OF SURVEY NO. 34-52

IN THE UNINCORPORATED TERRITORY OF THE COUNTY OF MONO, STATE OF CALIFORNIA, BEING A PORTION OF THE SOUTHEAST QUARTER OF SECTION 31, TOWNSHIP 1 NORTH, RANGE 26 EAST; AND NORTHEAST QUARTER OF SECTION 6, TOWNSHIP 1 SOUTH, RANGE 26 EAST, M.D.M.

SURVEYOR'S STATEMENT

This map correctly represents a survey made by me or under my direction in conformance with the requirements of the Land Surveyors Act, at the request of the City of Los Angeles, Department of Water and Power, in JULY 1993.

FRED FINKBEINER R.C.E. 25564
Expiration Date: DECEMBER 31, 1997

REGISTERED PROFESSIONAL ENGINEER — FRED E. FINKBEINER — No. 25564 — CIVIL — STATE OF CALIFORNIA

RECORDER'S STATEMENT

Document No. 555
Filed this 25 day of JAN., 1994, at 2:18 P.M., in Book 2 of Record of Survey Maps, at Page 150, at the request of the City of Los Angeles, Department of Water and Power.

Renn Nolan
Mono County Recorder
By Debra R. Daniel
Deputy

SCALE 1" = 600'

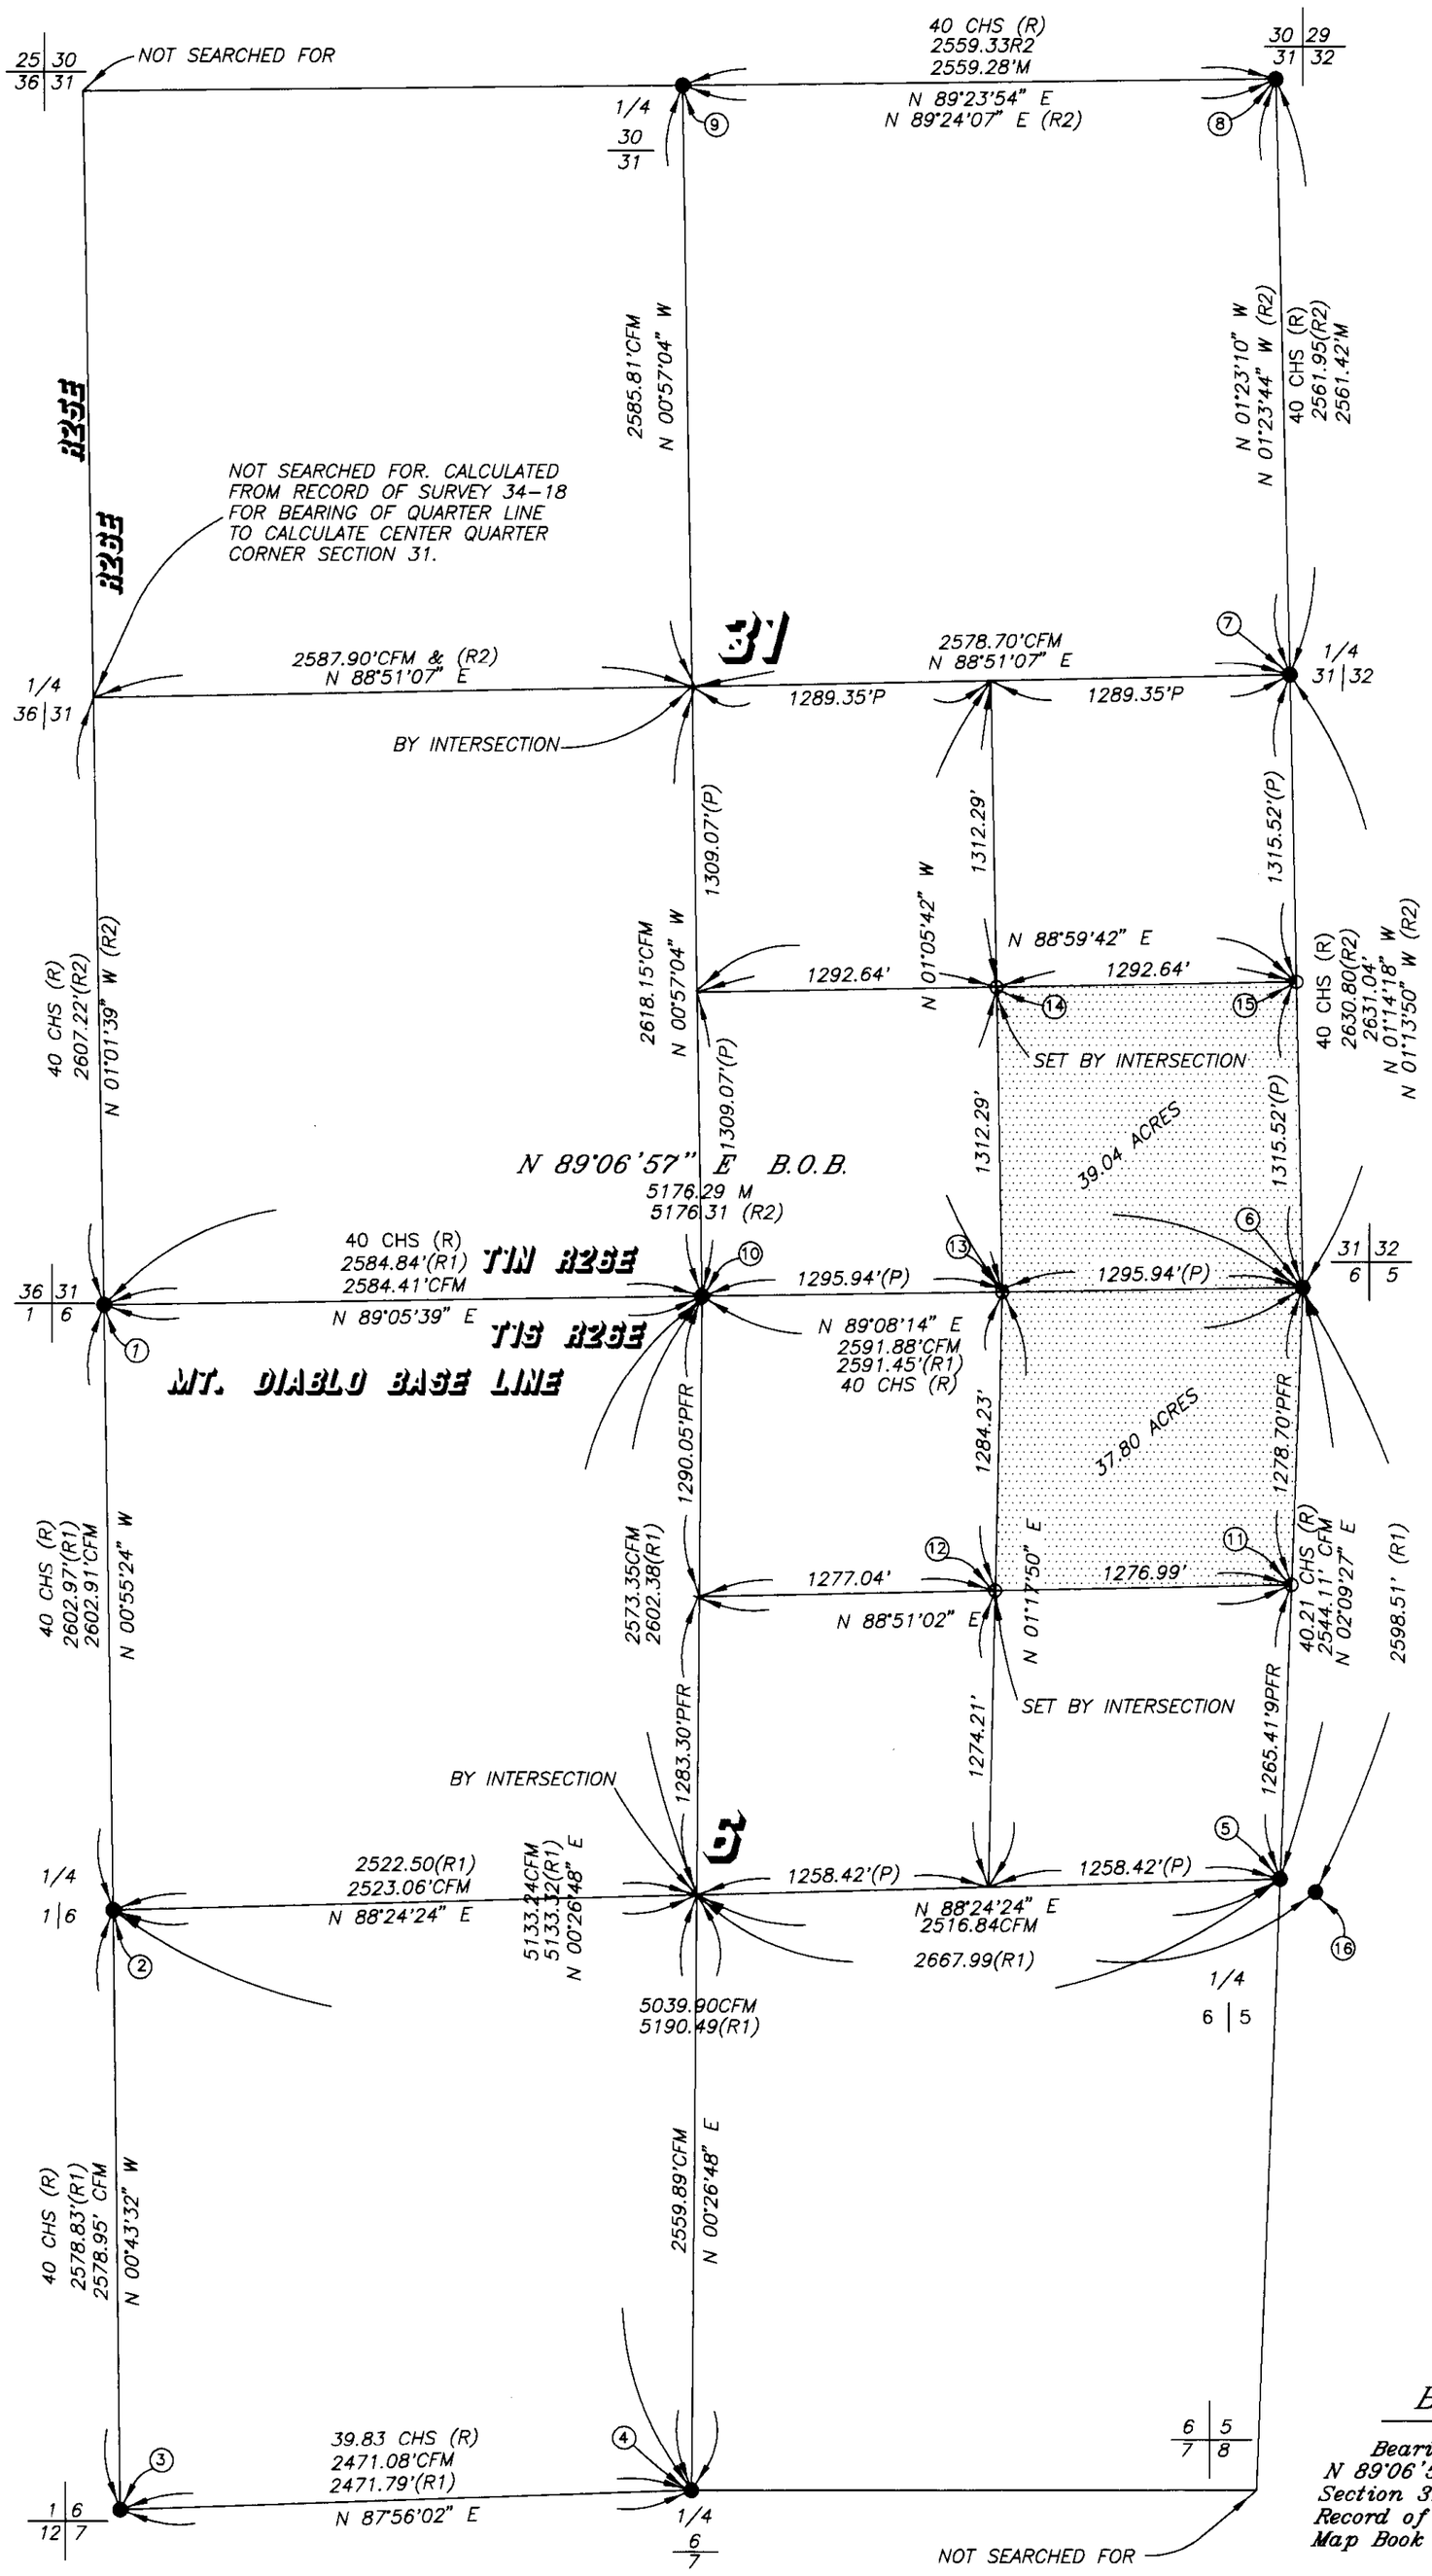

COUNTY SURVEYOR'S STATEMENT

This map has been examined in accordance with Section 8766 of the Land Surveyors Act this 24th day JAN., 1994.

Rich Boardman
County Surveyor L.S. 4686
Expiration Date: September 30, 1995

LICENSED LAND SURVEYOR — RICHARD C. BOARDMAN — No. 4686 — STATE OF CALIFORNIA

LEGEND

- ● = FOUND MONUMENT AS NOTED
- ○ = SET 2" IP W/TAG RCE 25564 WITH GUARD POST 2' NW'LY
- P = SINGLE PROPORTION
- M = MEASURED
- (R) = PER ORIGINAL (USGLO) NOTES BY S.A. HANSON AUGUST, 9, 1879
- PFR = PRORATED FROM RECORD, PER ORIGINAL (USGLO) NOTES OF AUGUST. 9, 1879
- CFM = CALCULATED FROM MEASURED
- (R1) = PER RECORD OF SURVEY NO. 34-41, FILED IN R.S.M.B. 2, PAGE 102A
- (R2) = PER RECORD OF SURVEY NO. 34-18, FILED IN R.S.M.B. 1, PAGE 97D

MONUMENT NOTES

1. FD. 2" AL. PIPE W/CAP STAMPED, "LS 4587" IN ROCK MOUND AS PER RS. 34-41.
2. FD. 2" AL. PIPE W/CAP STAMPED, "LS 4587" IN ROCK MOUND AS PER RS. 34-41.
3. FD. 1" IP. LEANING SOUTHERLY AS PER L.A.A. FB. 1188, PG. 6, AND RS. 34-41. RESET 2" IP. W/TAG, "RCE 25564." UP 0.2'
4. FD. 1-1/2" IP. W/TAG, "LS4587" IN ROCK MOUND AS PER RS. 34-41. UP 1.3'
5. FD. 2" IP. NO REF. PUNCHED ON SIDE, "CWF., SEC. 5, SEC. 6, TIS, R26E" IN ROCK MOUND. FD. BEARING TREES (MAHOGANY) N 16°E, 36.5', S 16° W, 39.5', MARKED (1/4 S.) IN BLAZE. UP 1.3'
6. FD. 2" IP. W/TAG, "RCE 15557" IN ROCK MOUND AS PER RS 34-18 W/GP 3' N'LY. UP 2.0'
7. FD. 2" IP. W/TAG, "RCE 15557" IN ROCK MOUND AS PER RS. 34-18 W/GP 2' SW'LY. UP 1.0'
8. FD 2" IP WITH TAG "RCE 15557" AS PER RS 34-18 W/GP 2' W'LY. UP 1.5'
9. FD. 2" IP WITH TAG "RCE 15557" AS PER RS 34-18 W/GP 2' W'LY. UP 1.2'
10. FD. 2" IP WITH TAG "LS 4587" AND LARGE ROCK. PUNCHED ON SIDE "SEC 6, T1S, SEC 31, T1N, R26E, CWF MDM", AS PER RS 34-41
11. SET 2' IP AND ROCK MOUND W/TAG "RCE 25564" 110' SOUTH OF WALKER LAKE ROAD W/GP 2' NW'LY. UP 0.7.
12. SET 2" IP W/TAG"RCE 25564" AT TOE OF RIDGE. W/GP 2' NW'LY. UP 0.1.
13. SET 2" IP W/TAG"RCE 25564." JEFFERY PINE WITH TRIPLE TRUNK BEARS S 38° W 40.3' W/GP 2" NW'LY. UP 1.5'.
14. SET 2" IP W/TAG"RCE 25564," FD OLD FENCE POST AND FOREST SERVICE SIGN 27' W'LY W/GP 2' NW'LY. UP 1.5'.
15. SET 2" IP W/TAG"RCE 25564," FD 3" OLD FENCE POST 4' NW'LY WITH OLD FOREST SERVICE MARKER ON ITS SIDE. W/GP 2' NW'LY. UP 0.5'.
16. FD 2" AL. PIPE AND W/CAP STAMPED "6/5" AS PER RS 34-41, S 69°55' E 162' FROM MONUMENT # 5 NOT ACCEPTED AS EAST 1/4 OF SECTION 6.

BASIS OF BEARINGS

Bearings are based on that certain course N 89°06'57" E which is the south section line of Section 31, Township 1 North, Range 26 East, as per Record of Survey 34-18, filed in Record of Survey Map Book 1, Page 97D.

RS BOOK 2 PAGE 150