SCALE 1" = 60'

RECORD OF SURVEY NO. 37-55

ONE SHEET ONLY

IN THE UNINCORPORTATED TERRITORY OF THE COUNTY OF MONO, STATE OF CALIFORNIA, BEING A SURVEY OF A PARCEL OF LAND LYING IN LOT 4, SECTION 35, TOWNSHIP 4 SOUTH, RANGE 29 EAST, M.D.M., PER DEED RECORDED IN VOLUME 657, PAGE 397, OFFICIAL RECORDS, FILED IN THE OFFICE OF THE COUNTY RECORDER OF SAID COUNTY.

RECORDER'S STATEMENT

DOCUMENT NO. # 2859
FILED THIS 18th DAY OF July, 1994, AT 9:50 A.M., IN BOOK 3 OF RECORD OF SURVEY MAPS AT PAGE 9 AT THE REQUEST OF RENE PEAUROI

FEE $ 5.00

RENN NOLAN
MONO COUNTY RECORDER
BY: Vera M. Miller
DEPUTY RECORDER

BASIS OF BEARINGS

THE BASIS OF BEARINGS FOR THIS PLAT IS THE WEST LINE OF SECTION 35 AS SHOWN ON A RECORD OF SURVEY RECORDED IN BOOK 2, PAGE 100, OF MAP IN THE OFFICE OF THE COUNTY RECORDER.

LEGEND

R1 = RECORD INFORMATION PER DEED RECORDED IN BOOK 657, PAGE 397, O.R.
R2 = RECORD INFORMATION PER PARCEL MAP 37-139, RECORDED IN P.M.B. 4, PAGE 77
R3 = RECORD INFORMATION PER RECORD OF SURVEY 37-30, R.S.M.B. 2, PAGE 37
R4 = RECORD INFORMATION PER RECORD OF SURVEY, M.B. 2, PAGE 100
● = FOUND POINT AS NOTED
○ = SET 1" IRON PIPE & PLUG, LS 4428

SURVEYOR'S STATEMENT

THIS MAP CORRECTLY REPRESENTS A SURVEY MADE BY ME OR UNDER MY DIRECTION IN CONFORMANCE WITH THE REQUIREMENTS OF THE LAND SURVEYOR'S ACT AT THE REQUEST OF RENE PEAUROI IN OCTOBER, 1993.

Andrew K. Holmes 4/21/94
ANDREW K. HOLMES DATE
L.S. 4428
EXP. 9-30-97

LICENSED LAND SURVEYOR ANDREW K. HOLMES No.4428 EXP.9-30-97 STATE OF CALIFORNIA

COUNTY SURVEYOR'S STATEMENT

THIS MAP HAS BEEN EXAMINED IN ACCORDANCE WITH SECTION 8766 OF THE LAND SURVEYOR'S ACT THIS 16TH DAY OF July, 1994.

Richard Boardman July 16, 1994
RICHARD BOARDMAN DATE
L.S. 4686 EXP. 9/30/95

LICENSED LAND SURVEYOR RICHARD C. BOARDMAN No. 4686 STATE OF CALIFORNIA

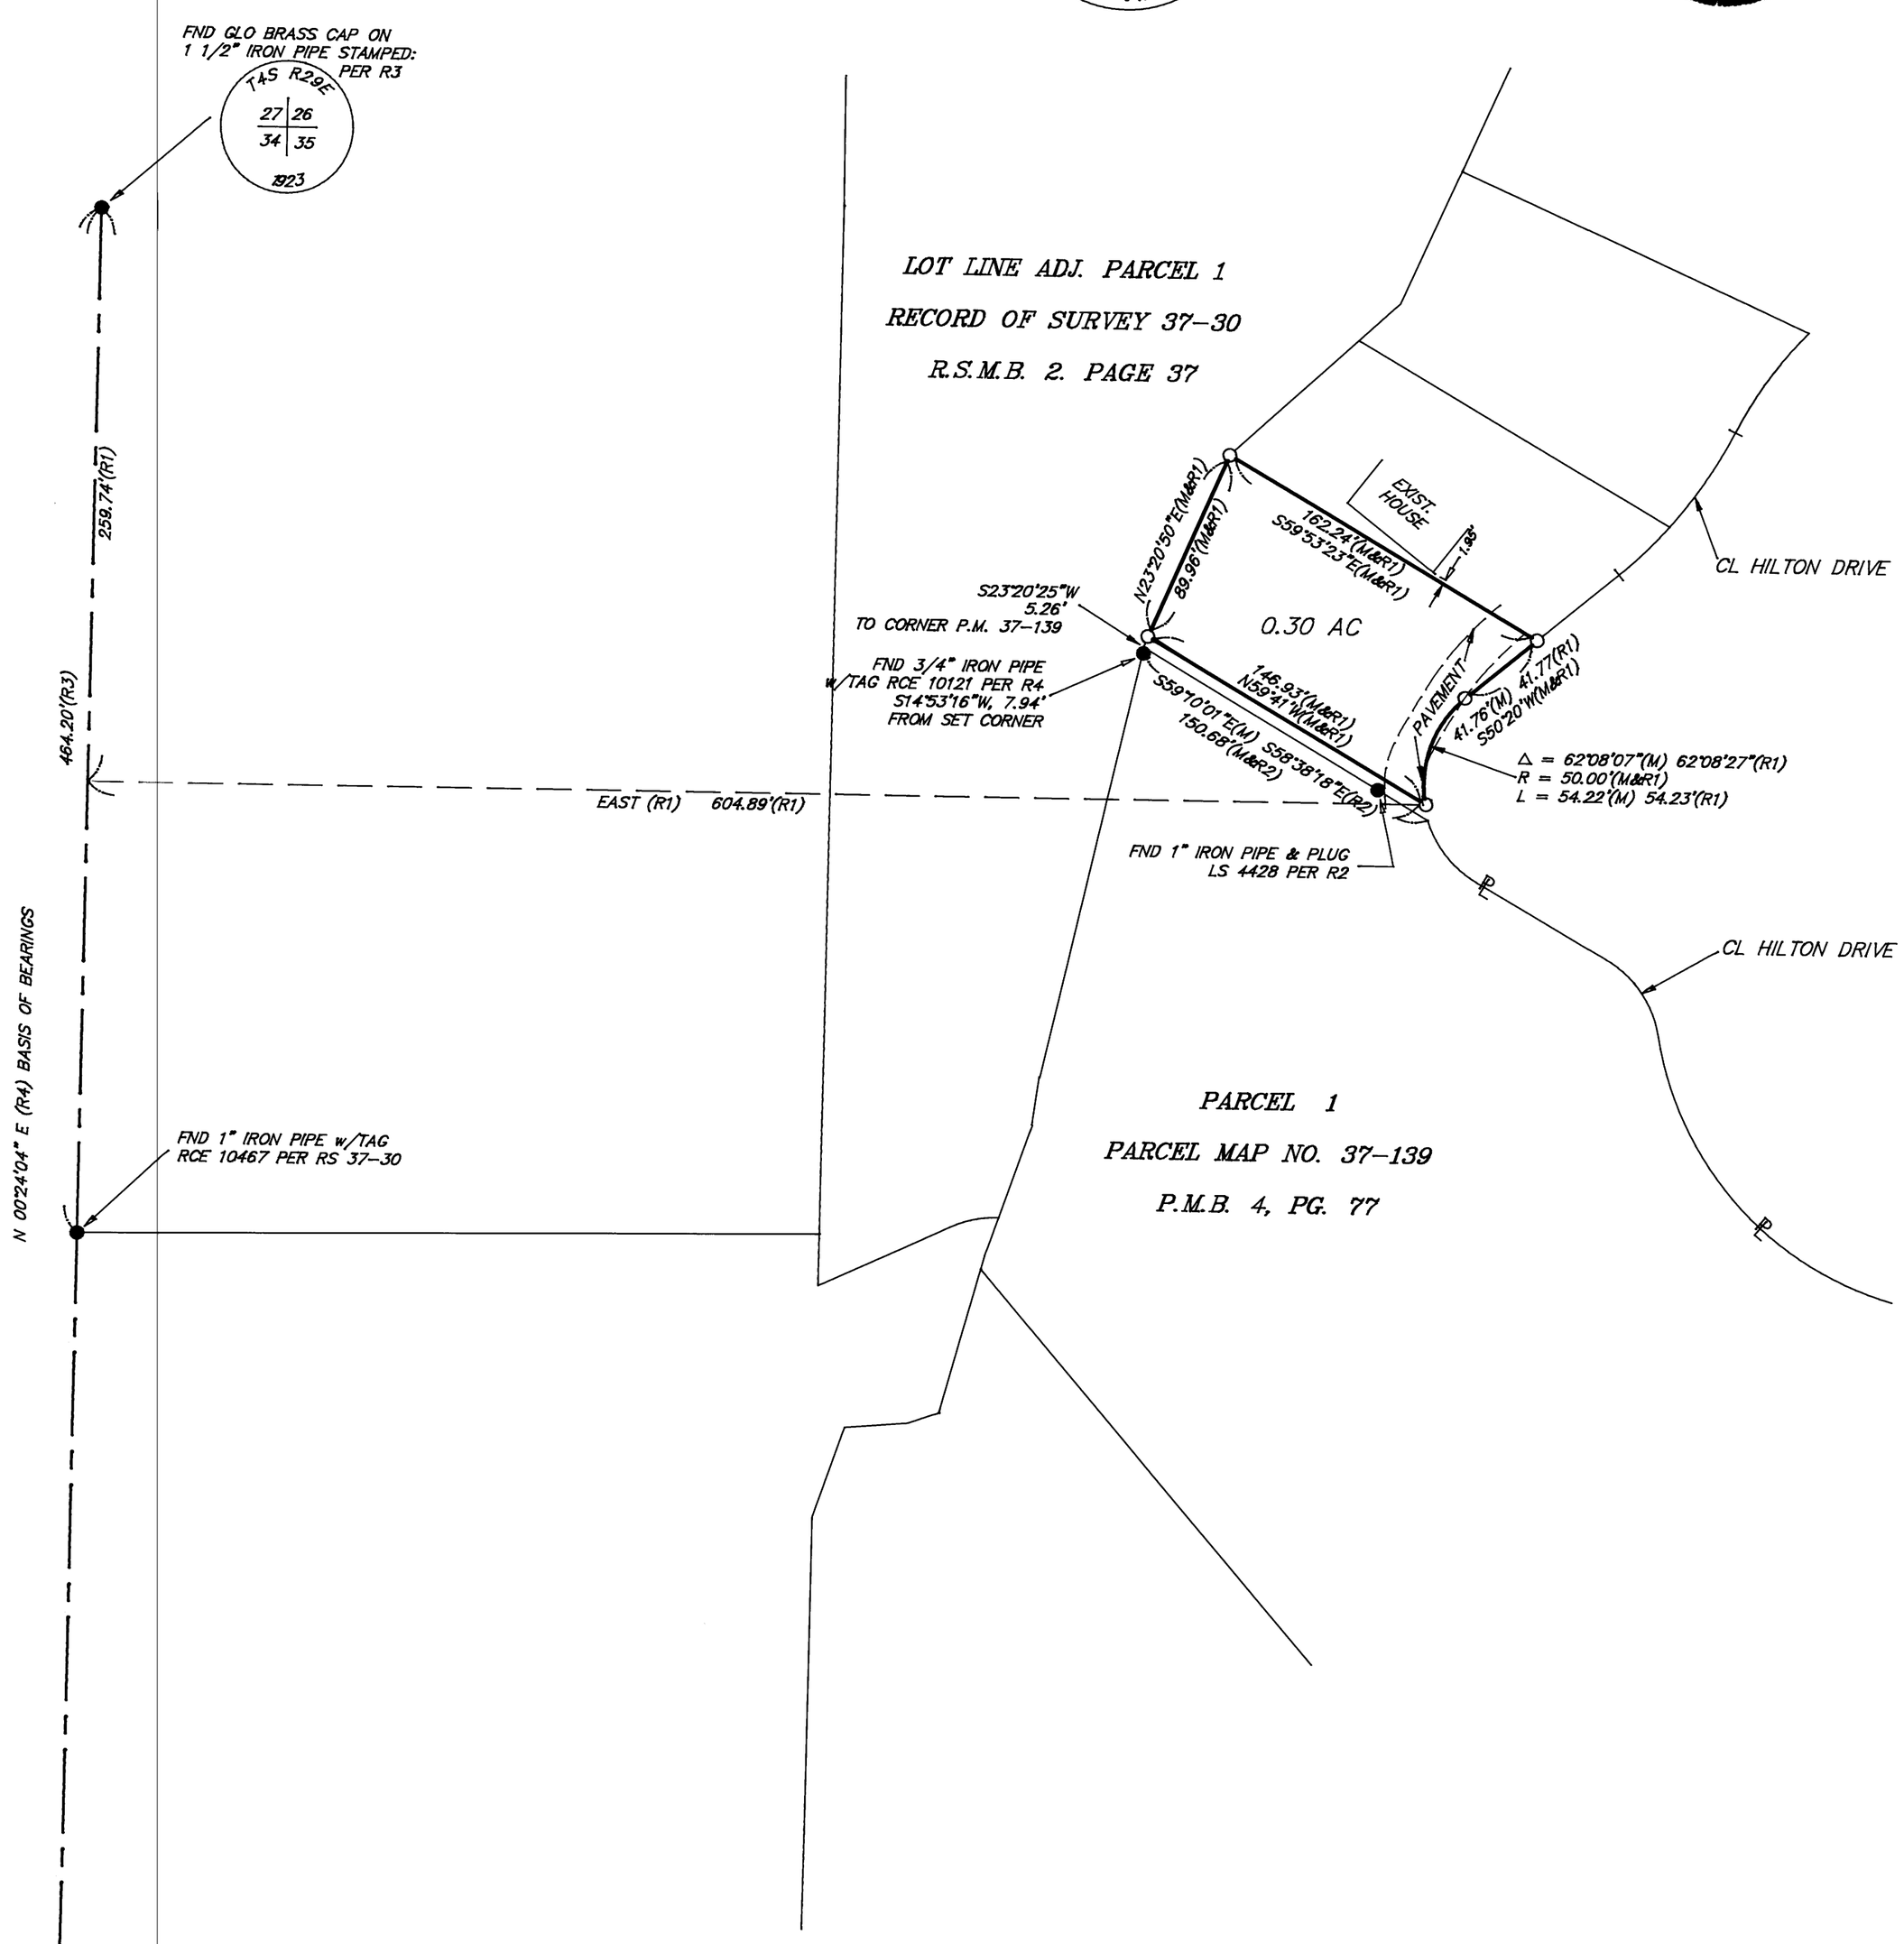

R.S.M.B. 3, PG. 9
MONO COUNTY