SCALE: 1" = 30'

ONE SHEET ONLY

RECORD OF SURVEY NO. 36–116

IN THE TOWN OF MAMMOTH LAKES, COUNTY OF MONO, STATE OF CALIFORNIA, BEING A SURVEY OF A LOT LINE ADJUSTMENT BETWEEN LOTS 2 AND 3, BLOCK 13, MAMMOTH CAMP TRACT NO. 1, PER M.B. 1, PAGE 16, FILED IN THE OFFICE OF THE COUNTY RECORDER OF SAID COUNTY.

RECORDER'S STATEMENT:

DOCUMENT NO.: #6857
FILED THIS 29th DAY OF November 1995 AT 3:47 P.M.,
IN BOOK 3 OF RECORD OF SURVEYS AT PAGE 35 AT THE REQUEST OF RUDY SAUSER.
FEE: $ 5.00
RENN NOLAN,
MONO COUNTY RECORDER
BY: Vera M. Mills
DEPUTY RECORDER

SURVEYOR'S STATEMENT:

THIS MAP CORRECTLY REPRESENTS A SURVEY MADE BY ME OR UNDER MY DIRECTION IN CONFORMANCE WITH THE REQUIREMENTS OF THE LAND SURVEYOR'S ACT AT THE REQUEST OF RUDY SAUSER IN MARCH, 1995.

Andrew K. Holmes 05/25/95
ANDREW K. HOLMES
L.S. NO.4428 LIC. EXP. 9–30–97

LICENSED LAND SURVEYOR ANDREW K. HOLMES No.4428 EXP.9–30–97 STATE OF CALIFORNIA

COUNTY SURVEYOR'S STATEMENT:

THIS MAP HAS BEEN EXAMINED IN ACCORDANCE WITH SECTION 8766 OF THE LAND SURVEYOR'S ACT THIS 31 DAY OF MAY 1995.

Richard Boardman 5/31/95
RICHARD BOARDMAN — DATE
L.S. 4686 — LIC EXP. 9/30/95

LICENSED LAND SURVEYOR RICHARD C. BOARDMAN No. 4686 STATE OF CALIFORNIA

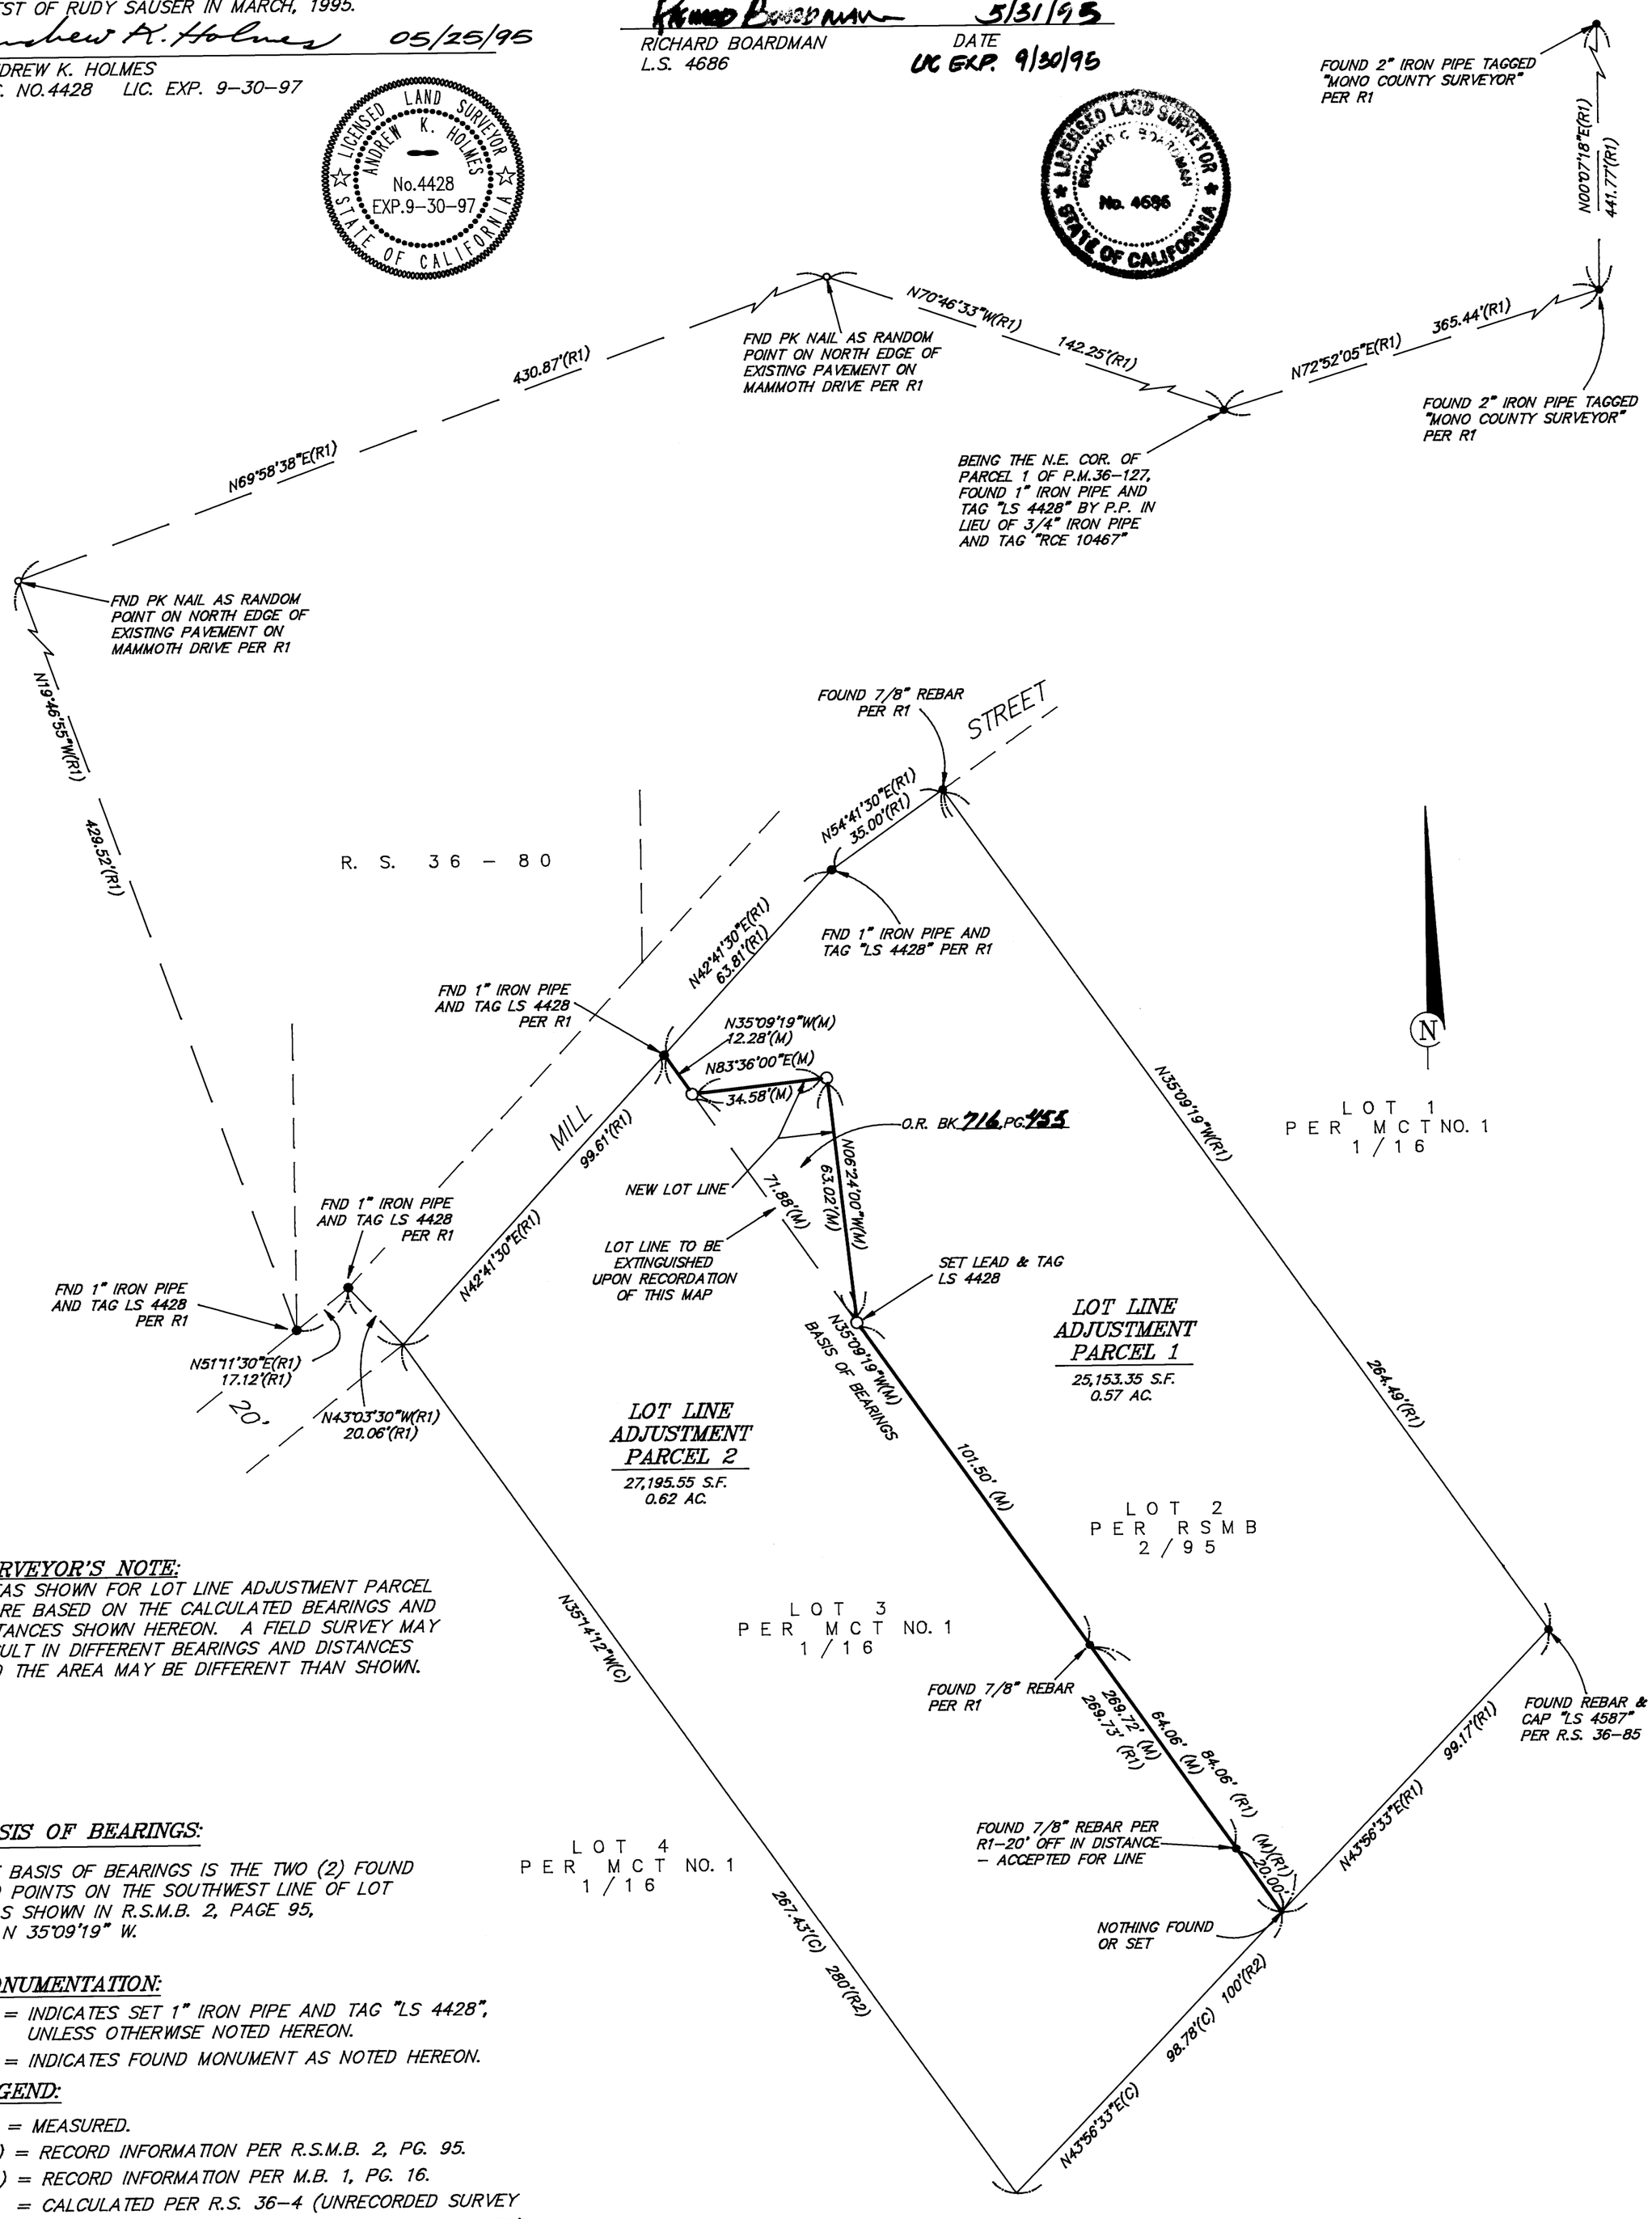

SURVEYOR'S NOTE:

AREAS SHOWN FOR LOT LINE ADJUSTMENT PARCEL 2 ARE BASED ON THE CALCULATED BEARINGS AND DISTANCES SHOWN HEREON. A FIELD SURVEY MAY RESULT IN DIFFERENT BEARINGS AND DISTANCES AND THE AREA MAY BE DIFFERENT THAN SHOWN.

BASIS OF BEARINGS:

THE BASIS OF BEARINGS IS THE TWO (2) FOUND END POINTS ON THE SOUTHWEST LINE OF LOT 2 AS SHOWN IN R.S.M.B. 2, PAGE 95, i.e. N 35°09'19" W.

MONUMENTATION:

- ○ = INDICATES SET 1" IRON PIPE AND TAG "LS 4428", UNLESS OTHERWISE NOTED HEREON.
- • = INDICATES FOUND MONUMENT AS NOTED HEREON.

LEGEND:

(M) = MEASURED.
(R1) = RECORD INFORMATION PER R.S.M.B. 2, PG. 95.
(R2) = RECORD INFORMATION PER M.B. 1, PG. 16.
(C) = CALCULATED PER R.S. 36–4 (UNRECORDED SURVEY OF MAMMOTH CAMP TRACT BY GORDON C. HOLMES) ON FILE WITH MONO COUNTY SURVEYOR

triad/holmes associates

R.S. Bk 3 Pg 35