RECORD OF SURVEY NO.34–44

ONE SHEET ONLY
SCALE 1" = 100'

BEING A SURVEY OF LOTS 3–4,9–10, BLOCK 12, LOTS 4–7, BLOCK 13, AND LOTS 1–3,7–10,14–16, 26–28, BLOCK 16, LOTS 25–26, BLOCK 17, LOTS 20–23, BLOCK 19 OF SILVER LAKE PINES TRACT NO. 5 AS RECORDED IN BOOK 1 AT PAGE 11 OF MAPS, AND BEING SITUATED IN THE N1/2 OF THE N1/2 OF SECTION 21, TOWNSHIP 2 SOUTH, RANGE 26 EAST, M.D.M., IN THE COUNTY OF MONO, STATE OF CALIFORNIA

SURVEYOR'S STATEMENT

THIS MAP CORRECTLY REPRESENTS A SURVEY MADE BY ME OR UNDER MY DIRECTION IN CONFORMANCE WITH THE REQUIREMENTS OF THE LAND SURVEYOR'S ACT AT THE REQUEST OF ROBERT JARRARD IN JULY, 1990.

Andrew K. Holmes 10/15/96

ANDREW K. HOLMES DATE
L.S. 4428
EXP. 9–30–97

LICENSED LAND SURVEYOR ANDREW K. HOLMES No.4428 EXP.9–30–97 STATE OF CALIFORNIA

RECORDER'S STATEMENT

DOCUMENT NO. # 5941
FILED THIS 8th DAY OF November, 1996, AT 3:38 P.M., IN BOOK 3 OF RECORD OF SURVEY MAPS AT PAGE 45 AT THE REQUEST OF ANDREW HOLMES

FEE $ 7.00

RENN NOLAN
MONO COUNTY RECORDER
BY: Vera M. Miller
DEPUTY RECORDER

BASIS OF BEARINGS

THE RECORD BEARING OF N88°05'47"W OF A PORTION OF THE NORTH LINE OF SILVER LAKE PINES TRACT NO. 5 PER BOOK 1, PAGE 11 OF MAPS WAS USED AS THE BASIS OF BEARINGS

LEGEND

M = MEASURED
C = CALCULATED
R1 = RECORD INFORMATION PER M.B. 1/11
R2 = RECORD INFORMATION PER M.B. 6/5
R3 = RECORD INFORMATION P.M.B. 2/95
R4 = RECORD INFORMATION PER P.M.B. 1/51
R5 = RECORD INFORMATION PER P.M.B. 2/38
CRX= CALCULATED FROM THE RECORD INFORMATION
PRX= PROPORTIONED FROM THE RECORD INFORMATION
● = FOUND MONUMENT AS NOTED
○ = SET 1" IRON PIPE & TAG LS 4428
□ = SET MONUMENT & TAG LS 4428 AS NOTED

COUNTY SURVEYOR'S STATEMENT

THIS MAP HAS BEEN EXAMINED IN ACCORDANCE WITH SECTION 8766 OF THE LAND SURVEYOR'S ACT THIS 7th DAY OF November, 1996.

Richard Boardman 11/7/96

RICHARD BOARDMAN DATE
L.S. 4686 EXP. 9-30-99

LICENSED LAND SURVEYOR RICHARD C. BOARDMAN No. 4686 STATE OF CALIFORNIA

LINE	DIRECTION	DISTANCE
L1	N00°19'21"E CR5	25.01' CR5
L2	N00°17'22"E CR1	25.01' CR1
L4	N72°04'55"W CR4	26.22' CR4
L5	N18°57'24"E M,CR1	80.51' M,CR1
L6	N36°15'47"E M,R1	67.92' M,CR1
L7	N73°05'11"W C	126.69' C,R1
L7	N72°05'11"W R1	
L8	N67°02'13"W C,R1	121.12' C,R1
L9	N65°23'51"W C,R1	117.80' C,R1
L10	N61°29'49"W C,R1	125.46' C,R1
L11	N56°36'20"W C,R1	134.46' C,R1
L12	N18°57'24"E M,R1	42.00' C,R1
L13	N18°57'24"E M,R1	38.51' C,R1
L14	N36°15'47"E M,R1	33.96' C,R1
L15	N36°15'47"E M,R1	33.96' C,R1
L16	N31°28'03"E C,R1	109.91' C,R1
L17	N31°28'03"E C,R1	30.00' C,R1
L18	N31°28'03"E C,R1	30.00' C,R1
L19	N31°28'03"E C,R1	30.00' C,R1
L20	N31°28'03"E C,R1	19.91' C,R1
L21	N18°57'24"E M,R1	26.00' M,R1
L22	N36°15'47"E M,R1	33.97' M,R1
L23	N72°08'05"W CR3	157.77' CR3
L24	N72°08'05"W CR3	66.37' CR3
L25	N72°08'05"W M,R3	91.40' M,R3
L26	N17°51'55"E M,R3	25.00' M,R3
L27	N72°08'05"W M,R1	80.00' M,R1
L28	N17°51'55"E M,R3	139.44' M,R3
L29	N42°35'22"W M,R1	56.49' M,R1
L30	N63°56'34"W M,R1	45.00' M,R1
L31	N17°51'55"E M,R1	93.71' M
L31		95.71' R1
L32	N72°08'05"W M,R1	13.68' M
L32		14.28' CR1
L33	N17°51'55"E M,R1	80.00' M,R1
L34	N17°51'55"E C,R1	80.00' C,R1
L35	N17°51'55"E C,R1	87.30' C,R1
L36	N17°51'55"E M,R1	59.44' C,R1
L37	N17°51'55"E M,R1	80.00' C,R1
L38	N72°08'05"W M,R1	40.00' C,R1
L39	N72°08'05"W M,R1	40.00' C,R1
L40	N72°08'05"W C,R1	40.00' C,R1
L41	N72°08'05"W C,R1	40.00' C,R1
L42	N72°08'05"W C,R1	49.14' C
L42		49.74' R1
L43	N72°08'05"W C,R1	44.54' C,R1
L44	N89°47'53"W C,R2	177.09' CR1
L45	N12°02'54"E C	25.77' CR1
L45	N13°07'47"E CR1	
L46	N89°47'53"W C,R1	37.34' C
L46		36.74' R1
L47	N89°47'53"W C,R1	13.91' CR1
L48	N89°47'53"W M,R1	80.84' C
L48		81.23' CR1
L49	N89°47'53"W M,R1	45.00' M,R1
L50	N00°17'22"E M,R1	85.06' M
L50		85' R1
L51	N89°47'53"W M,R1	70.52' M
L51		70.28' R1
L52	N89°47'53"W M,R1	45.00' M,R1
L53	N00°17'22"E M,R1	85.06' M
L53		85' R1
L54	N89°47'53"W M,R1	25.52' M
L54		25.28' R1
L55	N75°23'00"W M,CR1	12.76' M,CR1
L56	N26°13'46"E M,R1	98.19' M,CR1
L57	N03°00'15"E M,R1	142.41' M,R1
L58	N25°02'42"W M,R1	51.22' M,R1
L59	N41°58'07"E C,R1	15.75' C,R1
L60	N45°53'55"E CR1	25.06' CR1
L61	N48°01'53"W M,R1	677.11' M
L61		680.58' R1
L62	N48°01'53"W C	61.65' CR1
L63	N48°01'53"W M,R1	49.75' M,PR1
L63		50' R1
L64	N48°01'53"W M,R1	39.80' M,PR1
L64		40' R1
L65	N48°01'53"W M,R1	39.80' M,PR1
L65		40' R1
L66	N48°01'53"W M,R1	119.39' M,PR1
L66		120' R1
L67	N48°01'53"W M,R1	39.80' M,PR1
L67		40' R1
L68	N48°01'53"W M,R1	39.80' M,PR1
L68		40' R1
L69	N48°01'53"W M,R1	39.80' M,PR1
L69		40' R1
L70	N48°01'53"W M,R1	39.80' M,PR1
L70		40' R1
L71	N48°01'53"W M,R1	119.39' M,PR1
L71		120' R1
L72	N48°01'53"W M,R1	39.80' M,PR1
L72		40' R1
L73	N48°01'53"W M,R1	39.80' M,PR1
L73		40' R1
L74	N48°01'53"W M,R1	70.22' M,PR1
L74		70.58' R1
L75	N41°58'07"E M,R1	20.00' M,R1
L76	N88°41'42"W M	214.85' M
L76	N88°42'16"W R1	214.81' R1
L77	N48°01'53"W M,R1	27.68' M,PR1
L77		27.66' R1
L78	N42°20'37"E C	80.00' C,R1
L78	N41°58'07"E R1	
L79	N48°01'53"W M,R1	80.40' C
L79		80.76' R1
L80	N48°01'53"W M,R1	39.82'
L80		40' R1
L81	N48°01'53"W M,R1	39.82'
L81		40' R1
L82	N48°01'53"W M,R1	39.88'
L82		40' R1
L83	N88°41'42"W M	16.27' C,R1
L83	N88°42'16"W R1	
L84	N88°41'42"W M	106.50' C
L84	N88°42'16"W R1	106.48' R1
L85	N88°41'42"W M	92.08' C
L85	N88°42'16"W R1	92.06' R1
L86	N42°14'31"E C	80.00' C,R1
L86	N41°58'07"E R1	
L87	N42°15'42"E C	80.00' C,R1
L87	N41°58'07"E R1	
L88	N42°16'54"E M	80.00' M,R1
L88	N41°58'07"E R1	
L89	N42°16'54"E C	69.40' C,R1
L89	N41°58'07"E R1	
L90	N48°01'53"W M,R1	159.64' M
L90		160' R1
L91	N48°01'53"W M,R1	39.91' C
L91		40' R1
L92	N48°01'53"W M,R1	39.91' C
L92		40' R1
L93	N48°01'53"W M,R1	39.91' C
L93		40' R1
L94	N48°01'53"W M,R1	39.91' C
L94		40' R1
L95	N42°30'47"E M	80.00' M,R1
L95	N41°58'07"E R1	
L96	N42°35'52"E C	80.00' C,R1
L96	N41°58'07"E R1	
L97	N42°40'57"E M	80.01' M
L97	N41°58'07"E R1	80.00' R1
L98	N42°46'02"E C	80.01' C
L98	N41°58'07"E R1	80.00' R1
L99	N42°51'08"E M	80.01' M
L99	N41°58'07"E R1	80.00' R1
L100	N43°06'23"E M	80.02' M
L100	N41°58'07"E R1	80.00' R1
L101	N43°07'21"E C	80.02' C
L101	N41°58'07"E R1	80.00' R1
L102	N43°08'19"E C	74.25' C
L102	N41°58'07"E R1	75.19' R1
L103	N48°01'53"W M,R1	74.39' M
L103		74.73' R1
L104	N48°01'53"W M,R1	39.82' M
L104		40' R1
L105	N48°01'53"W M,R1	34.57' C
L105		34.73' R1
L106	N00°19'21"E M,R1	80.29' M
L106		82.48' R1
L107	N00°19'21"E M,R1	72.58' CR1
L107		75.24' R1
L108	N00°19'21"E M,R1	7.72' CR1
L108		7.24' R1
L109	N41°58'07"E	20.00'
L111	N00°20'39"E M,R3	145.68' C
L111		145.00' R3
L112	N00°20'39"E M,R3	27.56' C
L113	N00°20'39"E M,R3	44.73' C,R1
L114	N11°47'11"W C	11.62' C
L115	N24°51'30"W M,R1	115.22' M,R1
L116	N44°36'59"W M,R1	80.00' M,R1
L117	N46°58'34"E M	106.26' M
L117	N46°54'07"E R1	105.78' R1
L118	N62°43'33"E C	113.04' C
L118	N62°38'41"E R1	112.87' R1
L119	N76°11'46"E M	129.51' M
L119	N76°08'16"E R1	128.76' R1
L120	N88°00'38"W C	145.86' C
L120	N88°03'18"W R1	145.12' R1
L121	N71°12'37"W M,R1	183.47' M
L121		182.78' R1
L122	N44°36'59"W M,R1	40.00' M,R1
L123	N44°36'59"W M,R1	40.00' M,R1
L124	N24°51'30"W M,R1	50.00' C,R1
L125	N24°51'30"W M,R1	65.22' C,R1
L126	N73°05'31"W M	60.00' M
L126	N72°05'11"W R1	
L127	N56°36'20"W M,R1	90.00' M
L128	N42°25'42"E M	80.00' M,R1
L128	N41°58'07"E R1	
L129	N48°01'53"W M,R1	79.80' M
L129		80' R1
L130	N48°01'53"W M,R1	67.72' M
L130		67.66' R1
L131	N48°01'53"W M,R1	39.91' C
L131		40' R1
L132	N48°01'53"W M,R1	40.03' C
L132		40' R1
L133	N48°01'53"W M,R1	0.76' M,R1

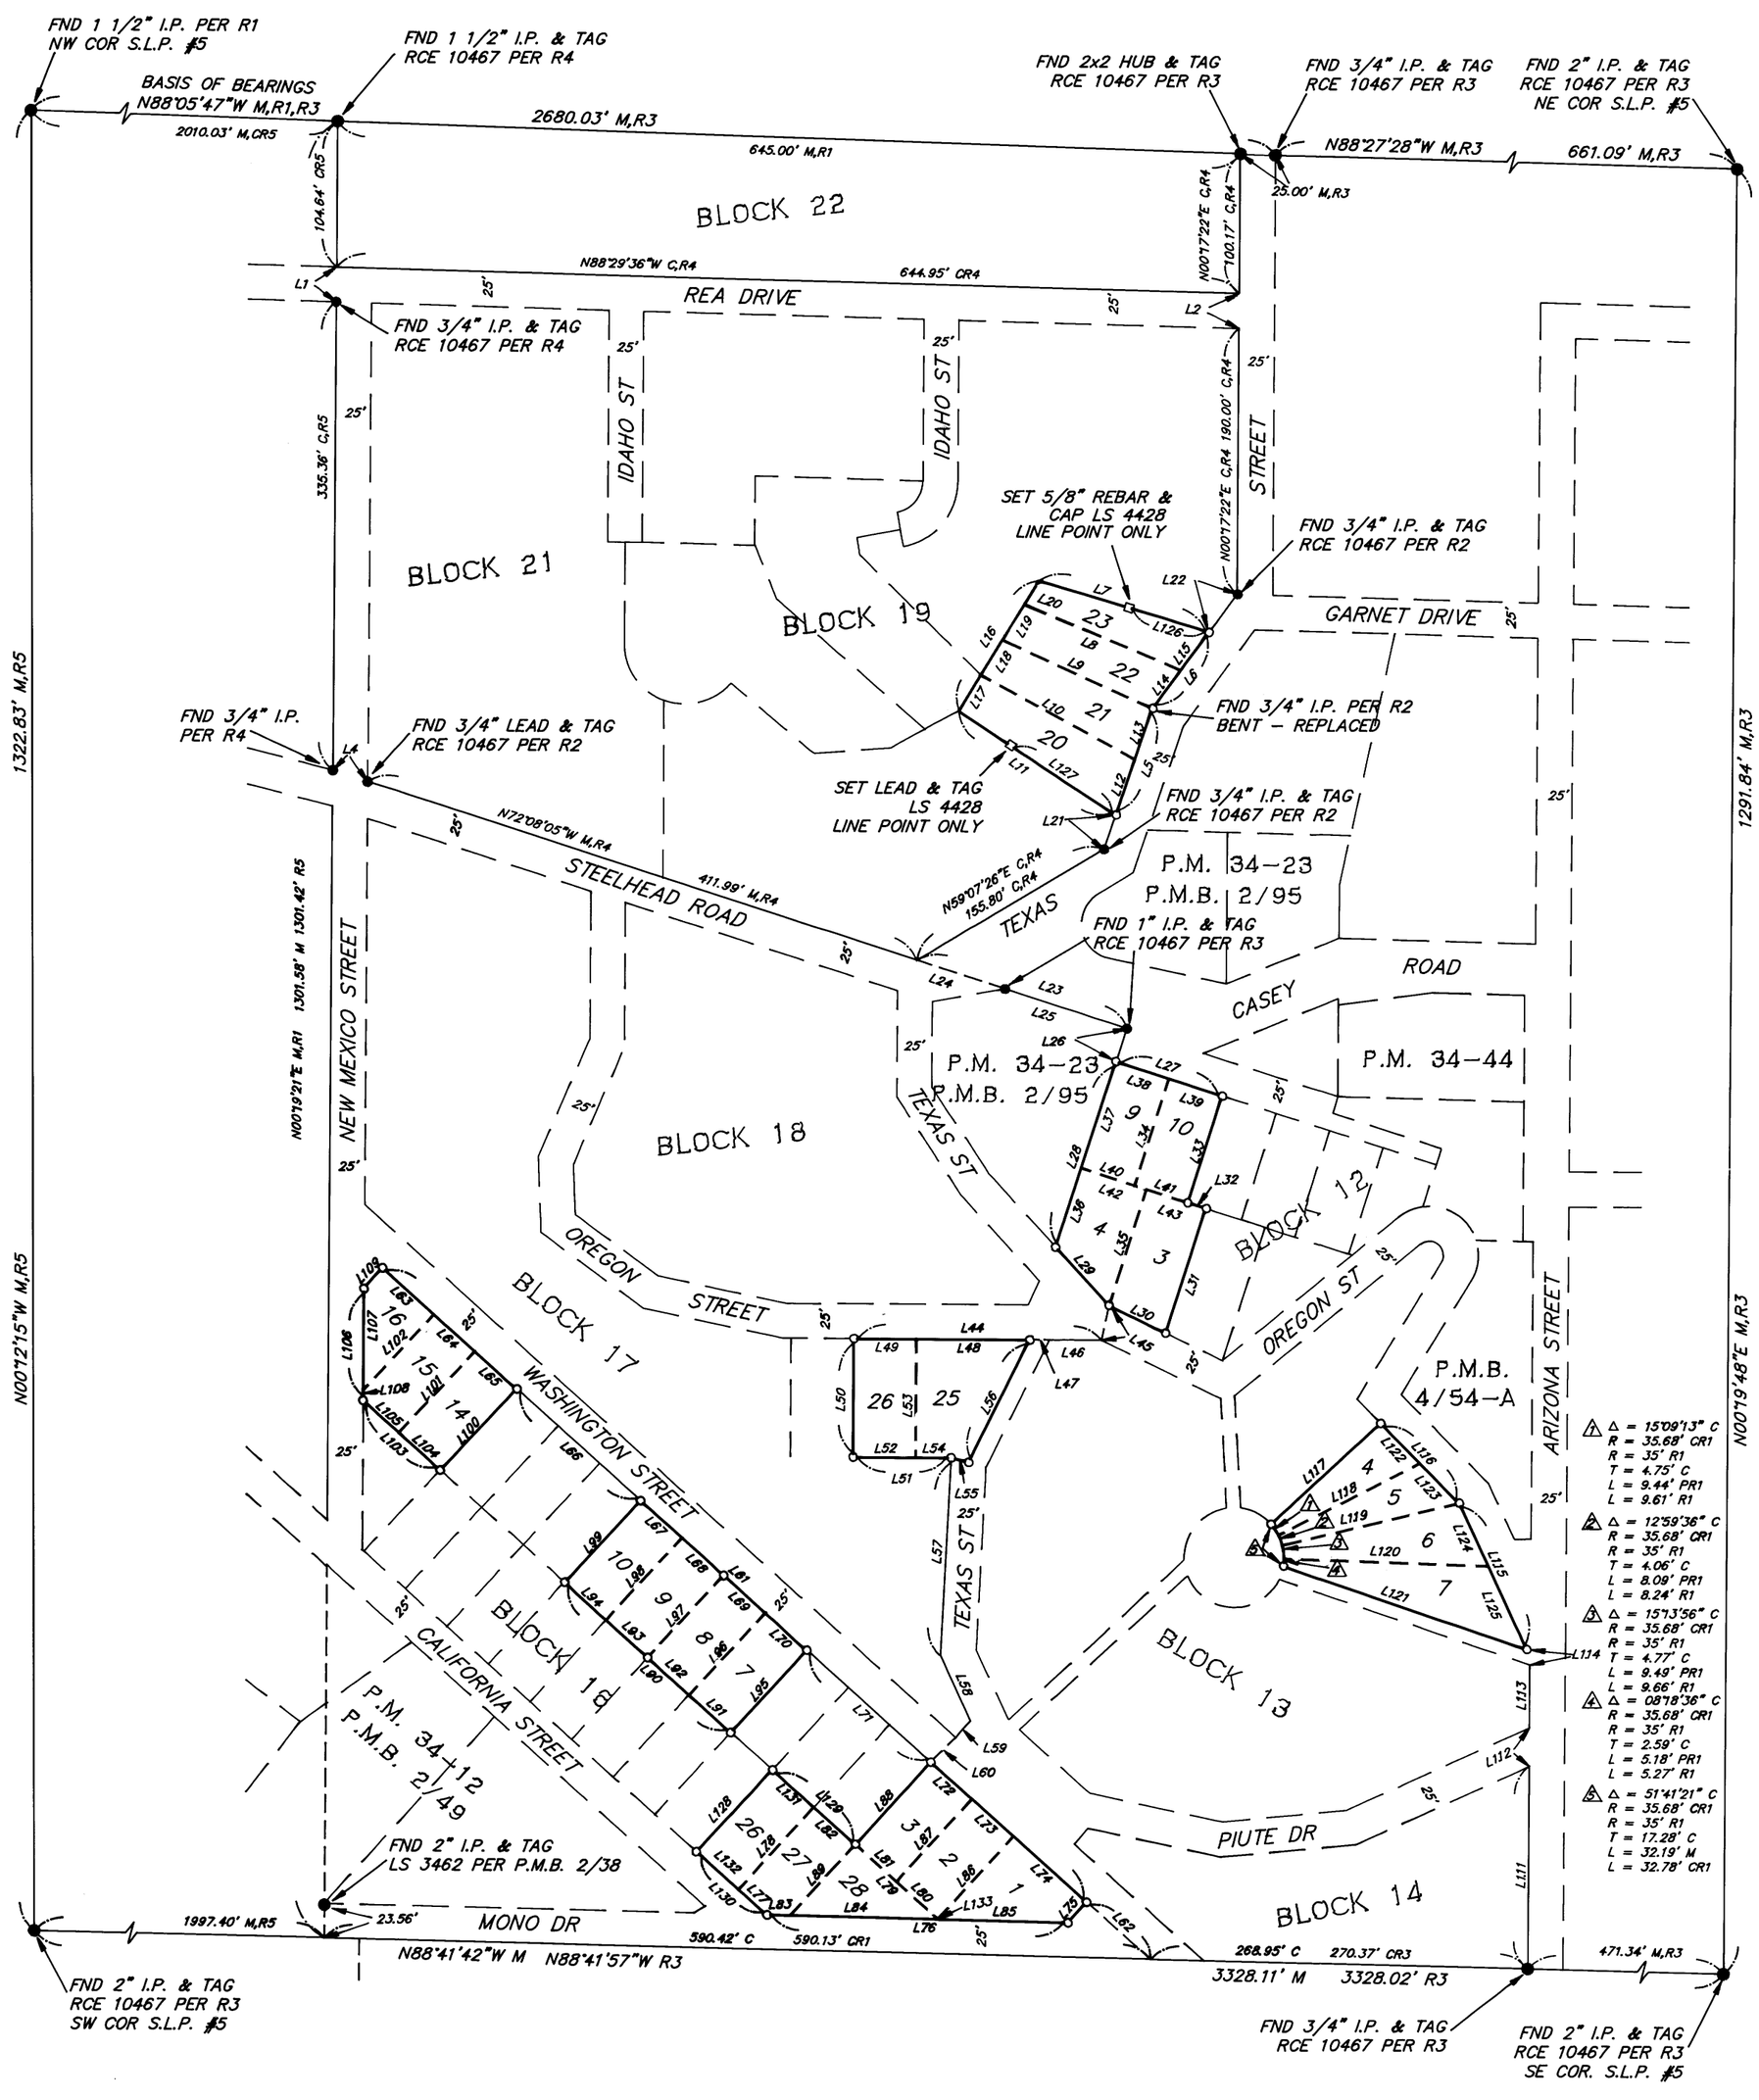

R.S.M.B. 3, PG. 43, MONO COUNTY