RECORD OF SURVEY

COUNTY OF MONO STATE OF CALIFORNIA

RS 34-66

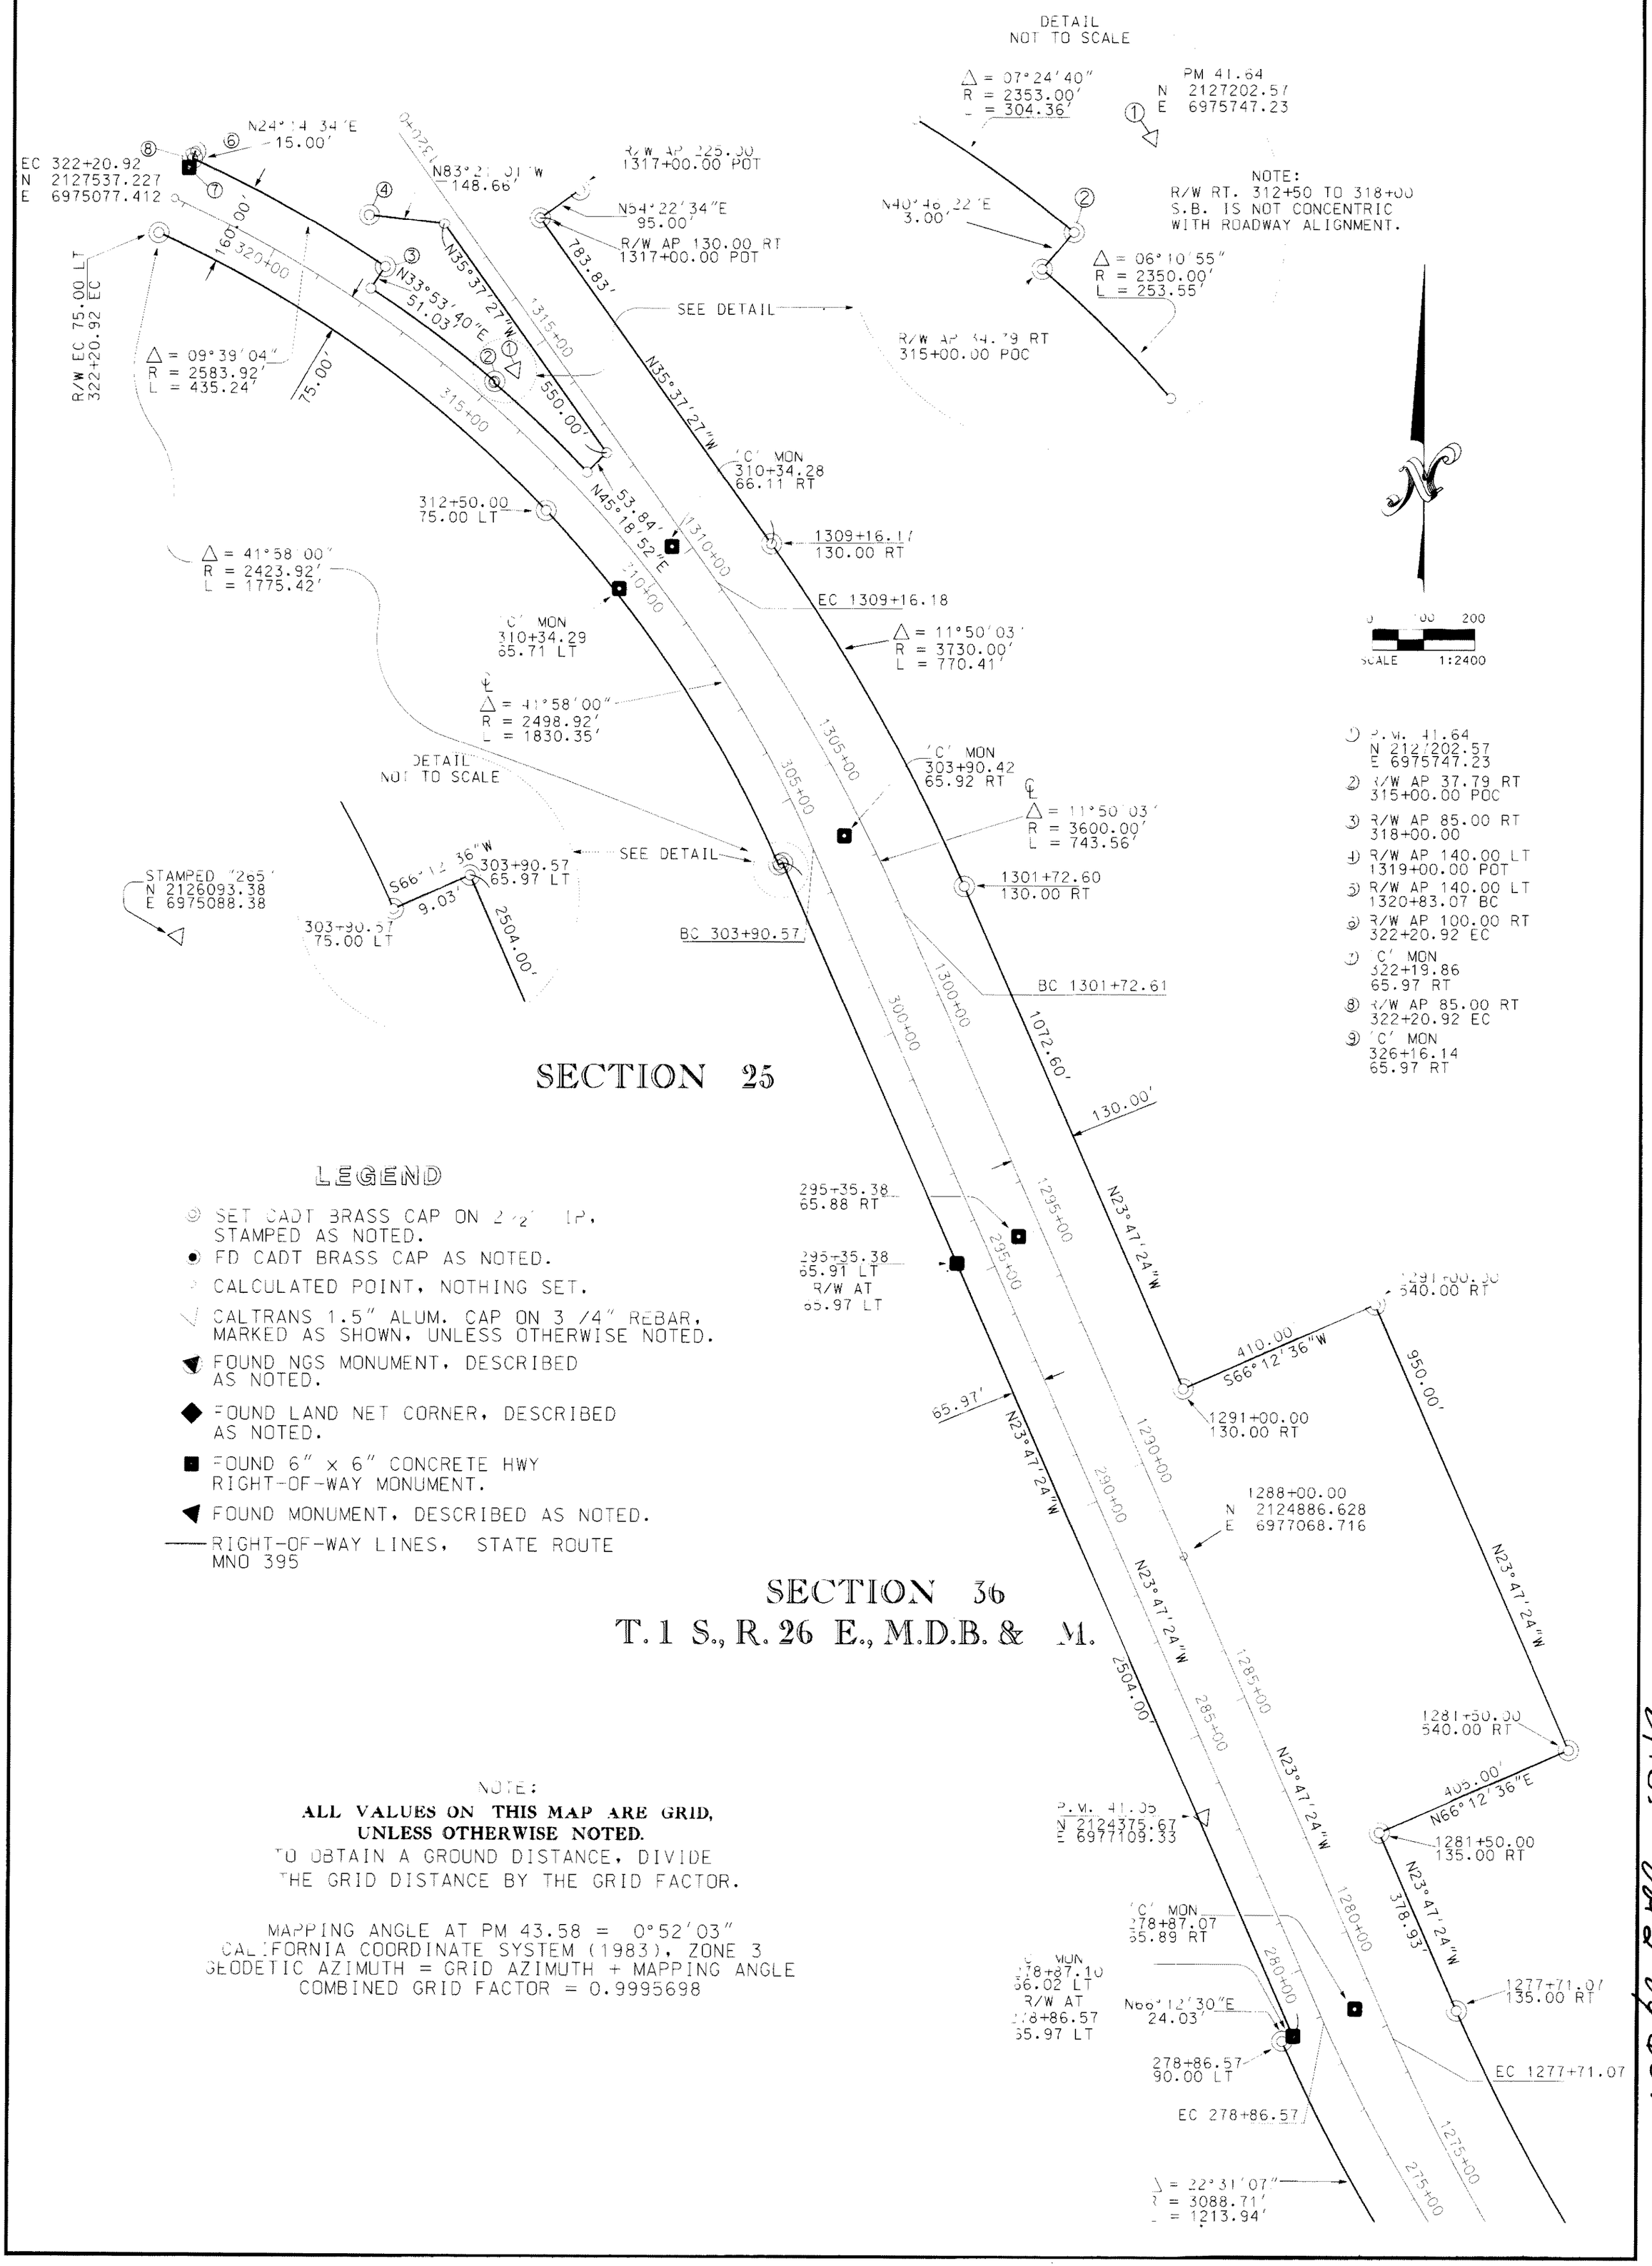

LEGEND

- SET CADT BRASS CAP ON 2 1/2" IP, STAMPED AS NOTED.
- FD CADT BRASS CAP AS NOTED.
- CALCULATED POINT, NOTHING SET.
- CALTRANS 1.5" ALUM. CAP ON 3 /4" REBAR, MARKED AS SHOWN, UNLESS OTHERWISE NOTED.
- FOUND NGS MONUMENT, DESCRIBED AS NOTED.
- FOUND LAND NET CORNER, DESCRIBED AS NOTED.
- FOUND 6" x 6" CONCRETE HWY RIGHT-OF-WAY MONUMENT.
- FOUND MONUMENT, DESCRIBED AS NOTED.
- RIGHT-OF-WAY LINES, STATE ROUTE MNO 395

NOTE:

ALL VALUES ON THIS MAP ARE GRID, UNLESS OTHERWISE NOTED.

TO OBTAIN A GROUND DISTANCE, DIVIDE THE GRID DISTANCE BY THE GRID FACTOR.

MAPPING ANGLE AT PM 43.58 = 0°52'03"
CALIFORNIA COORDINATE SYSTEM (1983), ZONE 3
GEODETIC AZIMUTH = GRID AZIMUTH + MAPPING ANGLE
COMBINED GRID FACTOR = 0.9995698

P.S. 1083 B608