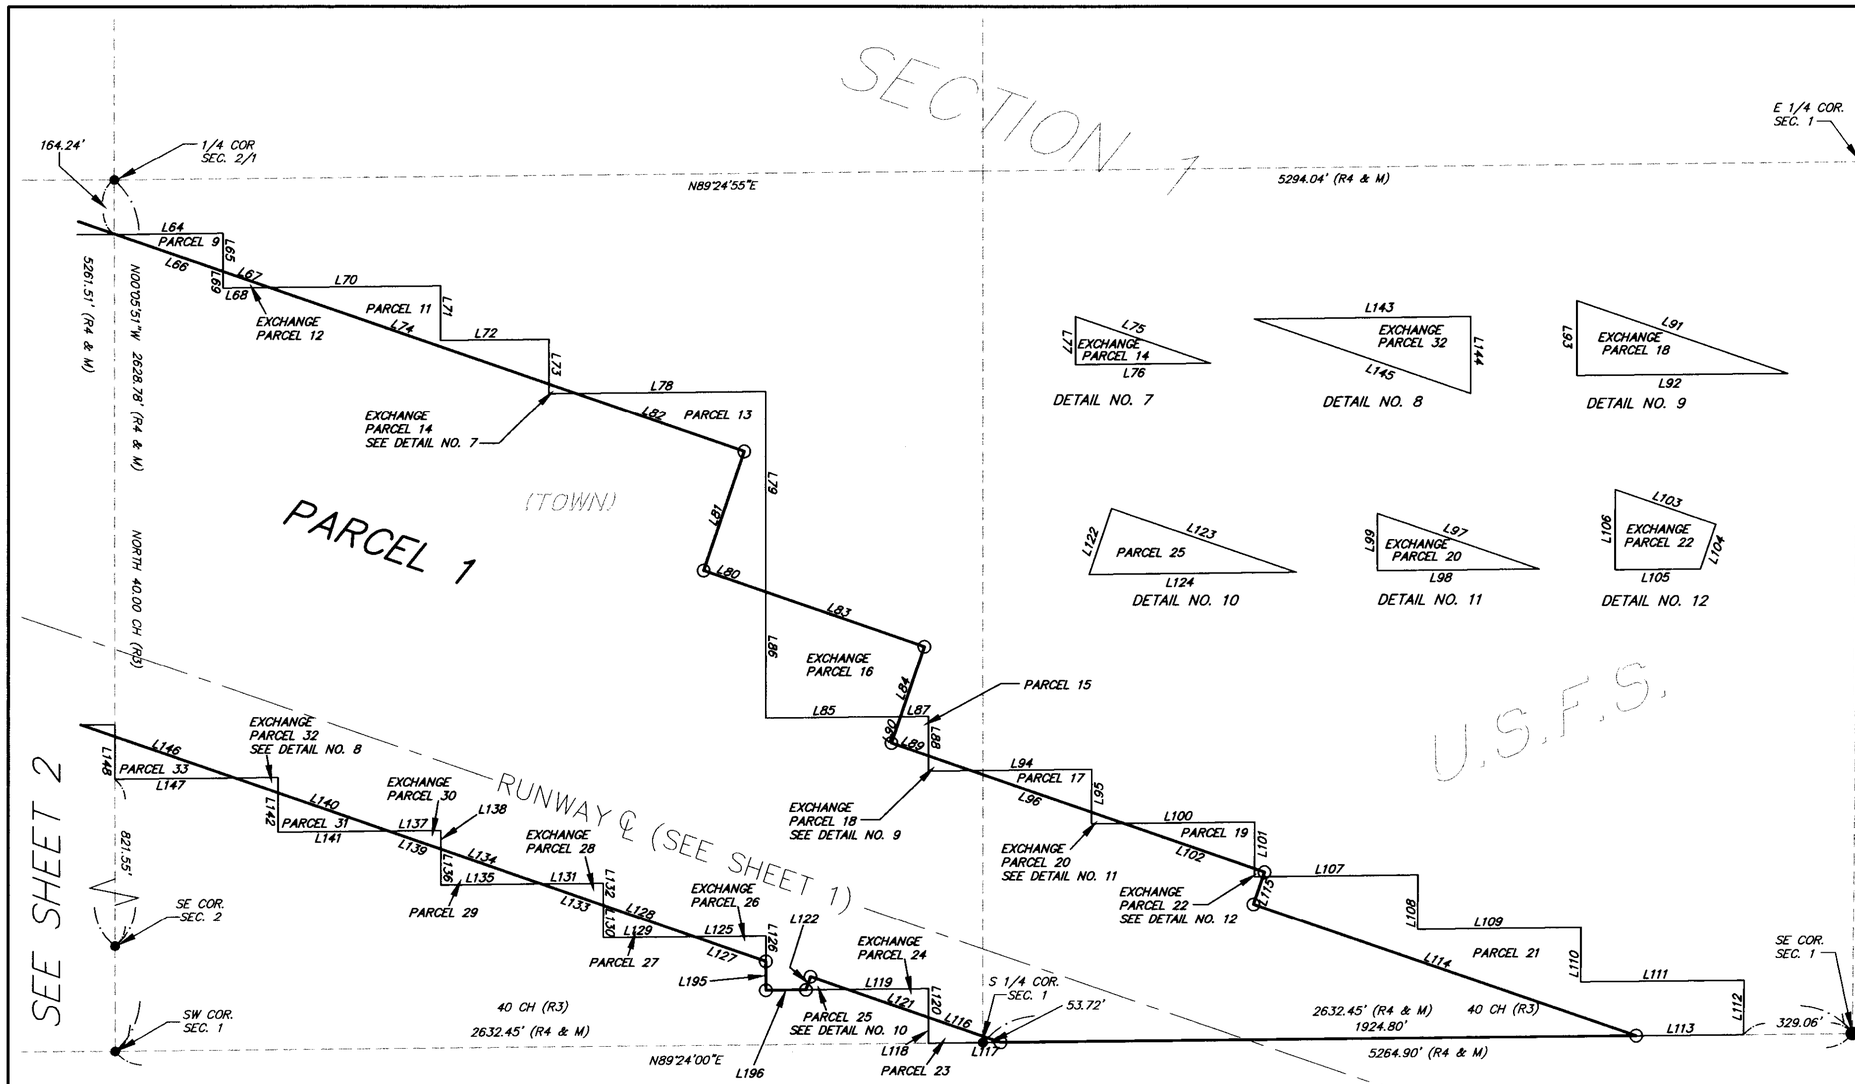

LEGEND

- ○ SET 5/8" REBAR WITH ALUMINUM CAP STAMPED "1997, LS 4587"
- ● FOUND MONUMENT AS NOTED ON SHEET 1
- EXISTING TOWN/COUNTY BOUNDARY PER 659/22 O.R. (AND EXISTING TOWN INCORPORATED LIMITS AND EXISTING REDEVELOPMENT AGENCY LINE)
- PARCEL 1 PROPERTY LINE

RECORD INFORMATION

R1 = RECORD INFORMATION PER RSMB 1, PAGE 107.
R2 = RECORD INFORMATION PER BLM NOTES #483-5 DATED 6-9-1927.
R3 = RECORD INFORMATION PER BLM NOTES 113-13 DATED 5-30-1855.
R4 = RECORD INFORMATION PER RSMB 2, PAGE 44.

NOTE: ALL PARCELS LABELED "EXCHANGE" ARE A PORTION OF PARCEL 1 PER THIS SURVEY

ALL DETAILS NOT TO SCALE

SCALE: 1"= 300'

LINE	DIRECTION	DISTANCE	LINE	DIRECTION	DISTANCE	LINE	DIRECTION	DISTANCE	LINE	DIRECTION	DISTANCE
L64	N89°24'52"E	324.93'	L88	N00°01'57"W	119.23'	L112	N00°28'02"E	164.24'	L136	N00°04'18"W	107.78'
L65	N00°05'20"W	114.80'	L89	N71°04'21"W	119.12'	L113	N89°24'00"E	324.88'	L137	N89°24'14"E	159.86'
L66	N71°04'21"W	343.67'	L90	N18°55'39"E	84.26'	L114	N71°04'21"W	1223.69'	L138	N00°04'18"W	56.50'
L67	N71°04'21"W	148.17'	L91	N71°04'21"W	134.73'	L115	N18°55'39"E	88.78'	L139	N71°04'21"W	169.06'
L68	N89°24'48"E	140.08'	L92	N89°24'17"E	127.43'	L116	N71°04'21"W	230.76'	L140	N71°04'21"W	353.13'
L69	N00°05'20"W	49.49'	L93	N00°01'57"W	45.03'	L117	N89°24'00"E	218.25'	L141	N89°24'14"E	333.88'
L70	N89°24'48"E	518.72'	L94	N89°24'17"E	367.23'	L118	N00°01'57"W	77.14'	L142	N00°05'04"W	118.02'
L71	N00°04'18"W	164.28'	L95	N00°02'33"E	129.70'	L119	N89°24'04"E	246.51'	L143	N89°24'17"E	130.91'
L72	N89°24'45"E	329.38'	L96	N71°04'21"W	388.10'	L120	N00°01'57"W	87.12'	L144	N00°05'04"W	46.27'
L73	N00°03'47"W	135.34'	L97	N71°04'21"W	103.38'	L121	N71°04'21"W	260.64'	L145	N71°04'21"W	138.46'
L74	N71°04'21"W	896.91'	L98	N89°24'14"E	97.82'	L122	N18°58'35"E	41.98'	L146	N71°04'21"W	383.81'
L75	N71°04'21"W	86.62'	L99	N00°02'33"E	34.55'	L123	N71°04'21"W	118.33'	L147	N89°24'17"E	362.86'
L76	N89°24'41"E	81.91'	L100	N89°24'14"E	396.98'	L124	N89°24'04"E	125.59'	L148	N00°05'51"W	128.27'
L77	N00°03'47"W	28.94'	L101	N00°08'55"E	140.13'	L125	N89°24'07"E	217.66'	L195	N00°02'44"W	87.34'
L78	N89°24'41"E	576.80'	L102	N71°04'21"W	419.27'	L126	N00°02'44"W	76.93'	L196	N89°24'04"E	121.52'
L79	N00°02'44"W	605.05'	L103	N71°04'21"W	32.09'	L127	N71°04'21"W	230.15'			
L80	N71°04'21"W	199.70'	L104	N18°55'39"E	14.21'	L128	N71°04'21"W	291.87'			
L81	N18°55'39"E	379.48'	L105	N89°24'11"E	25.81'	L129	N89°24'07"E	276.00'			
L82	N71°04'21"W	540.67'	L106	N00°08'55"E	24.12'	L130	N00°03'31"W	97.56'			
L83	N71°04'21"W	508.76'	L107	N89°24'11"E	468.68'	L131	N89°24'10"E	188.77'			
L84	N18°55'39"E	223.37'	L108	N00°15'17"E	164.24'	L132	N00°03'31"W	66.72'			
L85	N89°24'21"E	408.52'	L109	N89°24'07"E	494.19'	L133	N71°04'21"W	199.62'			
L86	N00°02'44"W	380.56'	L110	N00°21'39"E	164.24'	L134	N71°04'21"W	322.48'			
L87	N89°24'21"E	85.29'	L111	N89°24'04"E	493.89'	L135	N89°24'10"E	304.92'			

RECORD OF SURVEY NO. 36 - 127

TOWN OF MAMMOTH LAKES & UNINCORPORATED TERRITORY OF MONO COUNTY, CALIFORNIA, BEING A SURVEY OF THAT PROPERTY INTERCHANGE BETWEEN THE TOWN OF MAMMOTH LAKES AND THE U.S. FOREST SERVICE LOCATED IN A PORTION OF SECTIONS 1 AND 2, TOWNSHIP 4 SOUTH, RANGE 28 EAST, MOUNT DIABLO BASELINE & MERIDIAN.

triad/holmes associates JN 6.0002 60002RS3.DWG