RS BOOK 3 PG 82

BASIS OF BEARING

THE NORTH LINE OF SECTIONS 5 AND 6, T.4 N., R.25 E, M.D.M. PER RECORD OF SURVEY NO. 32–44 BOOK 2, PAGES 132 AND 132A, MONO COUNTY, CALIFORNIA RECORDER'S OFFICE. (N.89°20'11"E.)

NOTES:

1. DISTANCES SHOWN ON RECORD OF SURVEY NO. 32–44 ARE GRID LENGTHS. MULTIPLY BY 1.0003322404 FOR GROUND LENGTHS PER THIS MAP.
2. THE CENTERLINE OF TWIN LAKES ROAD WAS REESTABLISHED FROM DEED, BOOK 29, PAGE 321, AND IMPROVEMENT PLANS MONO COUNTY, CALIFORNIA, F.A.S. 1093 ENGINEER, SURVEYS AND PLANS DATED MARCH 17, 1947 ALONG WITH EXISTING TRAVELED WAY AND FENCE LINES THAT WERE SHOWN ON SAID IMPROVEMENT PLANS.

LEGEND:

○	*SET 5/8" REBAR & ALUM. CAP LS 6062*
–x––x–	*EXISTING FENCE*
⋈	*CALCED CORNER, NOTHING FOUND OR SET*
⋈	*POSITION SHOWN FOR CLARITY ONLY, NOT FOUND OR SET*

REFERENCES:

(R) = RECORD INFORMATION PER R.S.M.B. (RECORD OF SURVEY MAP BOOK) 2 PAGES 132 & 132A NICKLOS LS 3848 10–16–1992

(R–1) = RECORD INFORMATION PER DEED BOOK 29, PAGE 321, HUNEWILL LAND AND LIVESTOCK COMPANY 05–31–1951

(R–2) = RECORD INFORMATION PER MONO COUNTY, ROUTE F.A.S. 1093 ENGINEER, SURVEYS AND PLANS 03–17–1947

(R–3) = TAKEN FROM ADVANCE COPY OF BLM TOWNSHIP SURVEY PLAT AND FIELD NOTES FOR T. 4 N., R. 24 E., EXECUTED BY DAVID DUKLETH, CADASTRAL SURVEYOR (TOWNSHIP SURVEY NOT FINALED AT THE TIME OF THIS SURVEY)

SURVEYOR'S STATEMENT

THIS MAP CORRECTLY REPRESENTS A FIELD SURVEY MADE BY ME OR UNDER MY DIRECTION IN CONFORMANCE WITH THE REQUIREMENTS OF THE LAND SURVEYOR'S ACT AT THE REQUEST OF CENTENNIAL LIVESTOCK IN FEBRUARY 2000.

LICENSED LAND SURVEY — EXP. 9/30/01 — DARRYL M. HARRIS — No. 6062 — STATE OF CALIFORNIA

Darryl M. Harris

L.S. NO. 6062
LICENSE EXPIRATION DATE: 9–30–01

9-22-00

COUNTY SURVEYOR'S STATEMENT

THIS MAP HAS BEEN EXAMINED IN ACCORDANCE WITH SECTION 8766 OF THE LAND SURVEYOR'S ACT THIS 9TH *DAY OF* JANUARY, *2001.*

LICENSED LAND SURVEYOR — RICHARD C. BOARDMAN — No. 4686 — STATE OF CALIFORNIA

Richard Boardman

RICHARD BOARDMAN L.S. 4686
COUNTY SURVEYOR, COUNTY OF MONO
EXP. DATE: 9·30·03

RECORDER'S STATEMENT

FILED THIS 10th *DAY OF* January, *2001, AT* 10:2 AM. *IN BOOK* 3 *OF* RS MAPS *AT PAGE* 82-82A,
AT THE REQUEST OF CENTENNIAL LIVESTOCK.

INST # 2001000180

RENN NOLAN, COUNTY RECORDER
BY: Dolores K Wax

RESOURCE CONCEPTS, INC.

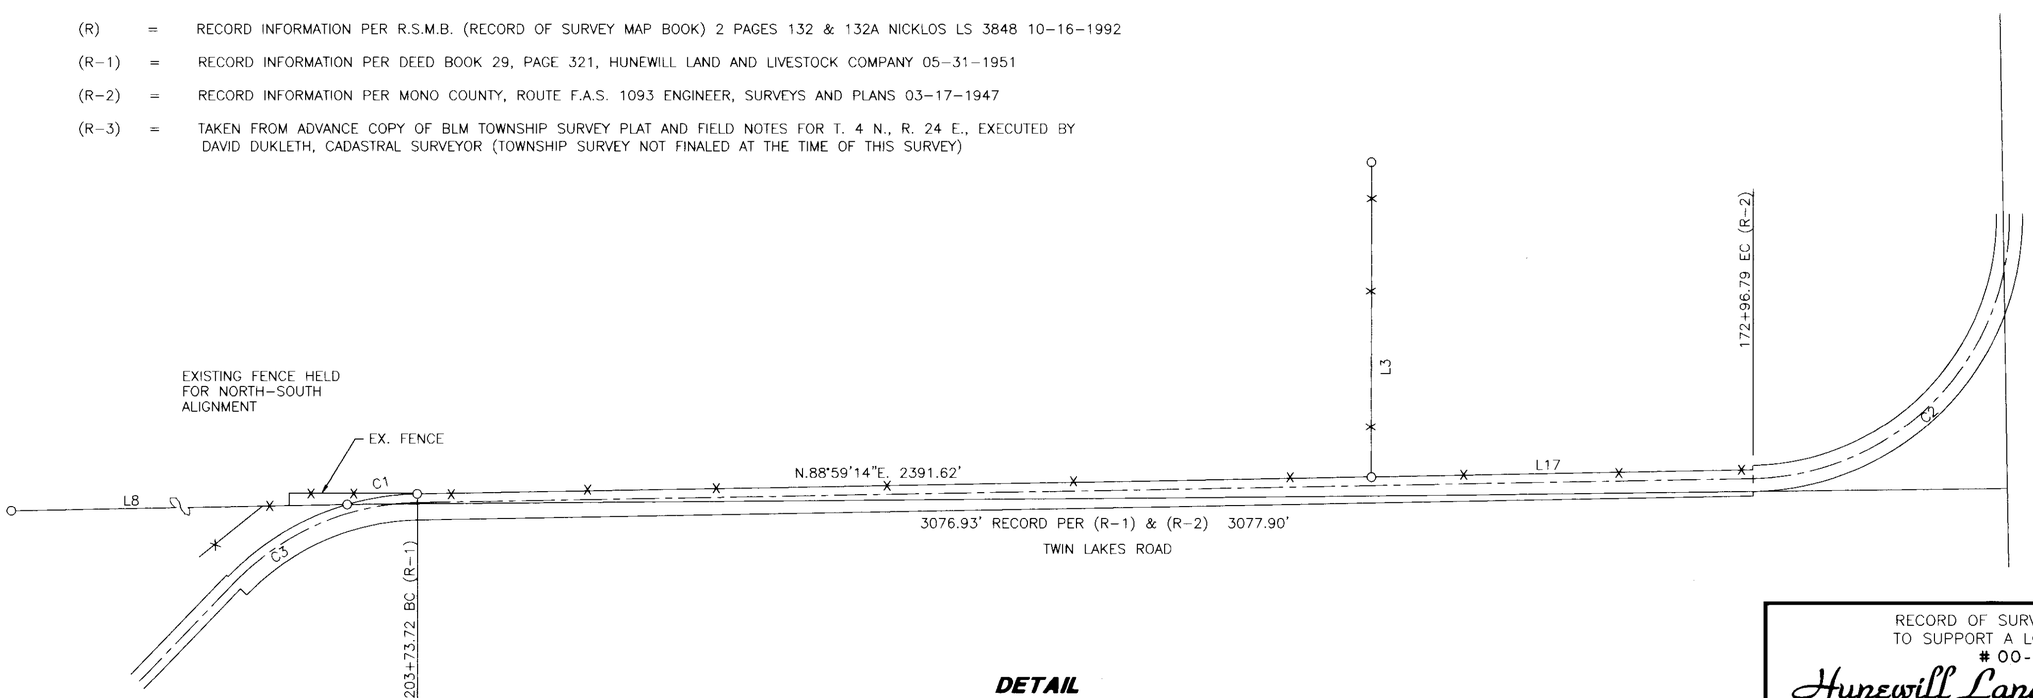

DETAIL

NO SCALE

RECORD OF SURVEY MAP NO. 32–55
TO SUPPORT A LOT LINE ADJUSTMENT
00-03 FOR

Hunewill Land and Livestock Company and Centennial Livestock

LOCATED WITHIN PORTIONS OF SECTIONS 1 AND 12, T.4 N., R.24 E., M.D.M., AND SECTIONS 6 AND 7, T.4 N., R.25 E., M.D.M.
MONO COUNTY, CALIFORNIA

REVISION	DATE

JOB NO.	99–620–01
DATE	9/21/00
DESIGNED:	DMH
DRAWN:	MLM
CHECKED:	DMH

SHEET 1 OF 2