# RECORD OF SURVEY

# 34 - 76

T. 1 N.

R. 26 E.

M.D.M.

SEC. 34

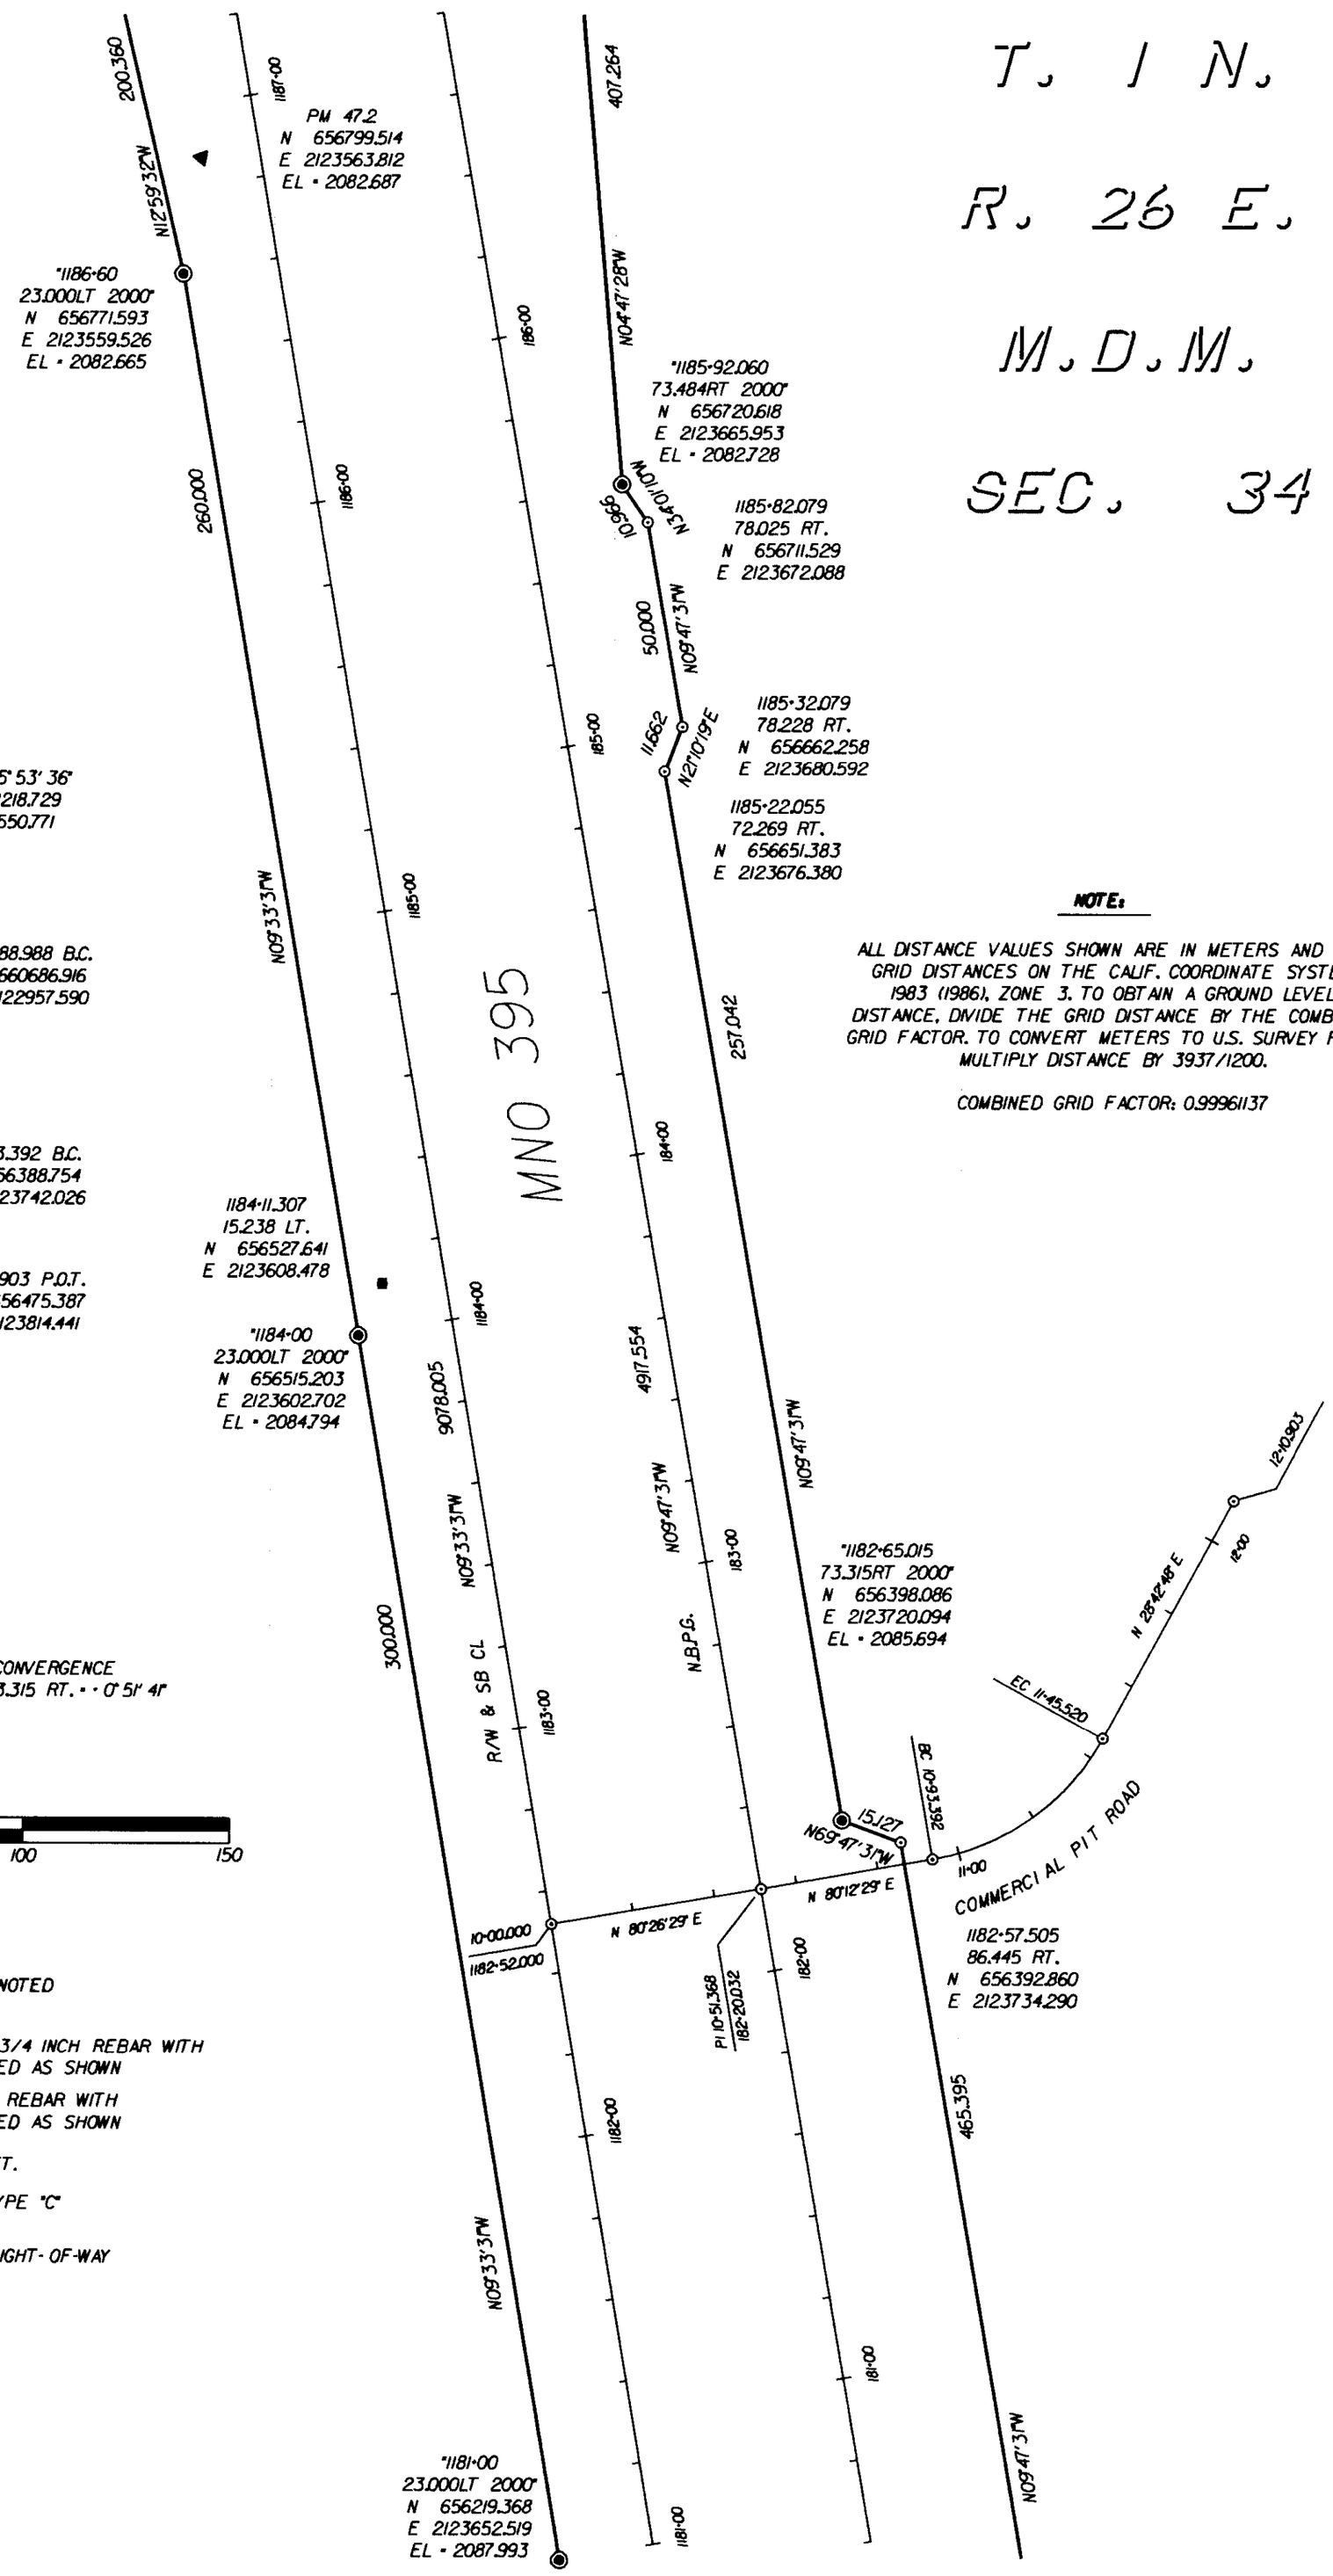


**R/W CENTERLINE & SOUTHBOUND CENTERLINE SOUTH OF STA.1240+30**

| | | |
|---|---|---|
| 1135+37.818 P.O.T. | 1226+15.823 B.C. | Δ = 25°53'36" |
| N 651724.346 | N 660676.313 | R = 1218.729 |
| E 2124432.785 | E 2122925.312 | L = 550.771 |

**NORTHBOUND PROFILE GRADE N.B.P.G.**

| | | |
|---|---|---|
| 163+42.796 E.C. | 176+71.433 P.J. | 225+88.988 B.C. |
| N 654530.809 | N 655840.999 | N 660686.916 |
| E 2124014.543 | E 2123793.913 | E 2122957.590 |

**COMMERCIAL PIT ROAD**

| | | |
|---|---|---|
| 10+00.000 P.O.T. | 10+51.368 P.O.T. | 10+93.392 B.C. |
| N 656373.077 | N 656381.607 | N 656388.754 |
| E 2123649.959 | E 2123700.613 | E 2123742.026 |
| Δ = 51°29'41" | 11+45.520 E.C. | 12+10.903 P.O.T. |
| R = 58.000 | N 656418.044 | N 656475.387 |
| L = 52.128 | E 2123783.030 | E 2123814.441 |

GRID NORTH
GEODETIC AZ. - GRID AZ. = CONVERGENCE
CONVERGENCE AT 1182+65.015 73.315 RT. = 0°51'41"

SCALE
1:1200

METERS

0 50 100 150

**NOTE:**

ALL DISTANCE VALUES SHOWN ARE IN METERS AND ARE GRID DISTANCES ON THE CALIF. COORDINATE SYSTEM 1983 (1986), ZONE 3. TO OBTAIN A GROUND LEVEL DISTANCE, DIVIDE THE GRID DISTANCE BY THE COMBINED GRID FACTOR. TO CONVERT METERS TO U.S. SURVEY FEET, MULTIPLY DISTANCE BY 3937/1200.

COMBINED GRID FACTOR: 0.99961137

**LEGEND**

- ◆ FOUND LAND NET CORNER, AS NOTED
- ● FOUND MONUMENT, AS NOTED
- ◀ PROJECT CONTROL MONUMENT, 3/4 INCH REBAR WITH CALTRANS ALUMINUM CAP, MARKED AS SHOWN
- ◉ SET R/W MONUMENT, 3/4 INCH REBAR WITH CALTRANS ALUMINUM CAP, MARKED AS SHOWN
- ⊙ CALCULATED POINT, NOTHING SET.
- ■ SIX INCH SQUARE, CONCRETE, TYPE "C" RIGHT-OF-WAY MONUMENT.
- —— RIGHT-OF-WAY PER CALTRANS RIGHT-OF-WAY RECORD MAPS.
- ● N.G.S. MONUMENT, AS NOTED.
- ⊗ BENCH MARK, AS NOTED.

0 50 100

SCALE 1 INCH = 100 FEET