SCALE: 1"= 100'

RECORD OF SURVEY NO. 36 – 138

1 SHEET ONLY

TOWN OF MAMMOTH LAKES, COUNTY OF MONO, STATE OF CALIFORNIA

BEING A SURVEY OF PARCELS LOCATED IN THE NORTHEAST QUARTER AND THE NORTHWEST QUARTER OF SECTION 34, TOWNSHIP 3 SOUTH, RANGE 27 EAST, M.D.B. & M., IN THE TOWN OF MAMMOTH LAKES, COUNTY OF MONO, STATE OF CALIFORNIA, SAID PARCELS BEING FURTHER DESCRIBED IN THE GRANT DEED RECORDED IN VOLUME 217, PAGE 498 OF OFFICIAL RECORDS AND THE GRANT DEED RECORDED AS INSTRUMENT NO. 2001001654, SAID GRANT DEEDS HAVING BEEN RECORDED IN THE COUNTY RECORDER'S OFFICE OF SAID COUNTY.

SURVEYOR'S STATEMENT:

THIS MAP CORRECTLY REPRESENTS A SURVEY MADE BY ME OR UNDER MY DIRECTION IN CONFORMANCE WITH THE REQUIREMENTS OF THE LAND SURVEYORS' ACT AT THE REQUEST OF WESTERN RESORT PROPERTIES IN JUNE, 2001 .

Andrew K. Holmes

ANDREW K. HOLMES DATE
L.S. 4428 LIC. EXP. 9-30-05

LICENSED LAND SURVEYOR ANDREW K. HOLMES EXP.9-30-2005 No.4428 STATE OF CALIFORNIA

COUNTY SURVEYOR'S STATEMENT:

THIS MAP HAS BEEN EXAMINED IN ACCORDANCE WITH SECTION 8766 OF THE LAND SURVEYORS' ACT THIS 30TH DAY OF NOVEMBER 2004.

MONO COUNTY SURVEYOR

Richard Boardman 11.30.04

RICHARD BOARDMAN DATE
L.S.4686 LIC. EXP. 9-30-05

PROFESSIONAL LAND SURVEYOR RICHARD C. BOARDMAN No. 4686 STATE OF CALIFORNIA

RECORDER'S STATEMENT:

FILED THIS 30th DAY OF November 2004, AT 10:48 A.M. IN BOOK 4 OF RECORD OF SURVEY MAPS AT PAGE 4 AT THE REQUEST OF WESTERN RESORT PROPERTIES.

INSTRUMENT NO. : 2004010642
FEE : $7.00

RENN NOLAN
MONO COUNTY RECORDER
BY : Sherrie B. Hale
DEPUTY COUNTY RECORDER

PURPOSE OF SURVEY

THE REASON FOR THIS RECORD OF SURVEY IS AS SET FORTH IN THE PROFESSIONAL LAND SURVEYORS ACT, ARTICLE 5, 8762(e): THE POINTS OR LINES SET DURING A SURVEY OF ANY PARCEL DESCRIBED IN ANY DEED OR OTHER INSTRUMENT OF TITLE RECORDED IN THE COUNTY RECORDERS OFFICE ARE NOT SHOWN ON ANY SUBDIVISION MAP, OFFICIAL MAP, OR RECORD OF SURVEY.

BASIS OF BEARINGS

THE BASIS OF BEARINGS FOR THIS MAP IS THE WEST LINE OF THE SOUTHWEST QUARTER OF THE NORTHEAST QUARTER OF SECTION 34, SHOWN HEREON AS N 00°57'23" E, PER RECORD OF SURVEY 36-124, RECORDED IN RSMB 3/43.

LEGEND OF SYMBOLS

- ● FOUND MONUMENT AS FOUND PER R1
- ⊙ FOUND MONUMENT AS NOTED
- ○ SET 1" I.P. WITH PLUG, "LS 4428"
- ■ FOUND CALTRANS 6"x6" CONC. HWY. MON. PER CALTRANS R/W MAP 9-MNO-203, POSTMILE 4.6/4.9, DATED 10/81

RECORD INFORMATION

R1	RECORD OF SURVEY 36-124, PER MB 3/43
R2	VOL. 217, PAGE 498 O.R.
R3	INSTRUMENT NO. 2001001654
R4	MAP BOOK 6/95
R5	MAP BOOK 4/33

LEGEND OF ABBREVIATIONS

C	CALCULATED
CF	CALCULATED FROM
M	MEASURED
FND	FOUND
IP	IRON PIPE
MON	MONUMENT
INST	INSTRUMENT
CC	CERTIFICATE OF COMPLIANCE
O.R.	OFFICIAL RECORDS
N'LY	NORTHERLY
C-C	CENTER CORNER

SCALE: 1"=100'

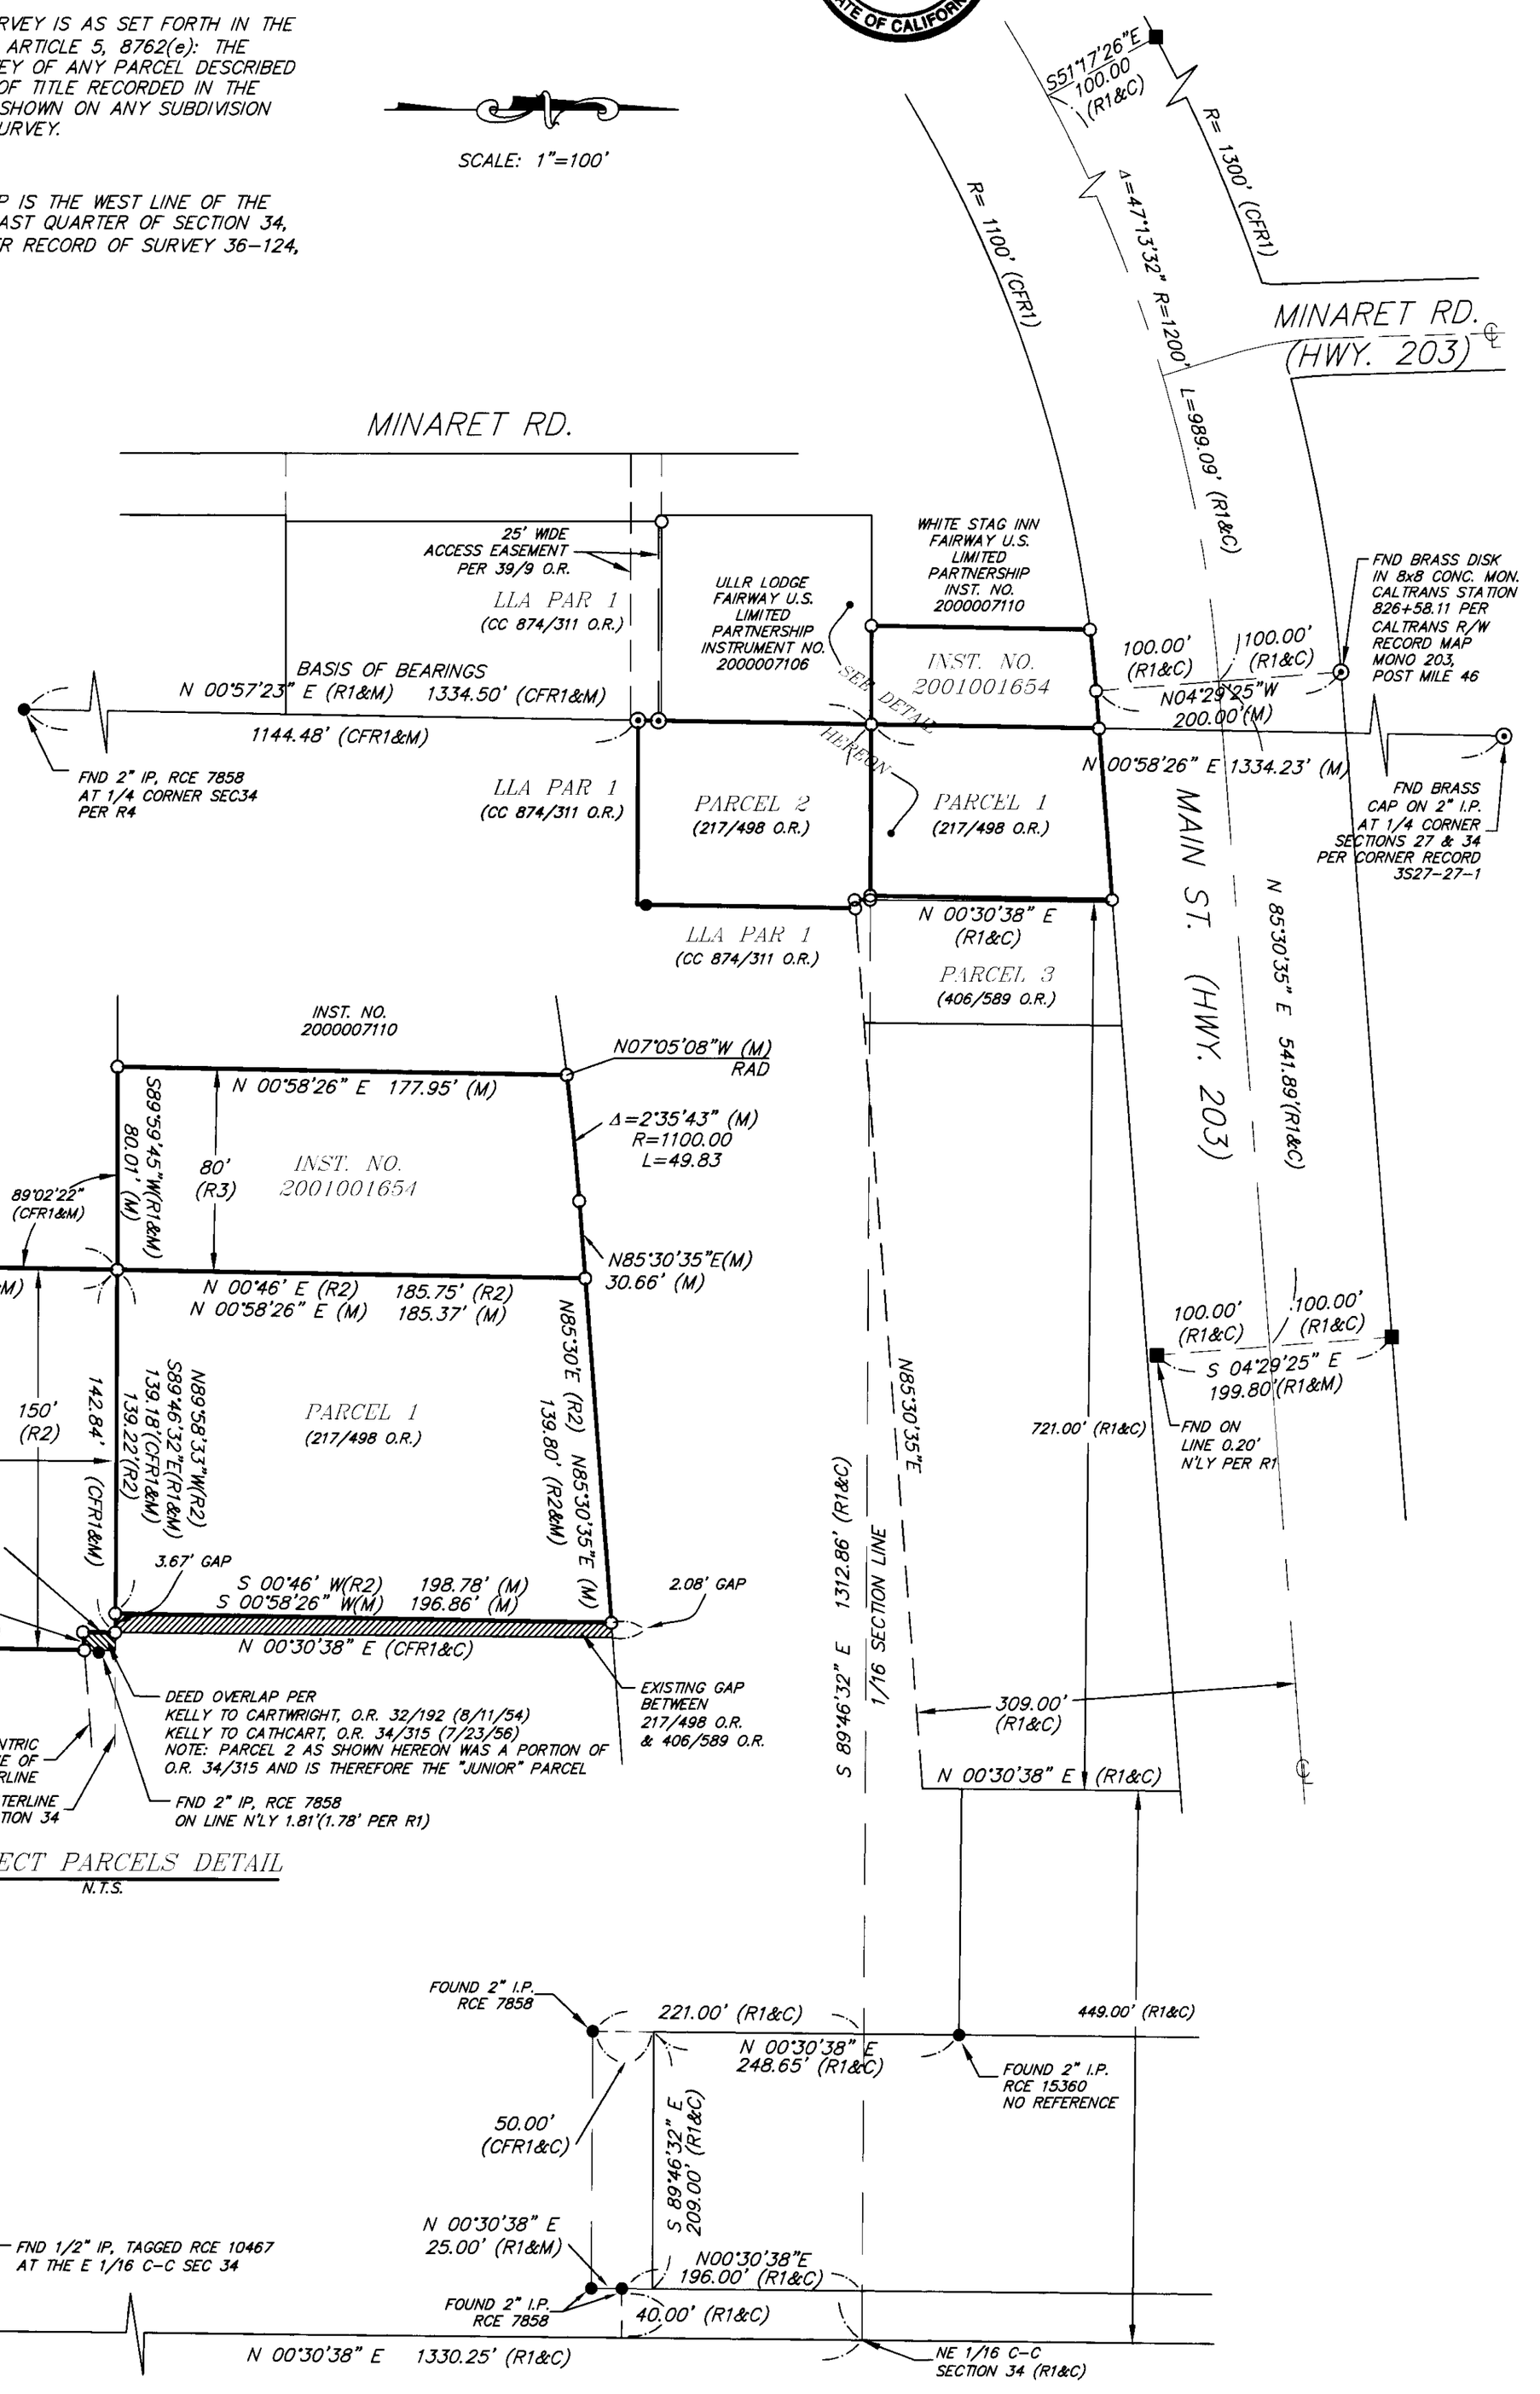

triad/holmes associates
JN 666.1\666-1RS.DWG

BOOK 4 OF RECORD OF SURVEY MAPS AT PAGE 4