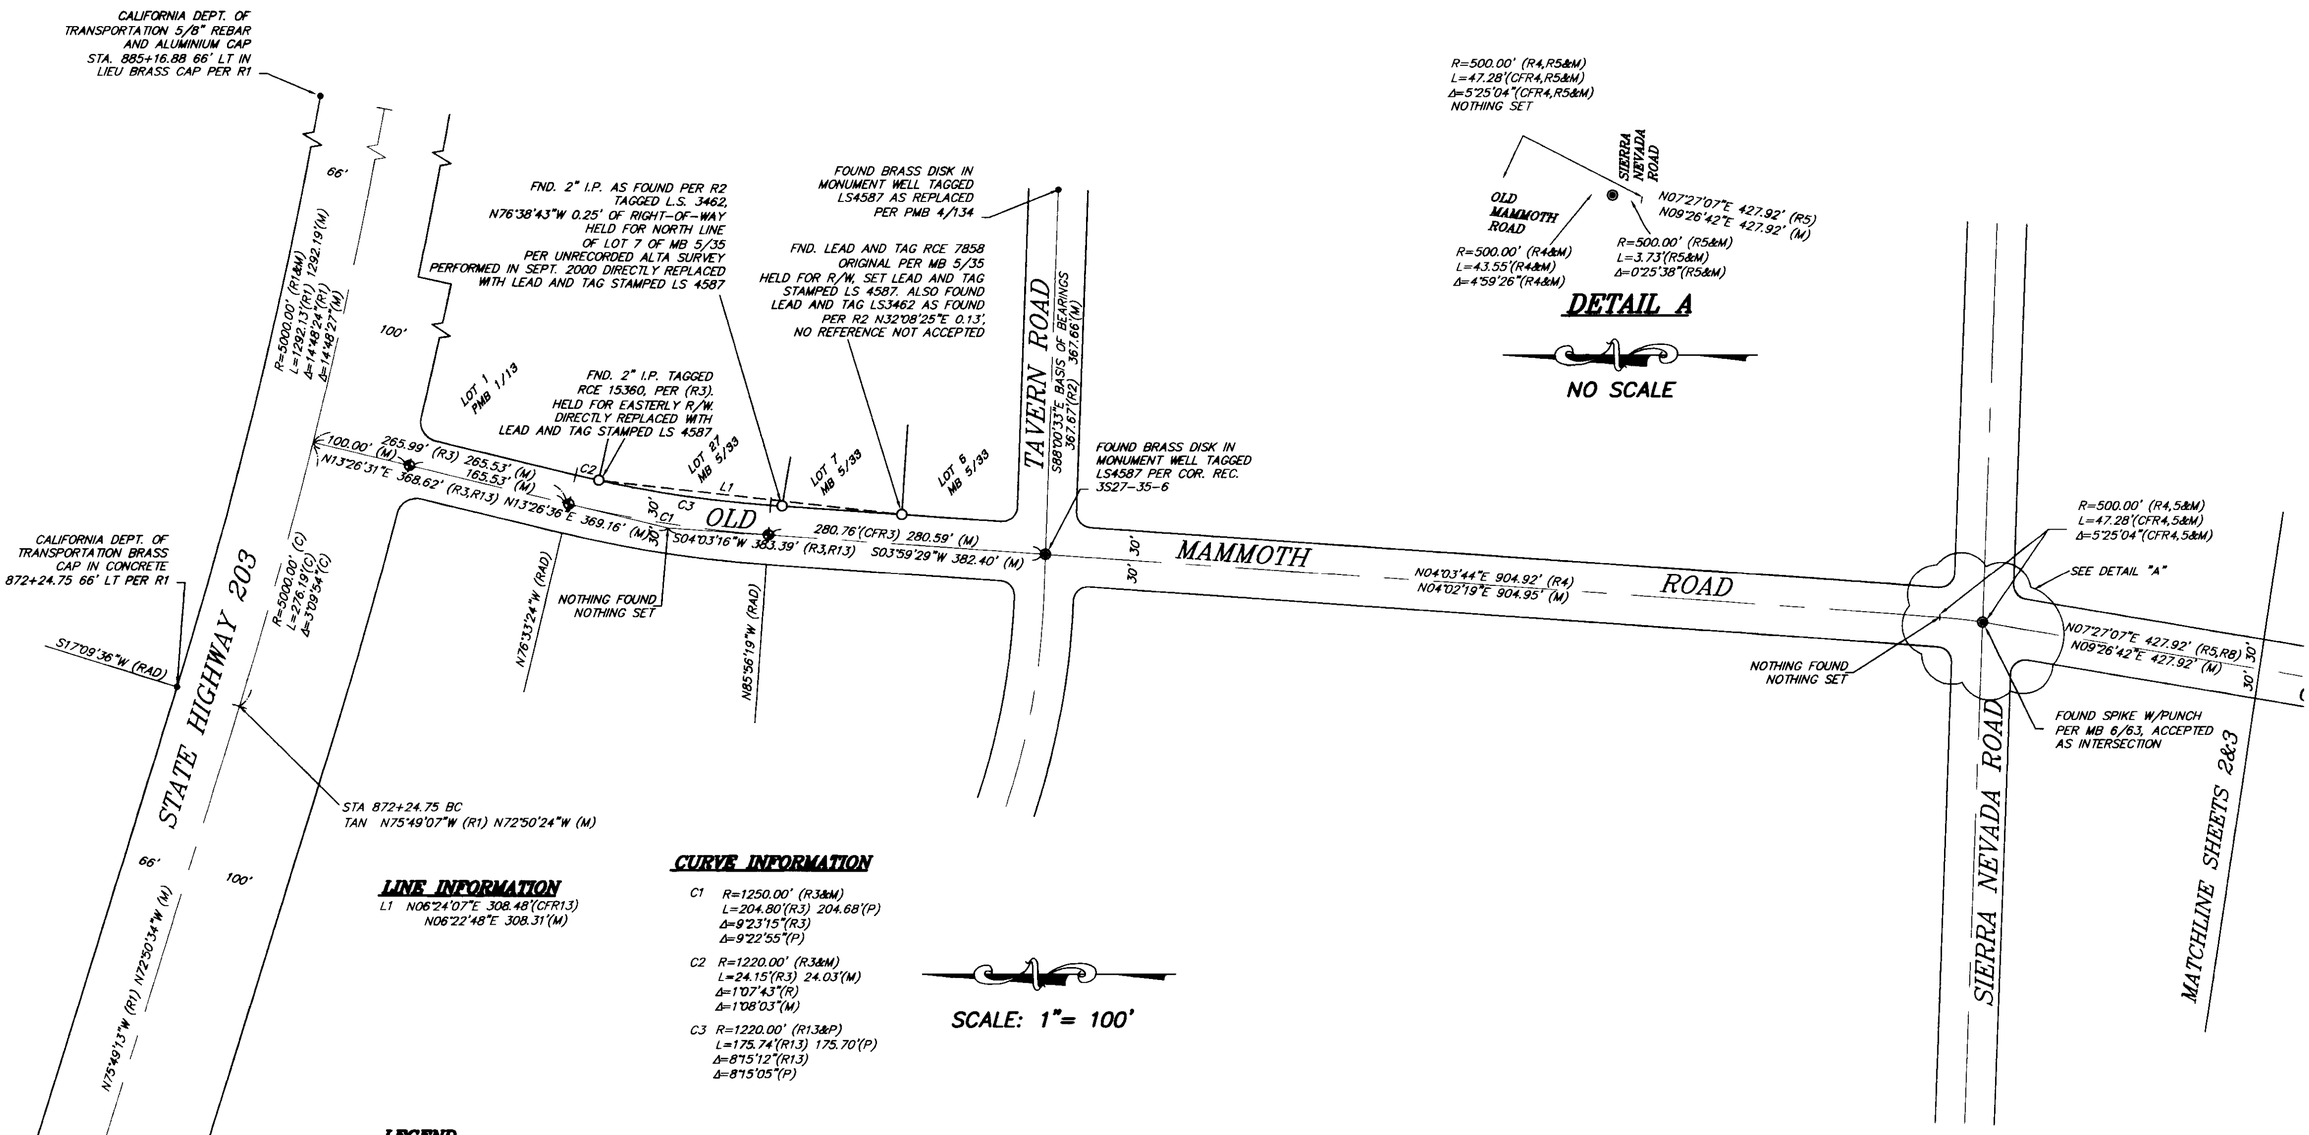

LINE INFORMATION

L1 N06°24'07"E 308.48'(CFR13)
N06°22'48"E 308.31'(M)

CURVE INFORMATION

C1 R=1250.00' (R3&M)
L=204.80'(R3) 204.68'(P)
Δ=9°23'15"(R3)
Δ=9°22'55"(P)

C2 R=1220.00' (R3&M)
L=24.15'(R3) 24.03'(M)
Δ=1°07'43"(R)
Δ=1°08'03"(M)

C3 R=1220.00' (R13&P)
L=175.74'(R13) 175.70'(P)
Δ=8°15'12"(R13)
Δ=8°15'05"(P)

LEGEND

- FOUND MONUMENT AS NOTED DIRECTLY REPLACED WITH BRASS DISK STAMPED LS 4587 IN MONUMENT WELL
- FOUND MONUMENT AS NOTED
- SET MONUMENT AS NOTED
- SET BRASS DISK IN MONUMENT WELL STAMPED LS 4587

(R) RECORD INFORMATION
(M) MEASURED INFORMATION
(C) CALCULATED INFORMATION
(P) PROPORTIONED INFORMATION
(CFR) CALCULATED FROM RECORD INFORMATION

RECORD INFORMATION

R1 – CALTRANS MAP: MONO 203-P.M.5.7, CALTRANS DISTRICT 9 MAP
R2 – PARCEL MAP NO. 36-138 PER P.M.B. 4/17
R3 – PARCEL MAP NO. 36-22 PER P.M.B. 1/13
R4 – CORNER RECORD 3S27-35-31
R5 – CORNER RECORD 3S27-35-32
R6 – PARCEL MAP NO. 36-147 PER P.M.B. 4/36
R13 – RECORD INFORMATION PER M.B. 5/35.

BASIS OF BEARINGS

THE BASIS OF BEARINGS FOR THIS MAP IS THE CENTERLINE OF TAVERN ROAD BETWEEN OLD MAMMOTH ROAD AND SIERRA MANOR ROAD SHOWN HEREON BETWEEN TWO FOUND MONUMENTS AS N88°00'33"W, PER PARCEL MAP NO. 36-138 RECORDED IN P.M.B. 4/17.

RECORD OF SURVEY NO. 36 – 146

TOWN OF MAMMOTH LAKES, COUNTY OF MONO, STATE OF CALIFORNIA BEING A SURVEY OF A PORTION OF THE WEST 1/2 OF SECTION 35 AND A PORTION OF THE NORTHWEST 1/4 OF SECTION 2, TOWNSHIP 4 SOUTH, RANGE 27 EAST, MOUNT DIABLO BASELINE AND MERIDAIN.

triad/holmes associates