SCALE: 1"= 100'

SHEET 1 OF 1

RECORD OF SURVEY NO. 36 – 152

IN THE INCORPORATED TOWN OF MAMMOTH LAKES, COUNTY OF MONO, STATE OF CALIFORNIA

BEING A PORTION OF THE NORTHEAST QUARTER, SECTION 35, TOWNSHIP 3 SOUTH, RANGE 27 EAST, MOUNT DIABLO BASE AND MERIDIAN.

SURVEYOR'S STATEMENT:

THIS MAP CORRECTLY REPRESENTS A SURVEY MADE BY ME OR UNDER MY DIRECTION IN CONFORMANCE WITH THE REQUIREMENTS OF THE PROFESSIONAL LAND SURVEYORS' ACT AT THE REQUEST OF MAMMOTH HOSPITAL IN FEBRUARY, 2005.

Nov 30 2006

DAVID LAVERTY — DATE

L.S. 4587 — LIC. EXP. 9–30–08

LICENSED LAND SURVEYOR — DAVID A. LAVERTY — EXP. 9/30/08 NO. 4587 — STATE OF CALIFORNIA

PURPOSE OF SURVEY

THE REASON FOR THIS RECORD OF SURVEY IS AS SET FORTH IN THE PROFESSIONAL LAND SURVEYORS ACT, ARTICLE 5, 8762(b4): THE ESTABLISHMENT OF ONE OR MORE POINTS OR LINES NOT SHOWN ON ANY SUBDIVISION MAP, OFFICIAL MAP, OR RECORD OF SURVEY, THE POSITIONS OF WHICH ARE NOT ASCERTAINABLE FROM AN INSPECTION OF THE SUBDIVISION MAP, OFFICIAL MAP, OR RECORD OF SURVEY.

BASIS OF BEARINGS

THE BASIS OF BEARINGS FOR THIS MAP IS BETWEEN FOUND MONUMENTS AT THE CN 1/16 OF SECTION 35 AND THE NW 1/16 OF SECTION 35 AS SHOWN PER RECORD OF SURVEY MAP BOOK 3, PAGE 31 (R2), AND SHOWN HEREON AS N 88°38'50" W.

COUNTY SURVEYOR'S STATEMENT:

THIS MAP HAS BEEN EXAMINED IN ACCORDANCE WITH SECTION 8766 OF THE PROFESSIONAL LAND SURVEYORS' ACT THIS 4th DAY OF APRIL 2007

MONO COUNTY SURVEYOR

4/4/2007

JOHN S. PARRISH — DATE

LIC. NO. 5050 — LIC. EXP. 6–30–08

PROFESSIONAL LAND SURVEYOR — JOHN S. PARRISH — No. 5050 — Exp. 06-30-08 — STATE OF CALIFORNIA

RECORDER'S STATEMENT:

INSTRUMENT NO. : 2007002682

FEE : $ 7.00

FILED THIS 9th DAY OF APRIL 2007 AT 11:24 A.M. IN BOOK 4 OF RECORD OF SURVEY MAPS AT PAGE 15 AT THE REQUEST OF TRIAD HOLMES ASSOCIATES

RENN NOLAN
MONO COUNTY RECORDER

BY : Sherri R. Hale
DEPUTY COUNTY RECORDER

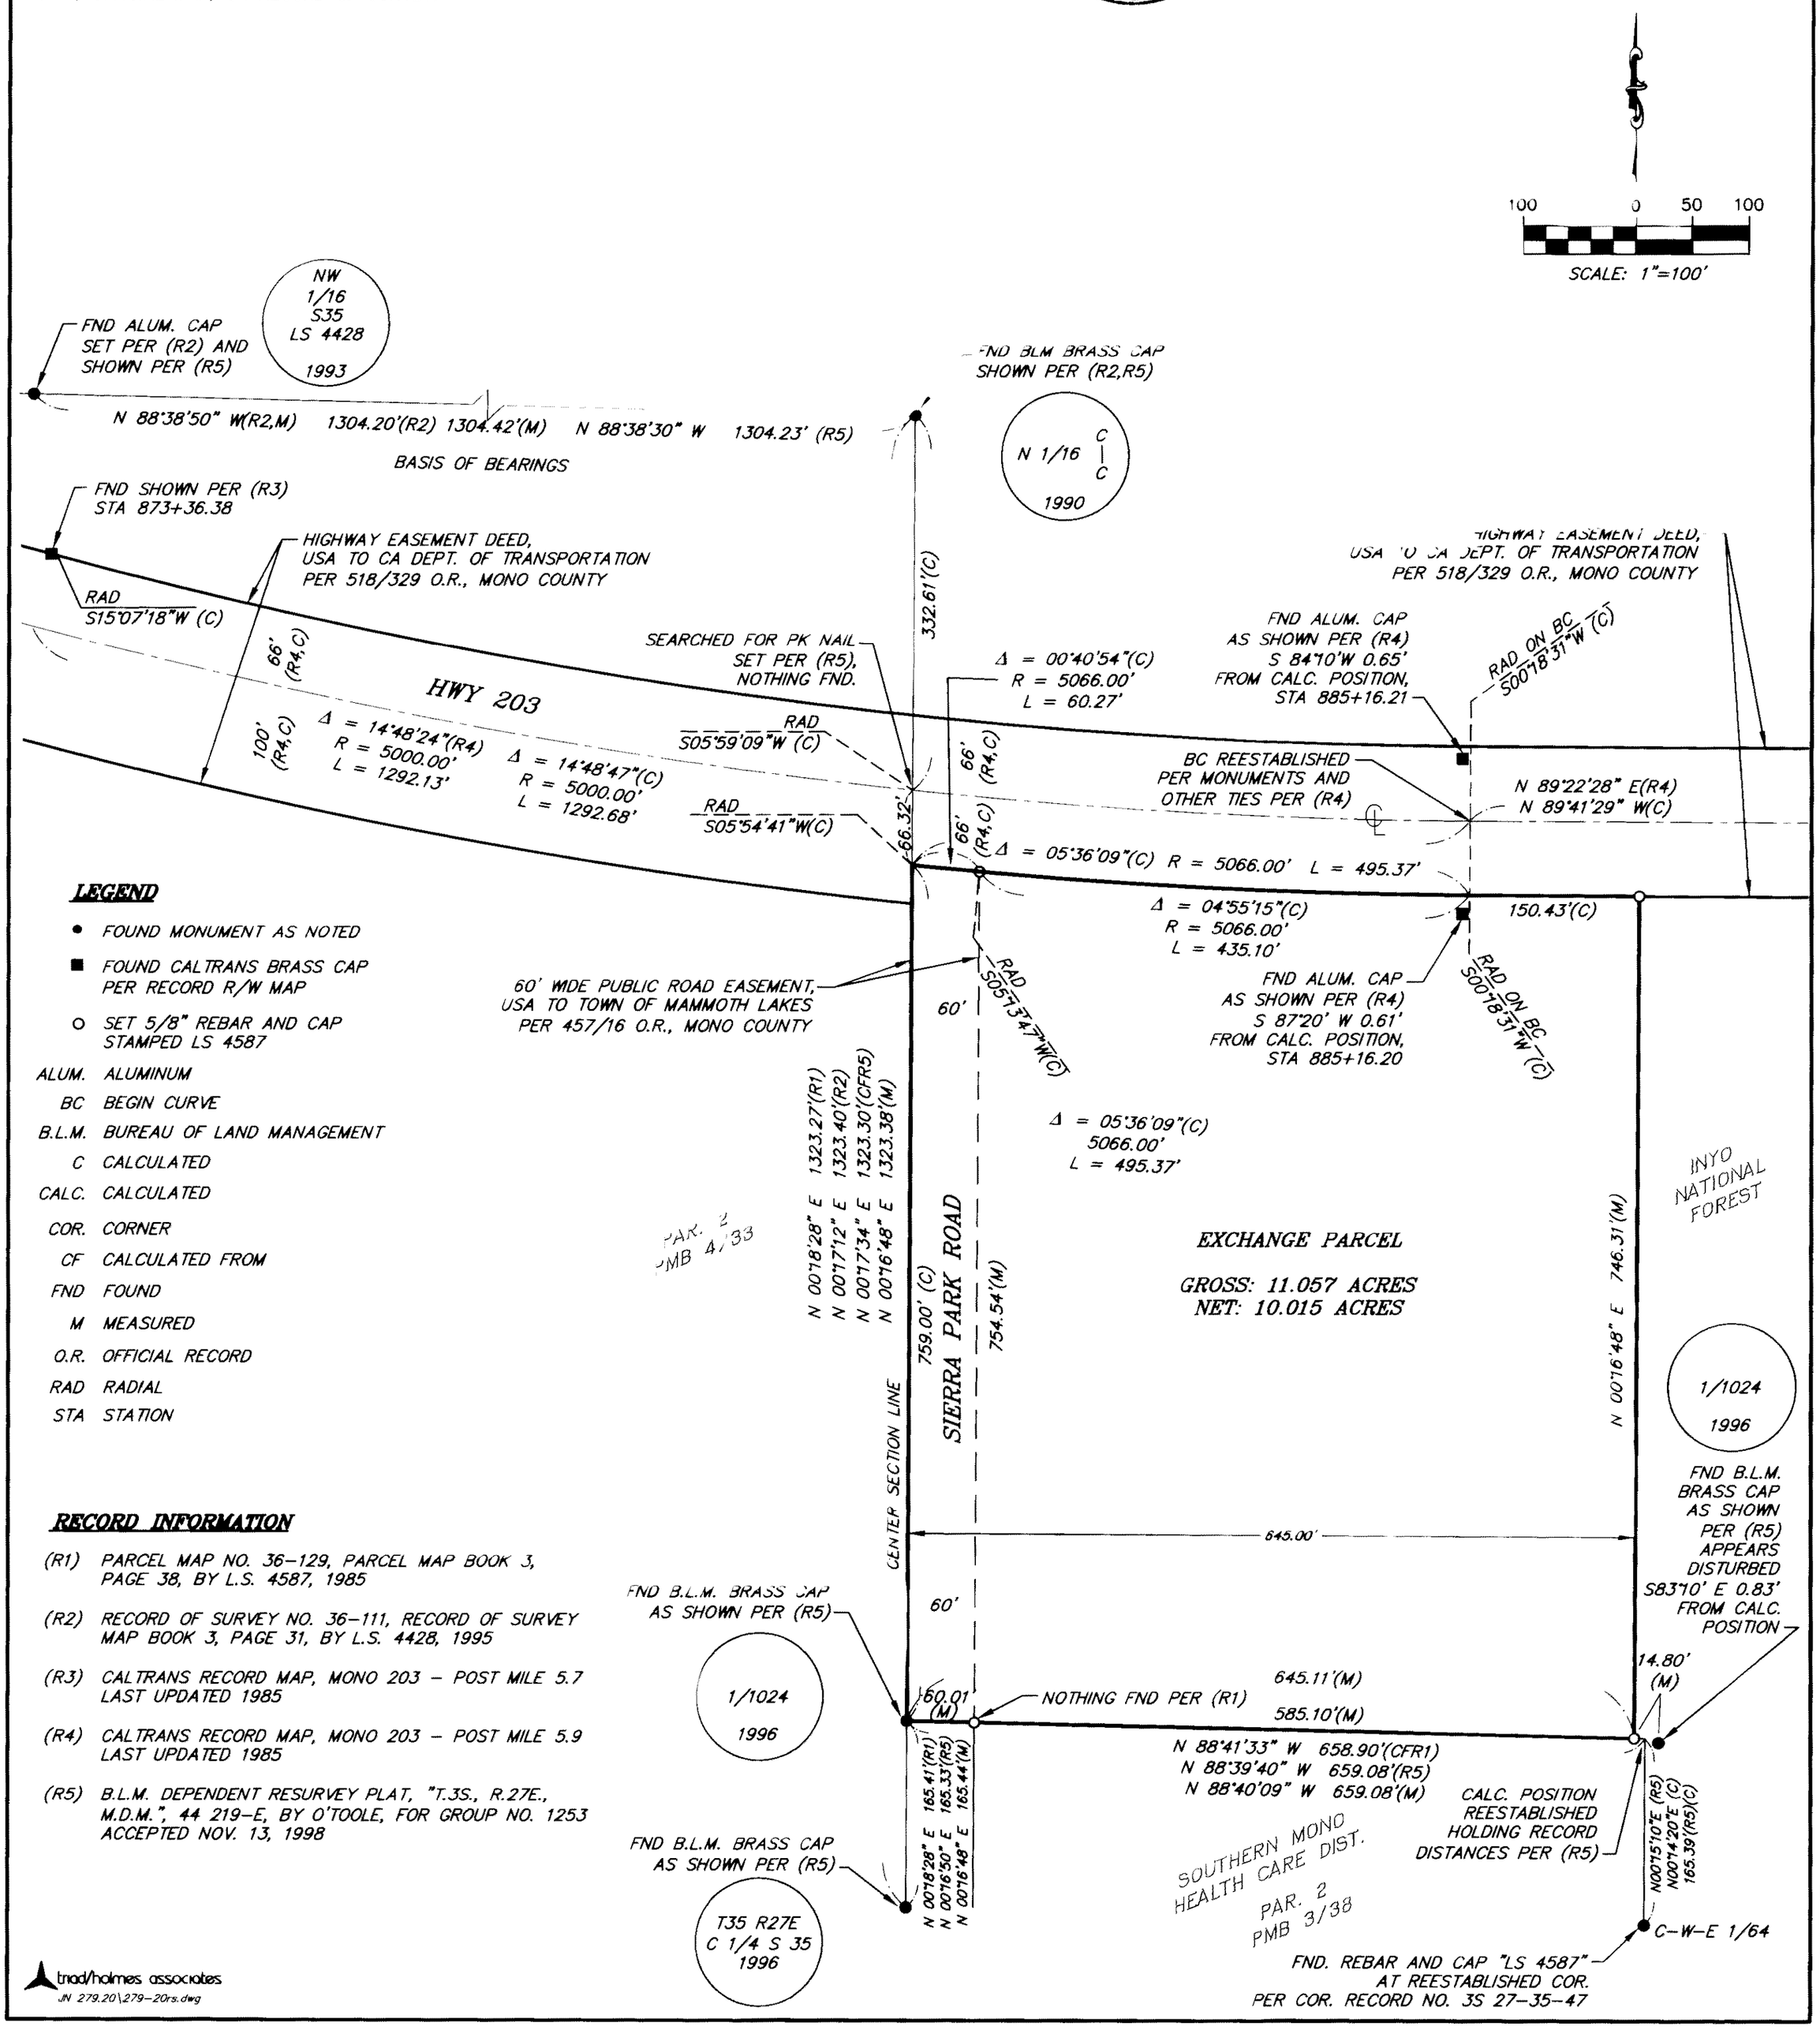

LEGEND

- ● FOUND MONUMENT AS NOTED
- ■ FOUND CALTRANS BRASS CAP PER RECORD R/W MAP
- ○ SET 5/8" REBAR AND CAP STAMPED LS 4587

ALUM. ALUMINUM
BC BEGIN CURVE
B.L.M. BUREAU OF LAND MANAGEMENT
C CALCULATED
CALC. CALCULATED
COR. CORNER
CF CALCULATED FROM
FND FOUND
M MEASURED
O.R. OFFICIAL RECORD
RAD RADIAL
STA STATION

RECORD INFORMATION

(R1) PARCEL MAP NO. 36–129, PARCEL MAP BOOK 3, PAGE 38, BY L.S. 4587, 1985

(R2) RECORD OF SURVEY NO. 36–111, RECORD OF SURVEY MAP BOOK 3, PAGE 31, BY L.S. 4428, 1995

(R3) CALTRANS RECORD MAP, MONO 203 – POST MILE 5.7 LAST UPDATED 1985

(R4) CALTRANS RECORD MAP, MONO 203 – POST MILE 5.9 LAST UPDATED 1985

(R5) B.L.M. DEPENDENT RESURVEY PLAT, "T.3S., R.27E., M.D.M.", 44 219–E, BY O'TOOLE, FOR GROUP NO. 1253 ACCEPTED NOV. 13, 1998

triad/holmes associates
JN 279.20\279–20rs.dwg

BOOK 4 OF RECORD OF SURVEY MAPS AT PAGE 15