RECORD OF SURVEY NO. 35-21

OF A PORTION OF SECTIONS 10, 11 AND 14, T. 1 S., R. 29 E., M.D.M., IN THE UNINCORPORATED TERRITORY OF THE COUNTY OF MONO, STATE OF CALIFORNIA.

RECORDER'S STATEMENT

FILED THIS 13 DAY OF April, 2007, AT 1:16 P.M IN BOOK 4 OF RECORD OF SURVEY MAPS AT PAGE 17-17C, AT THE REQUEST OF GREENBRIDGES L.L.C.

BY: Debra Vonde Brake
CHRISTY ROBLES, INTERIM MONO COUNTY RECORDER

DOCUMENT NO: 2007002838
FEE: 16.00

SURVEYOR'S STATEMENT

THIS MAP CORRECTLY REPRESENTS A SURVEY MADE BY ME OR UNDER MY DIRECTION IN CONFORMANCE WITH THE REQUIREMENTS OF THE PROFESSIONAL LAND SURVEYORS' ACT AT THE REQUEST OF GREENBRIDGES L.L.C. IN AUGUST, 2005.

JOHN LANGFORD, L.S. 5149
LICENSE EXPIRES: 6-30-07

LICENSED LAND SURVEYOR JOHN RICHARD LANGFORD NO. 5149 STATE OF CALIFORNIA

4/7/07

COUNTY SURVEYOR'S STATEMENT

THIS MAP HAS BEEN EXAMINED IN ACCORDANCE WITH SECTION 8766 OF THE PROFESSIONAL LAND SURVEYORS' ACT THIS 11th DAY OF April 2007.

JOHN S. PARRISH, L.S. 5050
MONO COUNTY SURVEYOR
LICENSE EXPIRES: 6-30-08

PROFESSIONAL LAND SURVEYOR JOHN S. PARRISH No. 5050 Exp. 06-30-08 STATE OF CALIFORNIA

4/11/07

PURPOSE OF SURVEY

THIS RECORD OF SURVEY IS BEING FILED TO DOCUMENT THE ESTABLISHMENT OF POINTS AND LINES NOT SHOWN ON ANY SUBDIVISION MAP, OFFICIAL MAP OR RECORD OF SURVEY. THIS RECORD OF SURVEY IS NOT INTENDED TO BE A SUBDIVISION PURSUANT TO SECTION 66428 (a)(2) OF THE SUBDIVISION MAP ACT.

BASIS OF BEARINGS

NORTH, AS DETERMINED FROM STATE PLANE COORDINATES AT THE C-E 1/16 CORNER OF SECTION 11:
C.C.S. ZONE III NAD 83 (CORS96) (EPOCH:2002.0000)
NORTHING: 2,145,133.014 FEET
EASTING: 7,068,727.256 FEET
TRUE AZIMUTH= GRID AZIMUTH + (CONVERGENCE ANGLE)
CONVERGENCE ANGLE= +01° 04' 20"
GROUND DISTANCE = GRID DISTANCE/COMBINED GRID FACTOR
COMBINED GRID FACTOR= 0.99961017
THE GEODETIC POSITION OF THE C-E 1/16 CORNER OF SECTION 11,
37° 52' 23.13470" N, 118° 44' 35.47184" W,
WAS DETERMINED BY AN NGS OPUS SOLUTION OF GPS DATA GATHERED ON AUGUST 8, 2005. THE FOLLOWING CORS STATIONS WERE USED FOR THE OPUS SOLUTION:
MINARET SUMMIT CORS ARP, PID AH2502
37° 39' 13.532" N, 119° 03' 39.184" W
DYER CORS ARP, PID AI8802
37° 44' 34.077 N, 118° 02' 21.559" W
GABBS CORS ARP, PID AI8823
38° 58' 13.180 N, 117° 54' 58.957" W
ALL BEARINGS SHOWN ON THIS MAP ARE TRUE BEARINGS.
ALL DISTANCES SHOWN ON THIS MAP ARE GROUND DISTANCES.

LEGEND

- ○ SET 2" DIAMETER ALUM. CAP, MARKED "LS 5149" ON A 5/8" DIAMETER REBAR UNLESS OTHERWISE NOTED.
- ⊛ FOUND 3.5" DIAMETER ALUM. FOREST SERVICE CAP ON 2.5" DIAMETER ALUM. POST, MARKED AS SHOWN. PER RECORD OF SURVEY No. 35-13.
- (R1) RECORD OF SURVEY 35-13, FILED MARCH 13, 1995 IN BOOK 3 OF RECORD OF SURVEY MAPS AT PAGES 25 A THROUGH F.
- (GLO) U.S. GENERAL LAND OFFICE OFFICIAL PLAT AND FIELD NOTES, SURVEYED BY S.A. HANSON IN 1879, AND APPROVED OCTOBER 2, 1879.
- (M) MEASURED DATA

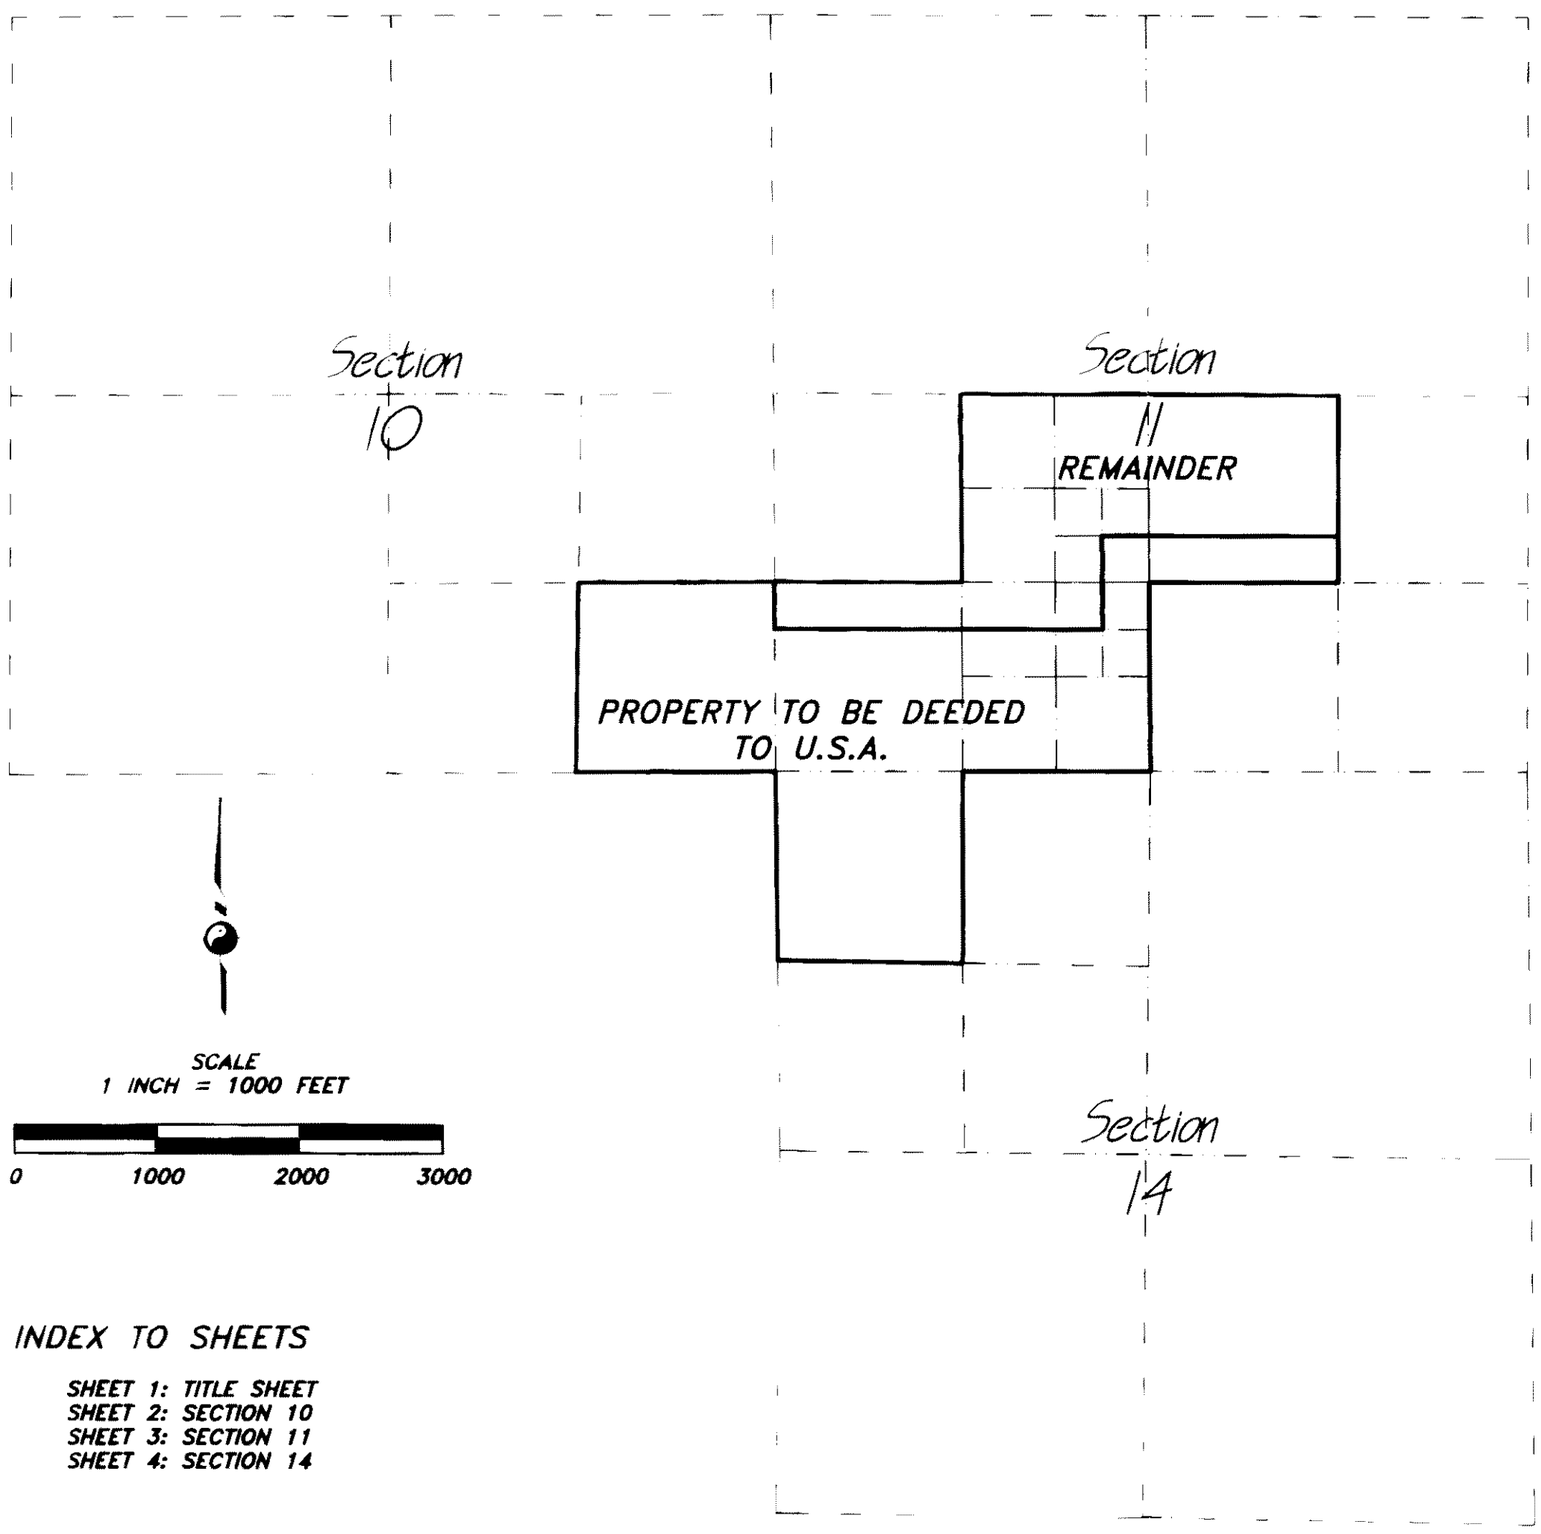

SCALE
1 INCH = 1000 FEET

0 1000 2000 3000

INDEX TO SHEETS

SHEET 1: TITLE SHEET
SHEET 2: SECTION 10
SHEET 3: SECTION 11
SHEET 4: SECTION 14

RECORD OF SURVEY MAP BOOK 4, PAGE 17.