RECORD OF SURVEY NO. 34-82

SECTION 14, TOWNSHIP 1 NORTH, RANGE 25 EAST, M.D.B. & M.

CENTERLINE CURVE DATA

C-18	C-19	C-20
R = 800.00′	R = 800.00′	R = 350.00′
Δ = 22° 59′ 00"	Δ = 21° 24′ 59"	Δ = 55° 29′ 57"
L = 320.91′	L = 299.03′	L = 339.03′
T = 162.64′	T = 151.28′	T = 184.14′

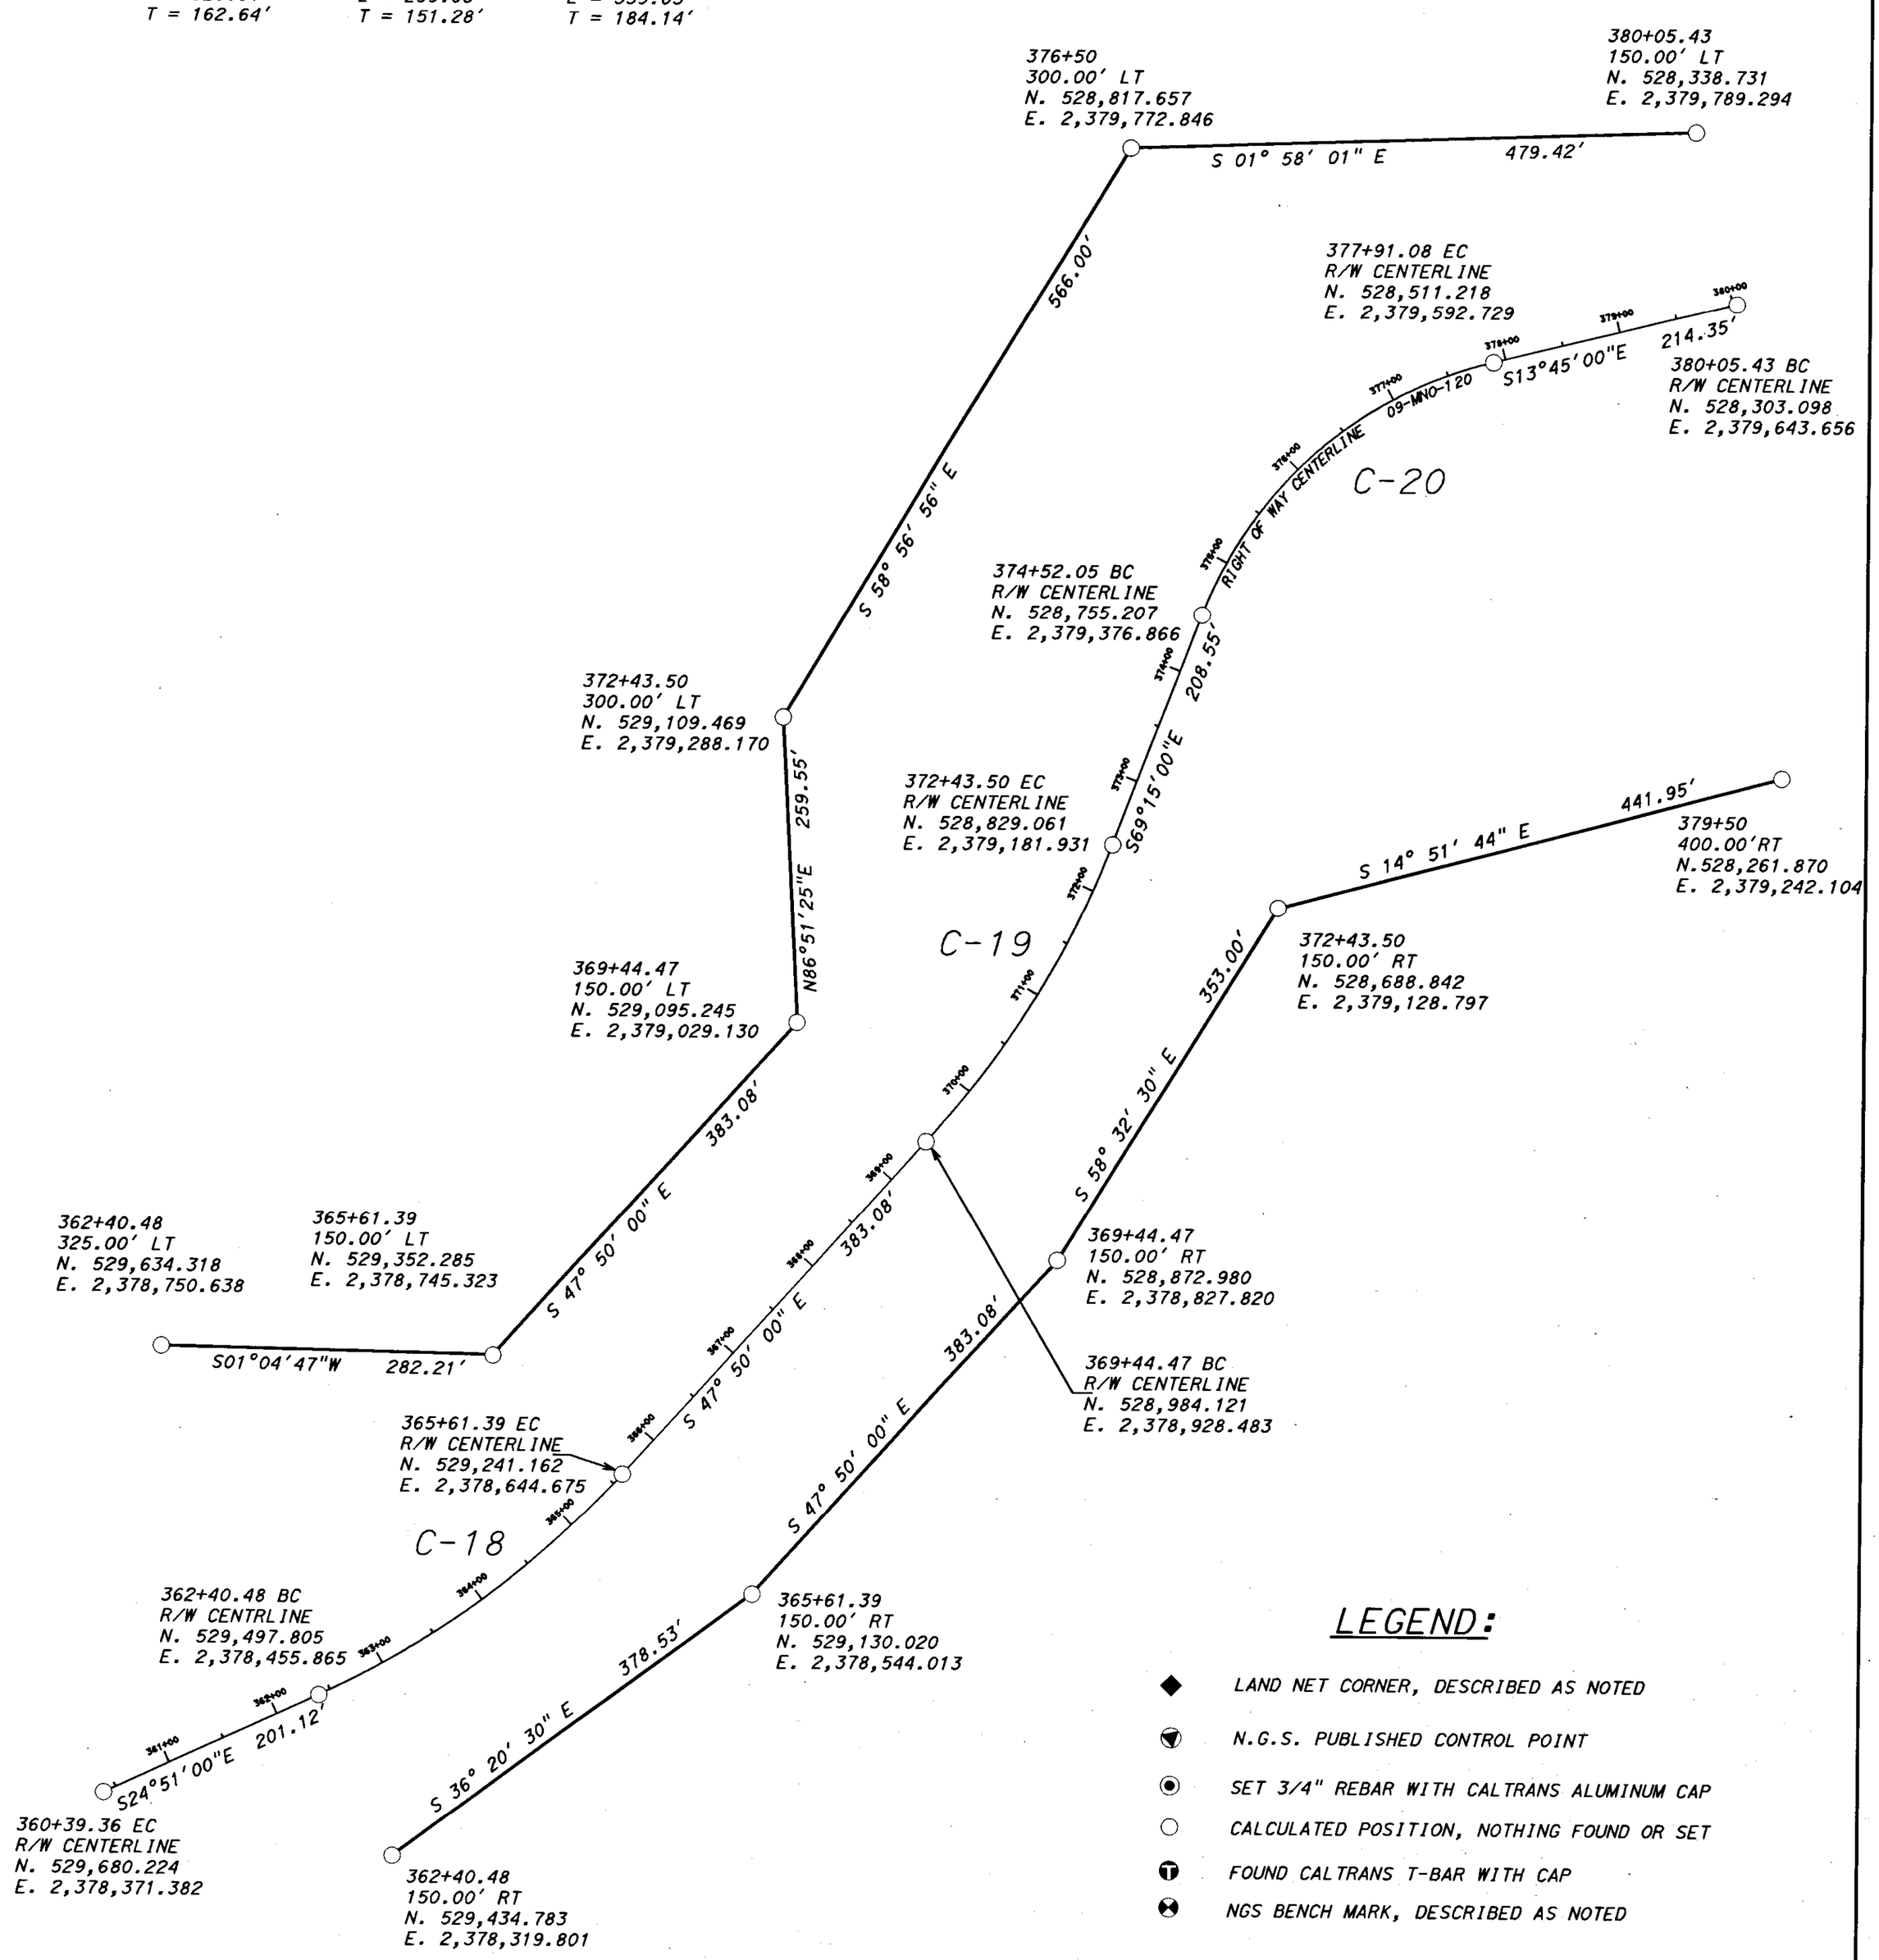

LEGEND:

- ◆ LAND NET CORNER, DESCRIBED AS NOTED
- N.G.S. PUBLISHED CONTROL POINT
- SET 3/4" REBAR WITH CALTRANS ALUMINUM CAP
- ○ CALCULATED POSITION, NOTHING FOUND OR SET
- FOUND CALTRANS T-BAR WITH CAP
- NGS BENCH MARK, DESCRIBED AS NOTED

1" = 100′

C.G.F. = 0.99954214
GRID COORDINATES AND BEARINGS
GROUND STATIONS AND DISTANCES