SCALE: 1" = 20'

0 10 20 40

# RECORD OF SURVEY NO. 37-75

ONE SHEET ONLY

IN THE UNINCORPORATED TERRITORY OF MONO COUNTY, CALIFORNIA – BEING A BOUNDARY SURVEY OF A PORTION OF THE SE 1/2 SW 1/4 OF SECTION 26, T.4S., R.29E., M.D.B.&M. AS DESCRIBED IN BOOK 22, PAGE 396 OF OFFICIAL RECORDS OF SAID COUNTY.

**RECORDER'S CERTIFICATE:**

FILED THIS 29th DAY OF AUGUST 2008 IN BOOK 4 OF RECORD OF SURVEYS AT PAGE 49 AT THE REQUEST OF SAM MUDIE.

INSTRUMENT NO.: 200804249

FEE: $ 8.00

LYNDA ROBERTS
MONO COUNTY RECORDER

BY: Sherri A. Hale
DEPUTY COUNTY RECORDER

**COUNTY SURVEYOR'S CERTIFICATE:**

THIS MAP HAS BEEN EXAMINED IN ACCORDANCE WITH SECTION 8766 OF THE PROFESSIONAL LAND SURVEYOR'S ACT THIS 26th DAY OF August 2008.

MONO COUNTY SURVEYOR

8-26-08
JOHN S. PARRISH — DATE
L.S. NO. 5050 — LIC. EXP. 6-30-10

PROFESSIONAL LAND SURVEYOR — JOHN S. PARRISH — No. 5050 — Exp. 06-30-10 — STATE OF CALIFORNIA

**SURVEYOR'S CERTIFICATE:**

THIS MAP CORRECTLY REPRESENTS A SURVEY MADE BY ME OR UNDER MY DIRECTION IN CONFORMANCE WITH THE REQUIREMENTS OF THE PROFESSIONAL LAND SURVEYOR'S ACT AT THE REQUEST OF SAM MUDIE IN APRIL 2005.

DAVID A. LAVERTY
LS 4587 LIC EXP: 9-30-10

LICENSED LAND SURVEYOR — DAVID A. LAVERTY — No. 4587 — Exp. 09/30/10 — STATE OF CALIFORNIA

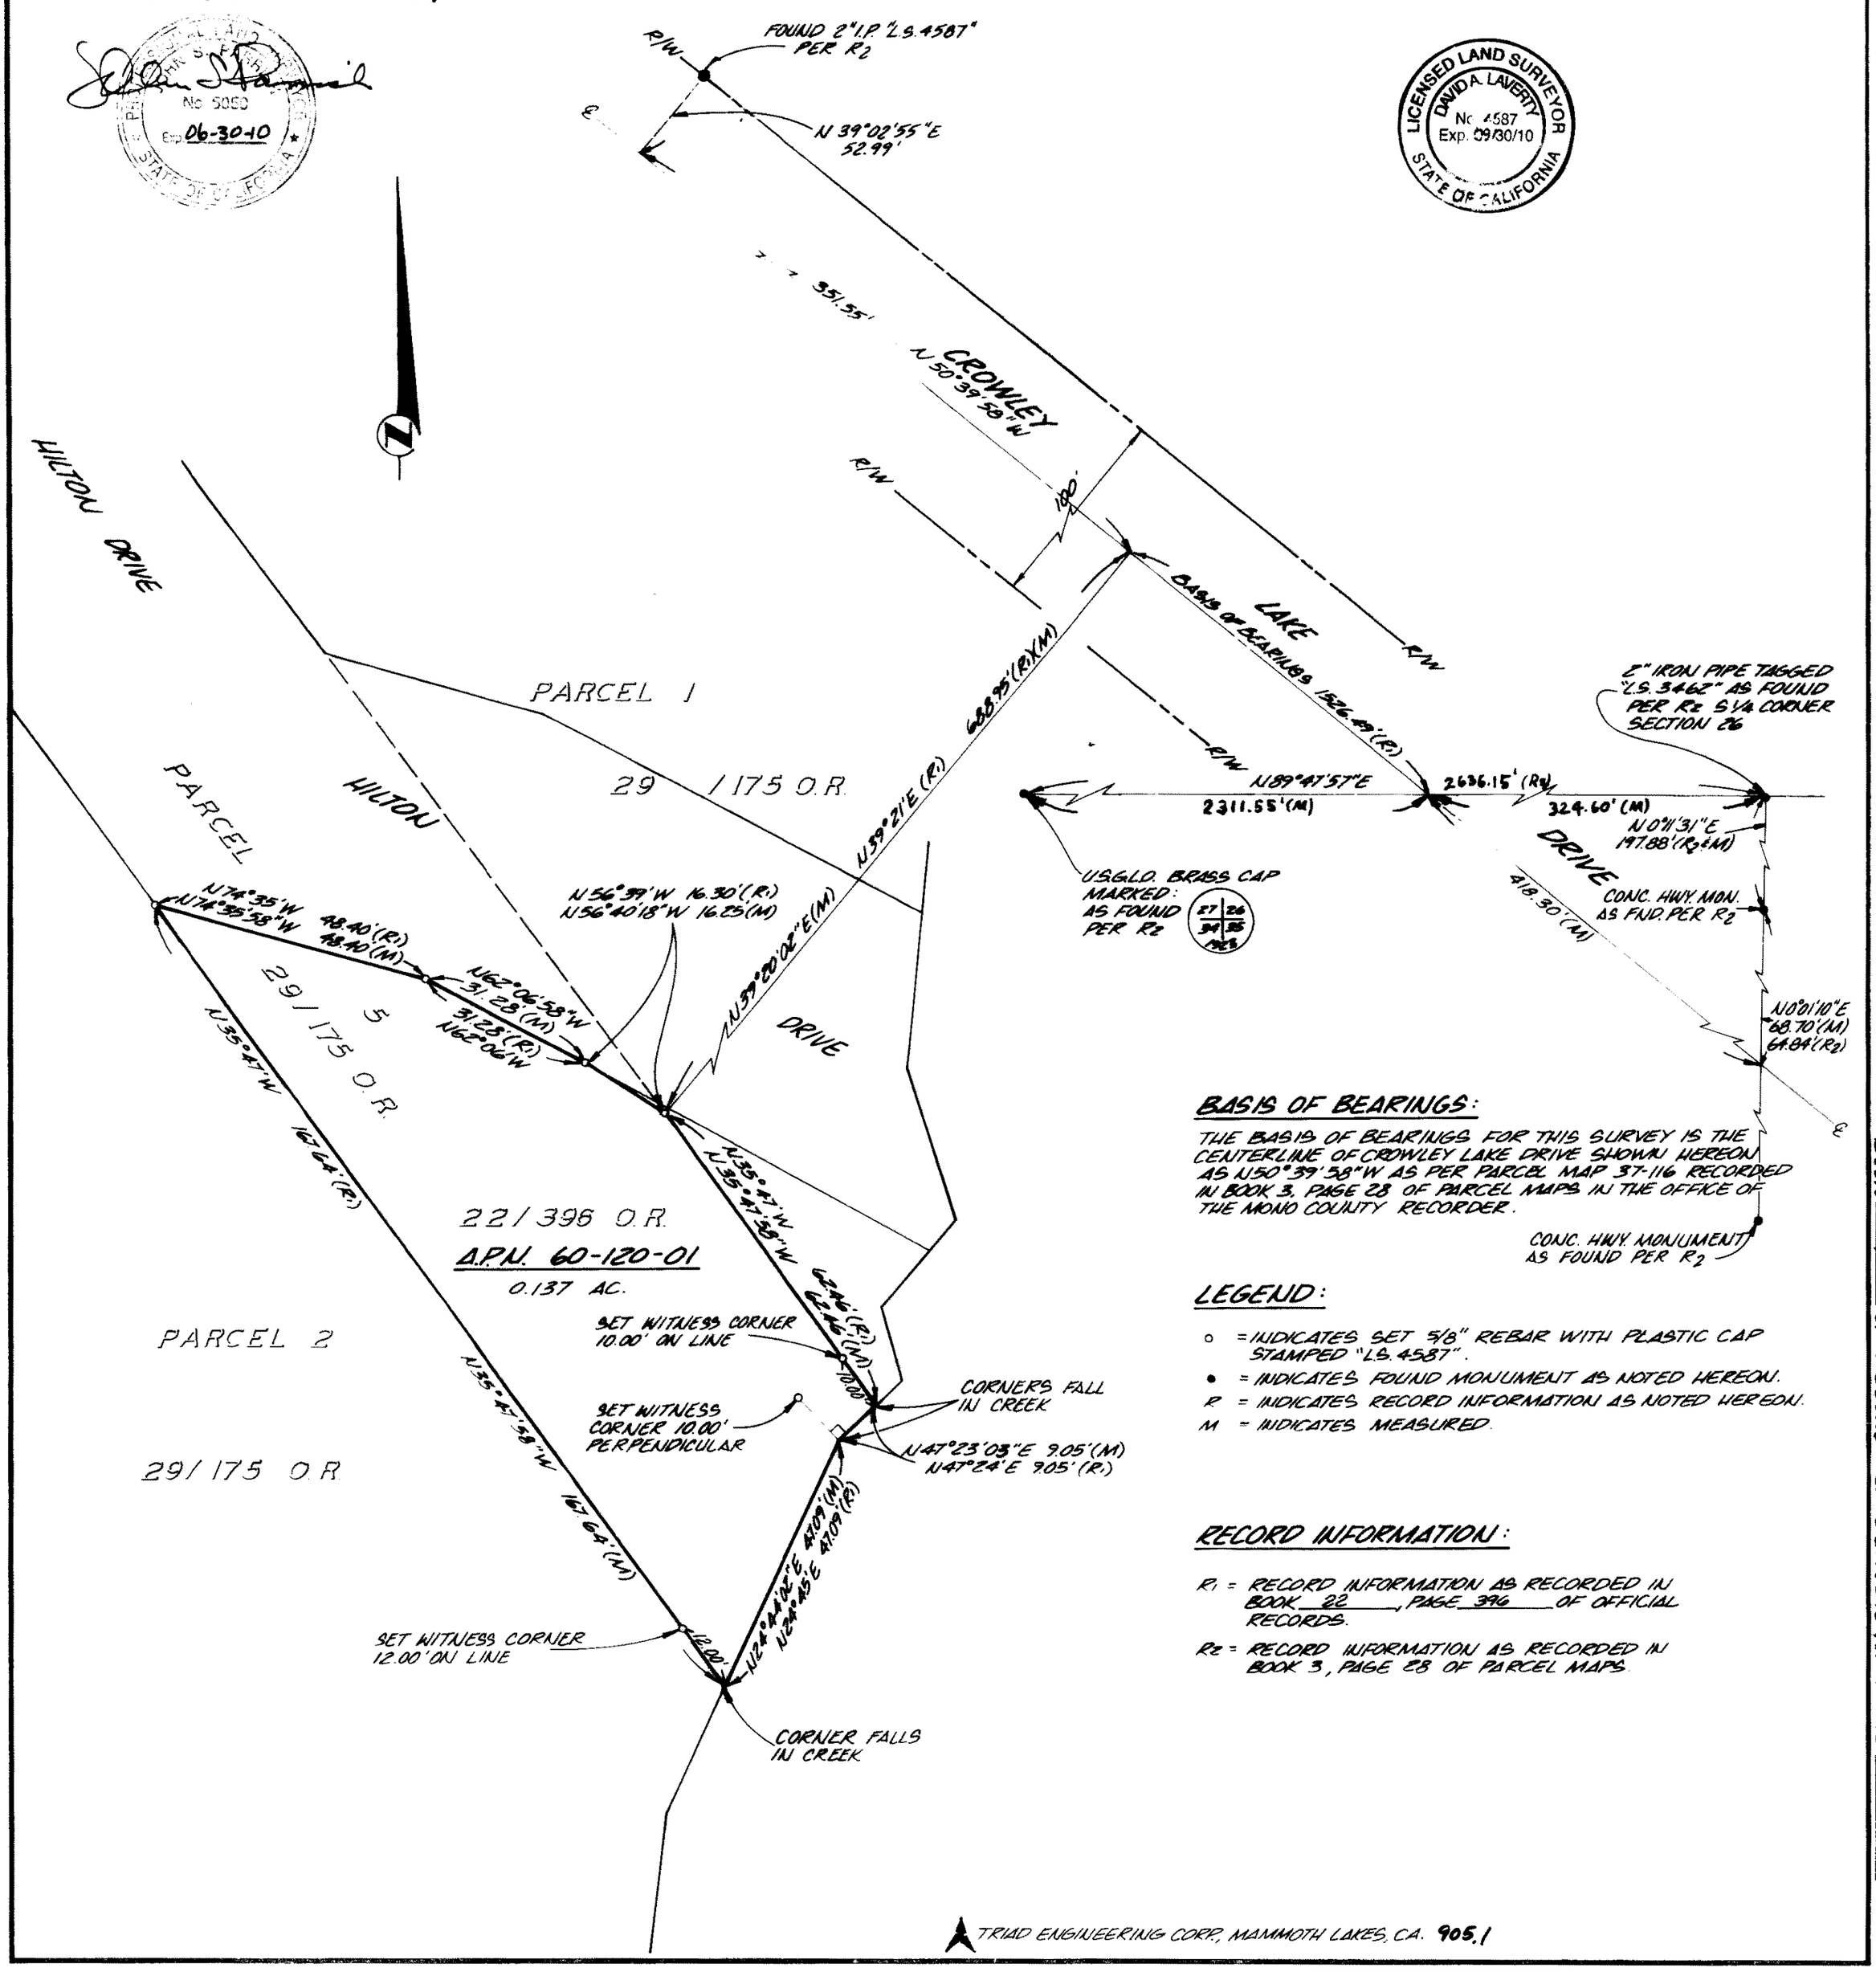


**BASIS OF BEARINGS:**

THE BASIS OF BEARINGS FOR THIS SURVEY IS THE CENTERLINE OF CROWLEY LAKE DRIVE SHOWN HEREON AS N50°39'58"W AS PER PARCEL MAP 37-116 RECORDED IN BOOK 3, PAGE 28 OF PARCEL MAPS IN THE OFFICE OF THE MONO COUNTY RECORDER.

**LEGEND:**

- ○ = INDICATES SET 5/8" REBAR WITH PLASTIC CAP STAMPED "L.S. 4587".
- ● = INDICATES FOUND MONUMENT AS NOTED HEREON.
- R = INDICATES RECORD INFORMATION AS NOTED HEREON.
- M = INDICATES MEASURED.

**RECORD INFORMATION:**

R1 = RECORD INFORMATION AS RECORDED IN BOOK 22, PAGE 396 OF OFFICIAL RECORDS.

R2 = RECORD INFORMATION AS RECORDED IN BOOK 3, PAGE 28 OF PARCEL MAPS.

TRIAD ENGINEERING CORP., MAMMOTH LAKES, CA. 905.1

BOOK 4 OF RECORD OF SURVEYS AT PAGE 49