RECORD OF SURVEY NO. 33-09

OF THE RIGHT OF WAY OF STATE ROUTE 09-MNO-270, THROUGH PORTIONS OF SECTIONS 25/35/36, TOWNSHIP 4 NORTH, RANGE 25 EAST, AND SECTIONS 24/25/26/27/31/32/33/34, TOWNSHIP 4 NORTH, RANGE 26 EAST, M.D.B.& M. IN THE UNINCORPORATED TERRITORY OF THE COUNTY OF MONO, STATE OF CALIFORNIA.

LAND NET

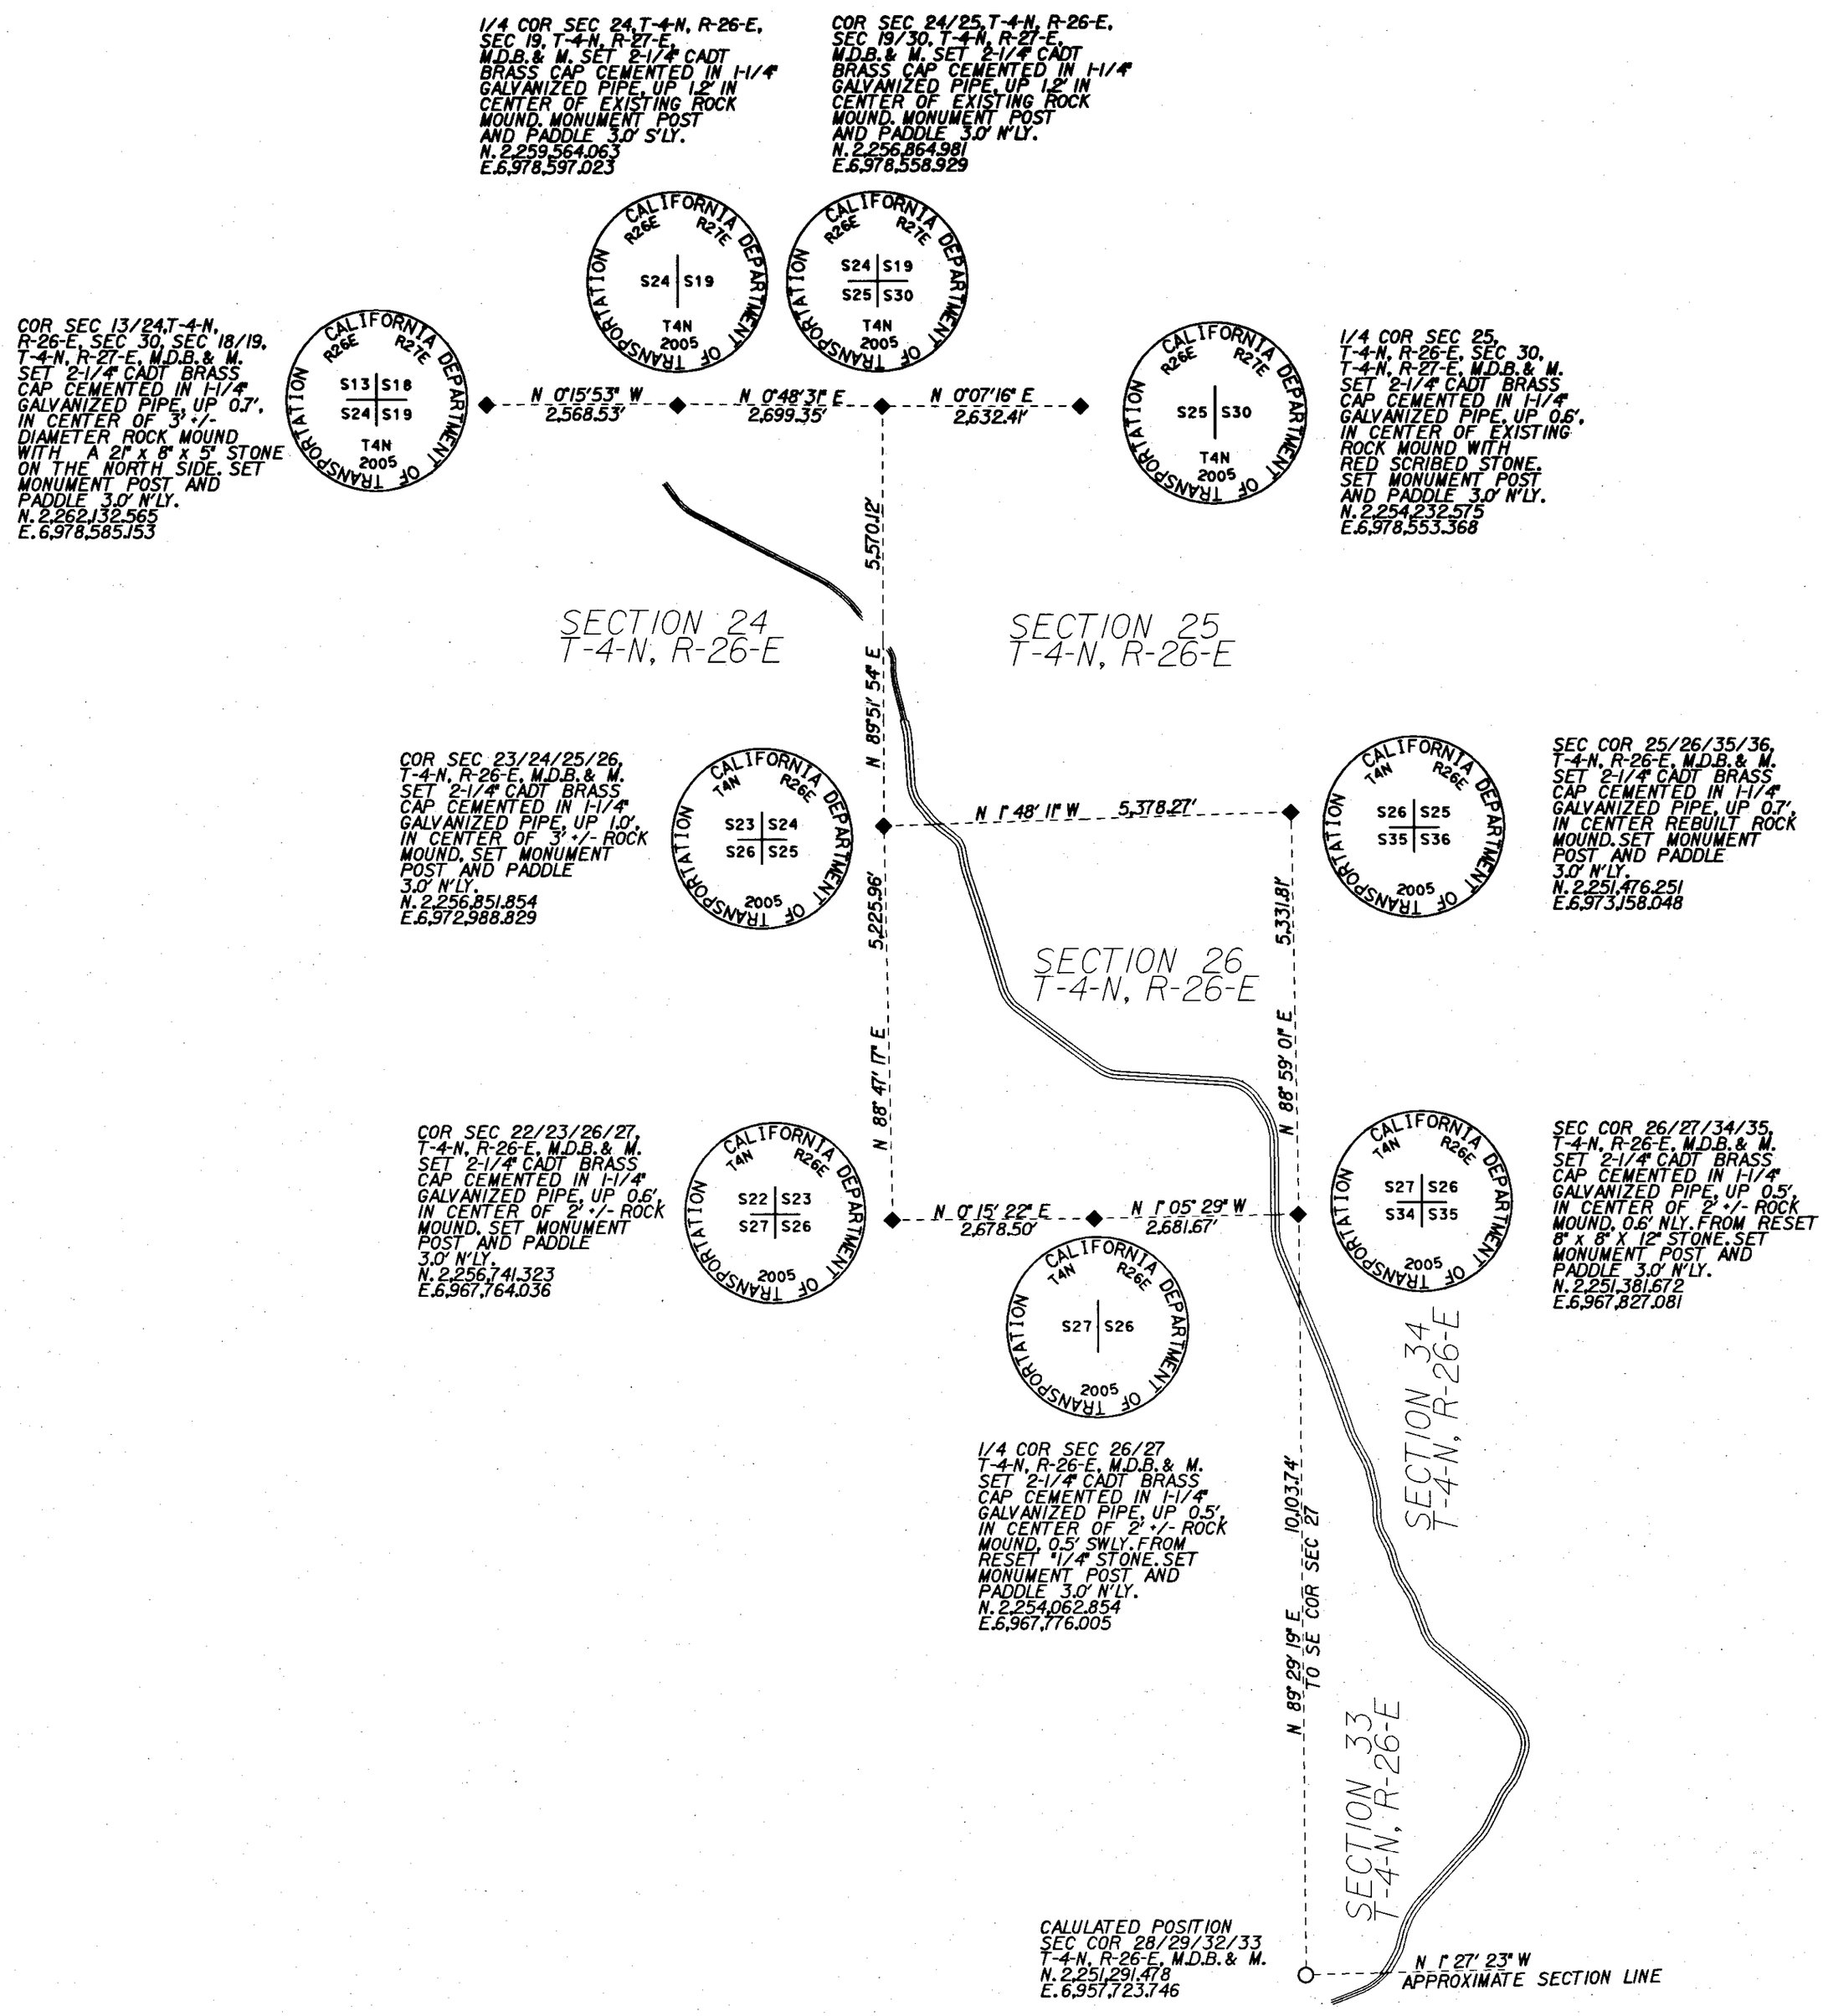

LEGEND

◆ LAND NET CORNER AS NOTED

○ CALCULATED POSITION, NOTHING SET OR FOUND

CONTINUED FROM SHEET 2

1" = 1,600'

C.G.F. - 0.999599809