RECORD OF SURVEY

No. 31-52

BEING LOTS Y-8, Y-9, Y-10 & A PORTION OF LOT W-1 OF MILL CREEK RANCH SUBDIVISION AND A PORTION OF THE N 1/2 OF THE SW 1/4 OF THE NW 1/4 OF SECTION 29, TOWNSHIP 8 NORTH, RANGE 23 EAST, M.D.M. COUNTY OF MONO, STATE OF CALIFORNIA

FEBRUARY, 2009

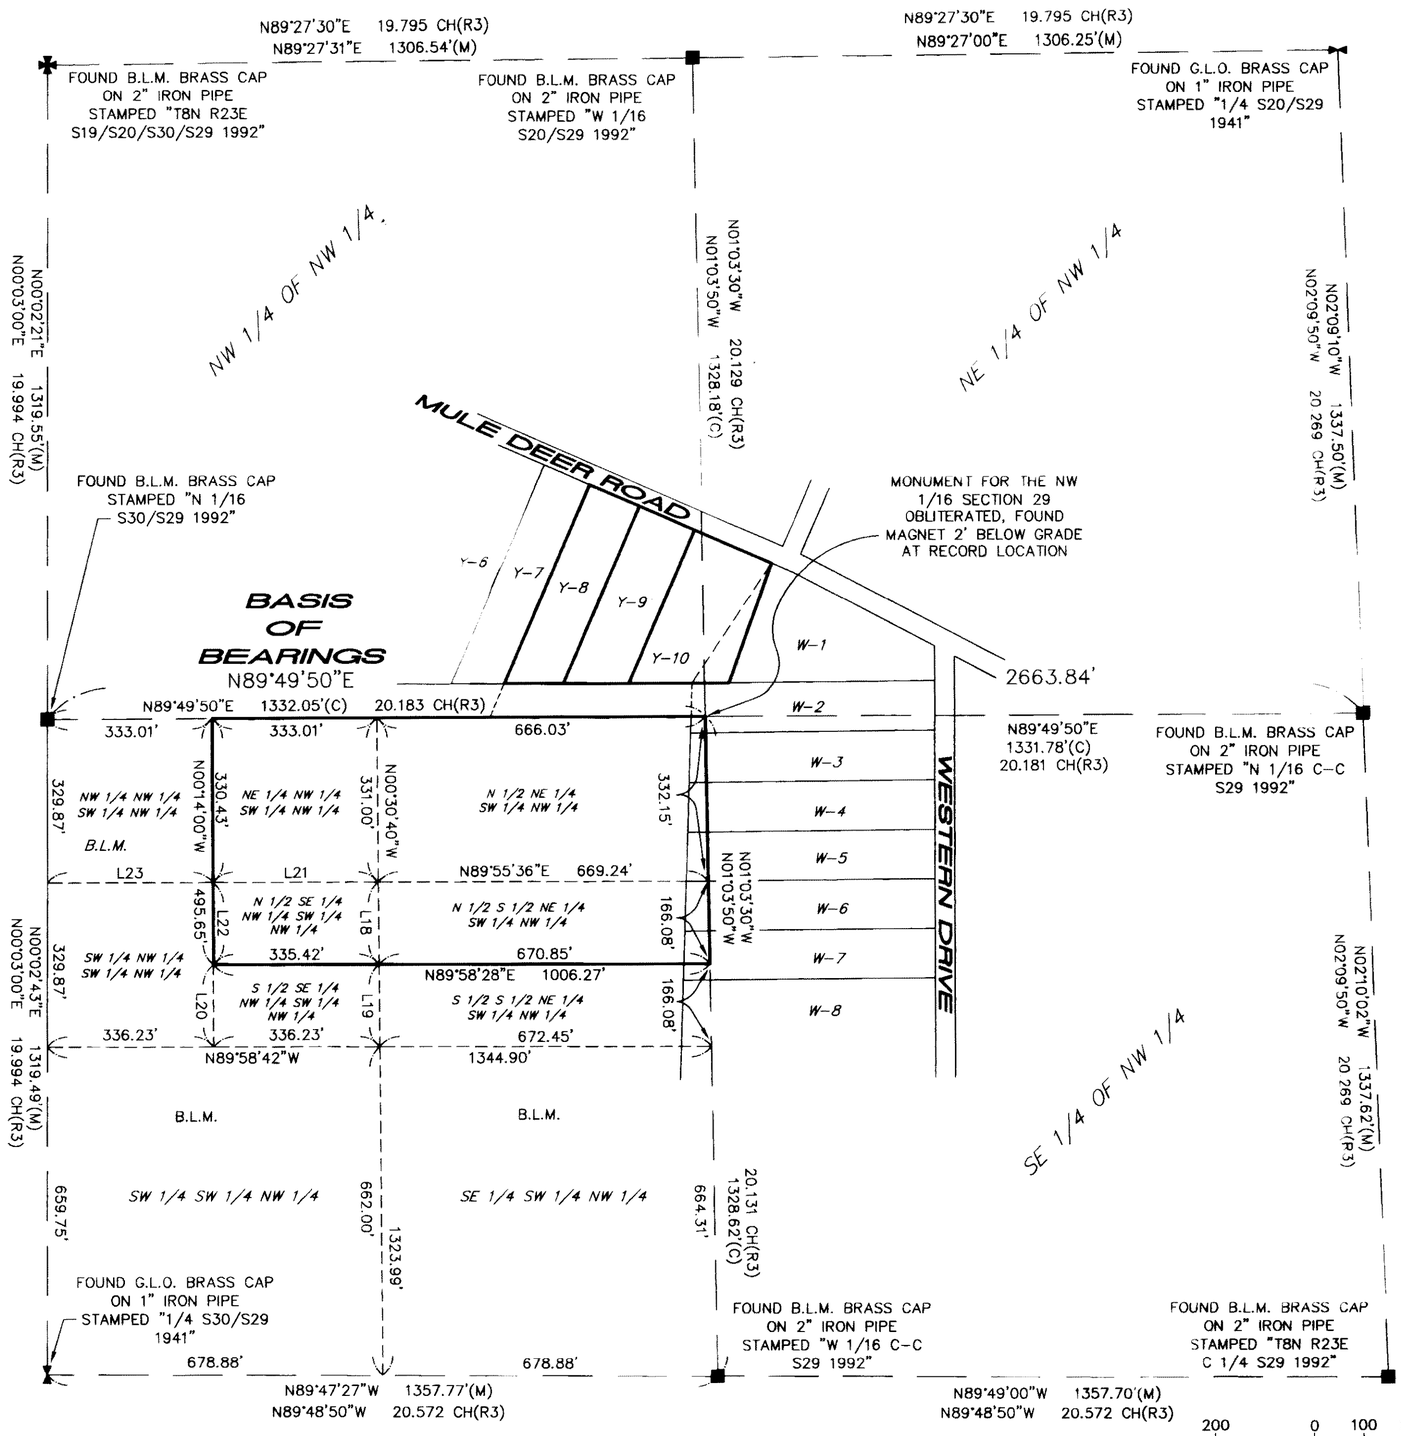

LEGEND

———	PROPERTY LINE
———	ADJOINING PROPERTY LINE
○	SET 5/8" REBAR WITH CAP. PLS 7936, OR AS NOTED
●	FOUND 3/8" REBAR OR AS NOTED
✚ I ■	FOUND GLO OR BLM SECTION 1/4 OR 1/16 CORNER AS NOTED
(M)	MEASURED COURSE & DISTANCE
(C)	CALCULATED COURSE & DISTANCE
(R)	RECORD COURSE & DISTANCE PER REFERENCED DOCUMENT
(CH)	DISTANCE IN CHAINS, MULTIPLY BY 66 FOR EQUIVALENT DISTANCE IN FEET

BASIS OF BEARINGS

THE BASIS OF BEARINGS FOR THIS SURVEY IS THE NORTH LINE OF THE SOUTH 1/2 OF THE NORTHWEST 1/4 OF SECTION 29, T.8N., R.23E., M.D.M., THE BEARING OF SAID LINE BEING N 89°49'50" E PER R3, AS SHOWN HEREON.

REFERENCES

(R1) MILL CREEK RANCH SUBDIVISION, Vol. 2 Pg. 27
(R2) GRANT DEED, Vol. 375 Pg. 85
(R3) DEPENDENT RESURVEY & SUBDIVISION OF SECTIONS IN T. 8 N., R. 23 E., M.D.M., BY THE US DEPT. OF THE INTERIOR, BUREAU OF LAND MANAGEMENT, DATED SEPTEMBER 30, 1994.

OFFICIAL RECORDS COUNTY OF MONO, STATE OF CALIFORNIA

SURVEYOR'S STATEMENT

THIS MAP CORRECTLY REPRESENTS A SURVEY MADE BY ME OR UNDER MY DIRECTION IN CONFORMANCE WITH THE REQUIREMENTS OF THE PROFESSIONAL LAND SURVEYOR'S ACT AT THE REQUEST OF THE MONO COUNTY DEPARTMENT OF PUBLIC WORKS , IN FEBRUARY, 2009.

3/23/09

GREGORY S. PHILLIPS P.L.S. 7936
LICENSE EXPIRES 12/31/2009

PROFESSIONAL LAND SURVEYOR GREGORY S. PHILLIPS No. 7936 Exp. 12/31/09 STATE OF CALIFORNIA

COUNTY SURVEYOR'S STATEMENT

THIS MAP HAS BEEN EXAMINED IN ACCORDANCE WITH SECTION 8766 OF THE PROFESSIONAL LAND SURVEYOR'S ACT THIS 23rd DAY OF March, 2009

MONO COUNTY SURVEYOR

JOHN S. PARRISH P.L.S. 5050
LICENSE EXPIRES 06/30/2010

PROFESSIONAL LAND SURVEYOR JOHN S. PARRISH No. 5050 Exp. 06-30-10 STATE OF CALIFORNIA

RECORDER'S STATEMENT

DOCUMENT NO. 2009001286 FEE: $0.00
FILED THIS 25th DAY OF MARCH , 2009 , AT 11:15 A.M. IN BOOK 4 OF RECORD OF SURVEYS AT PAGES 65-65A AT THE REQUEST OF THE MONO COUNTY DEPARTMENT OF PUBLIC WORKS.

Sherrie R. Hale, Deputy
COUNTY RECORDER

TRI STATE SURVEYING, LTD
425 EAST LONG STREET
CARSON CITY, NEVADA 89706-2418
(775) 887-9911 * FAX # 887-9915

07445.01.CM