RECORD OF SURVEY NO.37-83

IN THE UNINCORPORATED TERRITORY OF THE COUNTY OF MONO, STATE OF CALIFORNIA, BEING A PORTION OF THE NE 1/4 OF THE NE 1/4 OF THE SW 1/4 OF SECTION 9, TOWNSHIP 5 SOUTH, RANGE 33 EAST, M.D.B.&M.

SURVEYOR'S STATEMENT:

THIS MAP CORRECTLY REPRESENTS A SURVEY MADE BY ME OR UNDER MY DIRECTION IN CONFORMANCE WITH THE REQUIREMENTS OF THE PROFESSIONAL LAND SURVEYOR'S ACT AT THE REQUEST OF WILLIAM AND LINDA JONES IN AUGUST, 2008.

7/11/2010

RAYMOND WARBURTON — DATE
L.S. No. 8007 — LIC. EXP. 12-31-10

LICENSED LAND SURVEYOR — RAYMOND WARBURTON — 8007 — STATE OF CALIFORNIA

PURPOSE OF SURVEY:

THE REASON FOR THIS RECORD OF SURVEY IS AS SET FORTH IN THE PROFESSIONAL LAND SURVEYOR'S ACT, ARTICLE 5, 8762(b)(5): THE POINTS OR LINES SET DURING THE PERFORMANCE OF A FIELD SURVEY OF ANY PARCEL DESCRIBED IN ANY DEED OR OTHER INSTRUMENT OF TITLE RECORDED IN THE COUNTY RECORDER'S OFFICE ARE NOT SHOWN ON ANY SUBDIVISION MAP, OFFICIAL MAP, OR RECORD OF SURVEY.

RECORDER'S STATEMENT:

INSTRUMENT NO. : 2010003418
FILED THIS 23rd DAY OF JULY 2010, AT 4:10 P.M. IN BOOK 4 OF RECORD OF SURVEY MAPS AT PAGE 82-84 AT THE REQUEST OF WILLIAM AND LINDA JONES.

LYNDA ROBERTS
MONO COUNTY RECORDER

BY: Sheena B. Hale
DEPUTY COUNTY RECORDER

COUNTY SURVEYOR'S STATEMENT:

THIS MAP HAS BEEN EXAMINED IN ACCORDANCE WITH SECTION 8766 OF THE PROFESSIONAL LAND SURVEYOR'S ACT THIS 22nd DAY OF July 2010.

COUNTY SURVEYOR

7-22-2010

JOHN S. PARRISH — DATE
L.S. No. 5050 — LIC. EXP.6-30-12

PROFESSIONAL LAND SURVEYOR — JOHN S. PARRISH — No. 5050 — Exp. 06-30-2012 — STATE OF CALIFORNIA

LEGEND

- SET REBAR AND CAP STAMPED LS 8007 UNLESS OTHERWISE NOTED
- FOUND 1" IRON PIPE WITH TAG LS 4587 PER (R6) UNLESS OTHERWISE NOTED
- FOUND 3/4" IRON PIPE WITH GALV CAP PER (R1) UNLESS OTHERWISE NOTED
- FOUND 1.5" DIAM. GALV. PIPE WITH CAP PER (R1)
- FOUND 2" IP WITH TAG LS 3462 PER (R5)
- FOUND REBAR WITH 2" ALUM. CAP PER (R8)

RECORD LEGEND

R1	RECORD DATA PER MB 1/40
R2	RECORD DATA PER MB 2/98
R3	RECORD DATA PER MB 5/18
R4	RECORD DATA PER MB 5/98
R5	RECORD DATA PER PMB 2/22
R6	RECORD DATA PER RSMB 2/86
R7	RECORD DATA PER PMB 4/91
R8	RECORD DATA PER RSMB 3/55
M	MEASURED DATA
SFNF	SEARCHED FOR NOT FOUND
C	CALCULATED

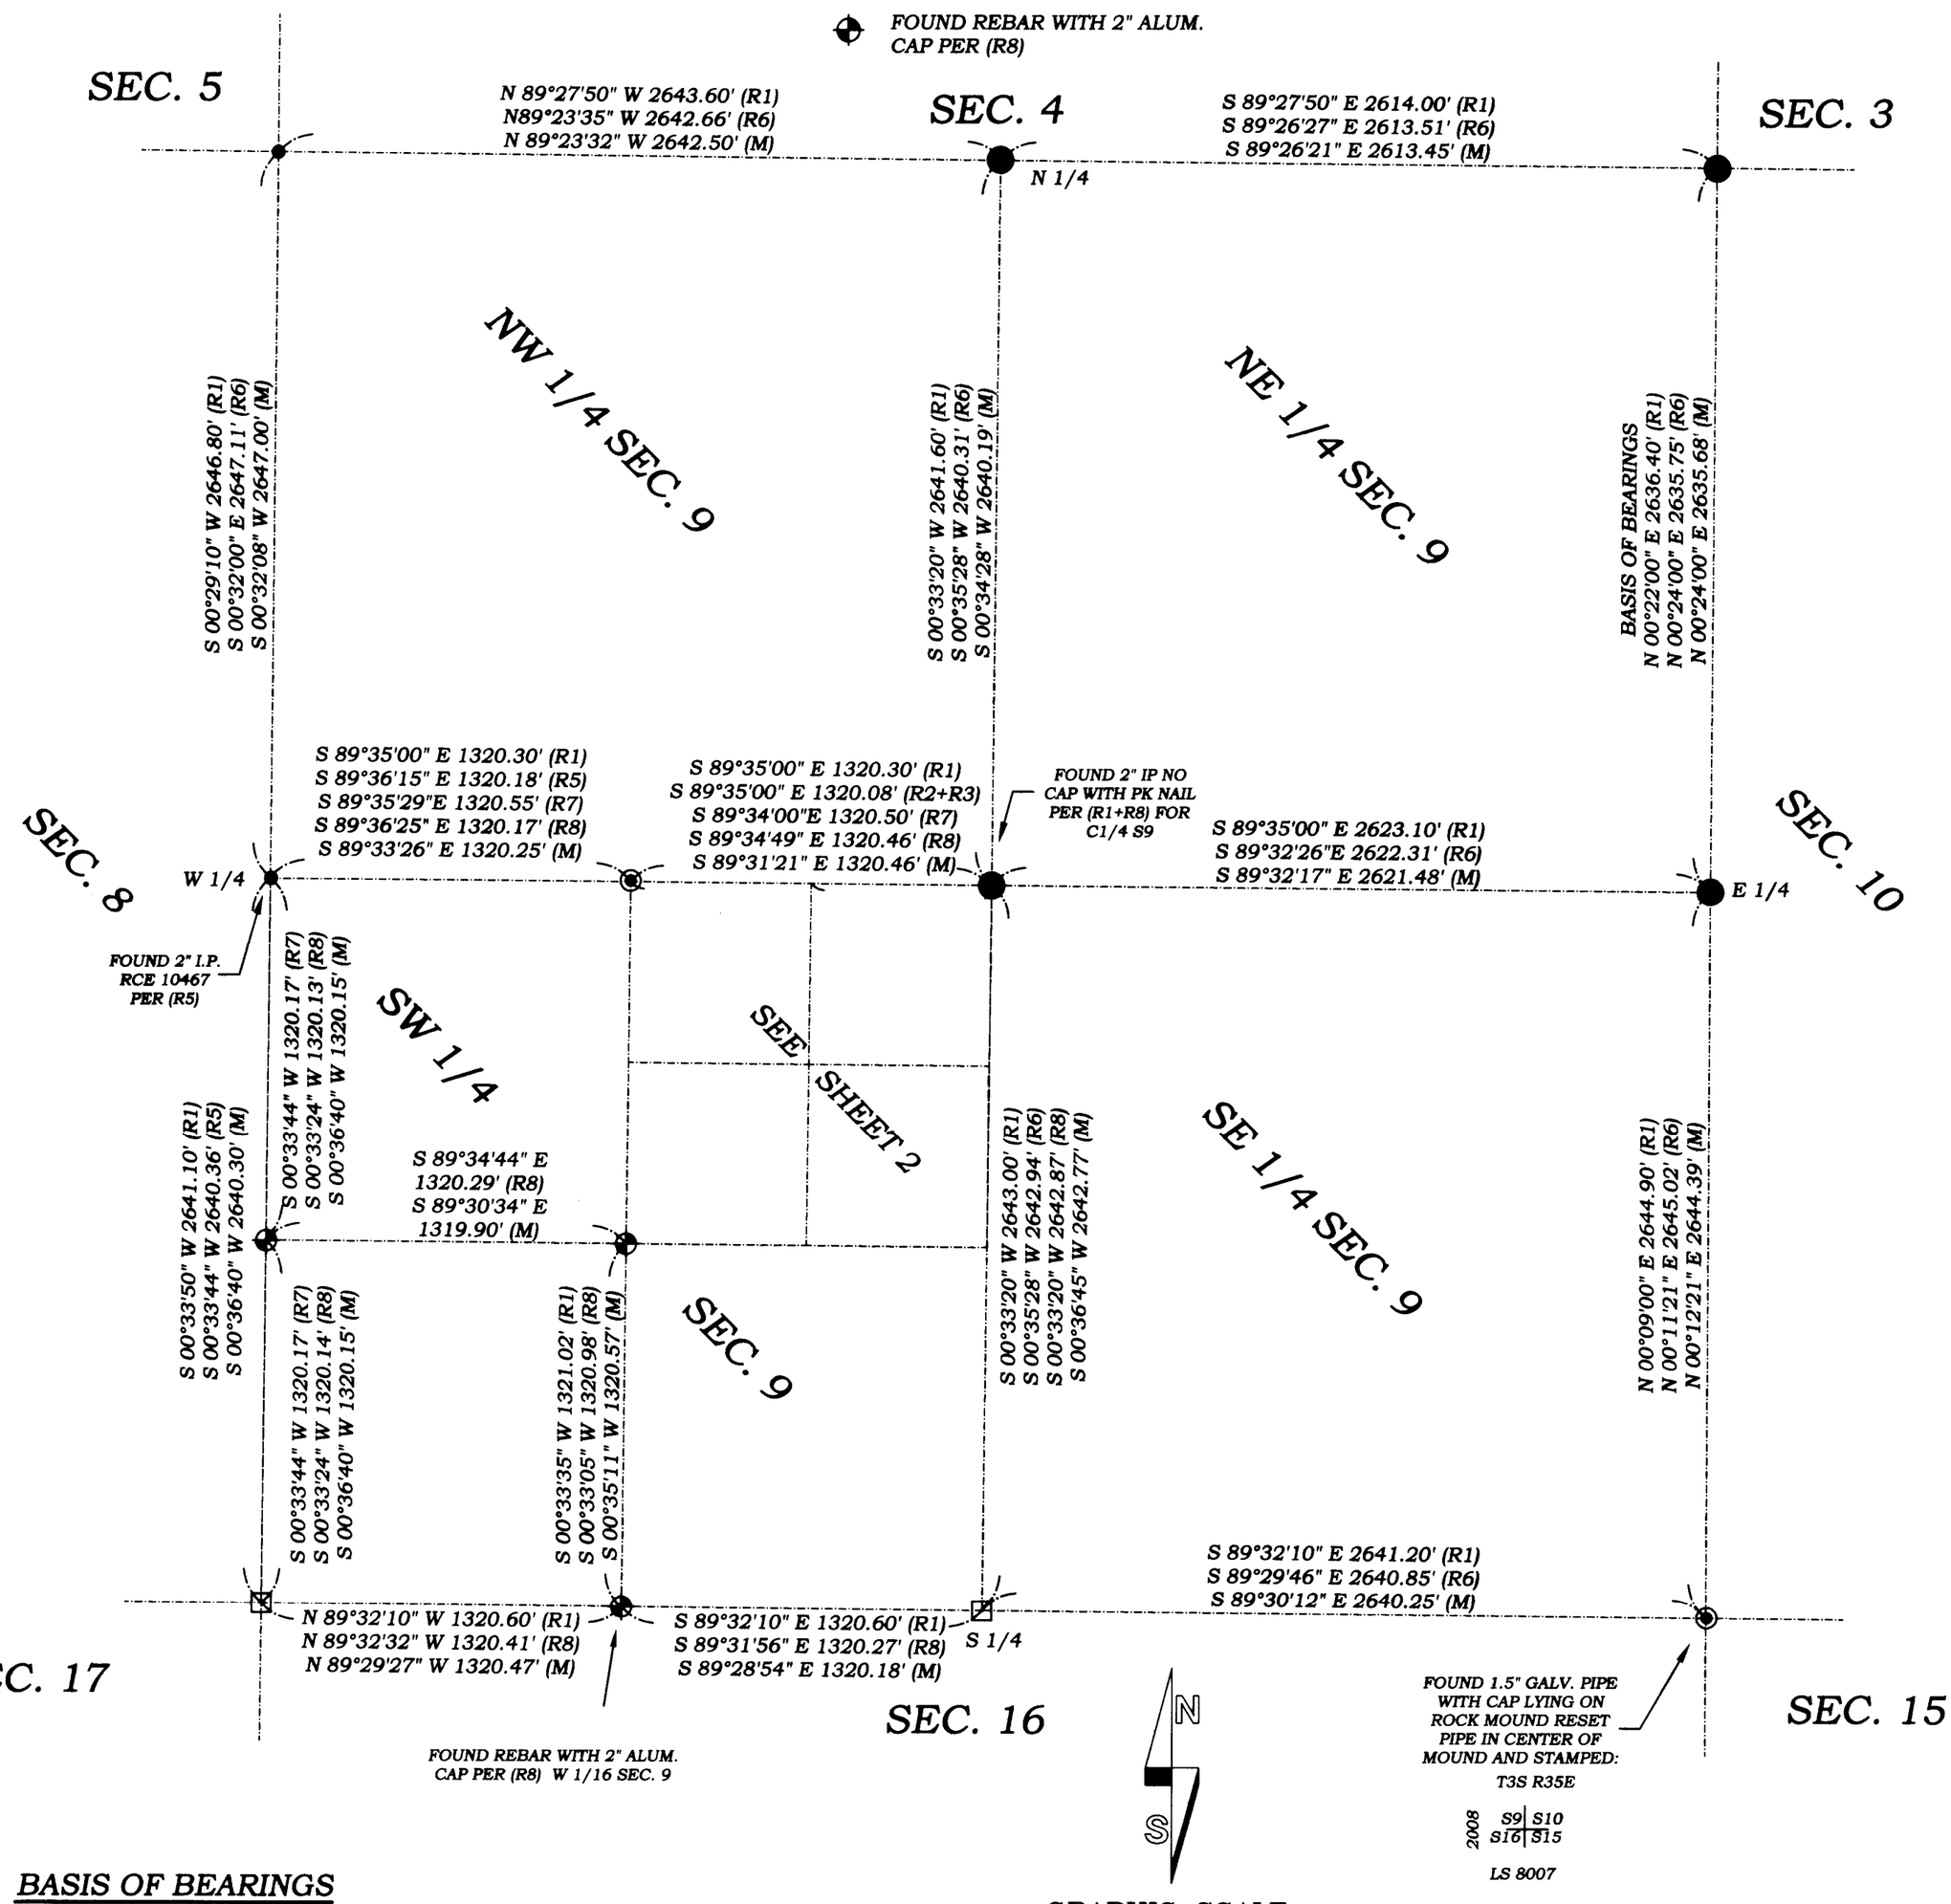

BASIS OF BEARINGS

THE EAST LINE OF THE NORTHEAST QUARTER OF SEC. 9 PER RSMB 2, PAGE 86 AND GLO FIELD NOTES DATED 7/31/1913 EXECUTED BY GUY REDWINE, U.S. SURVEYOR

GRAPHIC SCALE

500 0 250 500 1000 2000

(IN FEET)
1 inch = 500 ft.

Eastern Sierra Land Surveys, Inc.
19 SHANNA CIRCLE
MAMMOTH LAKES, CA 93546

RECORD OF SURVEY MAP BOOK 4, PG. 82