RECORD OF SURVEY NO. 31-57

LEGEND

- ● INDICATES FOUND MONUMENT AS NOTED
- ⊙ INDICATES FOUND 3/4" X 18" IRON PIPE WITH TAG MARKED "LS 6703" PER RS 31-47
- ◉ FOUND 1" DIA. IRON PIPE WITH TAG MARKED "RCE 27104" PER PM 31-49
- ○ INDICATES SET 3/4" X 18" IRON PIPE WITH TAG MARKED "LS 6187"
- □ INDICATES SET LEAD PLUG WITH TAG IN CONCRETE MARKED "LS 6187"
- ◪ INDICATES FOUND NAIL IN CONCRETE NO RECORD, REPLACED NAIL WITH LEAD AND TAG MARKED "LS 6187"
- ( ) INDICATES RECORD INFORMATION PER PARCEL MAP NO. 31-49
- < > INDICATES RECORD INFORMATION PER RECORD OF SURVEY NO. 31-47
- [ ] INDICATES RECORD INFORMATION PER U.S.BLM DEPENDENT RESURVEY TOWNSHIP 9 NORTH, RANGE 22 EAST FILED OCT. 2, 1947.

CURVE TABLE

NAME	DELTA	RADIUS	ARC
C1	37°35'29"	110.00	72.17
C2	26°16'33"	188.46	86.43
C3	26°16'33"	203.46	93.31
C4	61°12'53"	49.20	52.57

LINE TABLE

NAME	DIRECTION	LENGTH
L1	N 25°50'39" W	13.48
L2	N 88°47'24" E	31.58
L3	N 36°31'09" E	15.00
L4	N 0°06'51" W	5.21
L5	N 0°07'24" W	20.95
L6	N 67°25'09" E	35.97
L7	N 26°10'11" W	35.23
L8	N 29°54'56" W	48.13
L9	N 60°04'28" E	41.39
L10	N 29°54'27" W	48.12
L11	N 60°04'14" E	33.34
L12	N 24°06'41" W	7.57
L13	N 60°50'02" E	7.28
L14	N 29°54'56" W	7.43

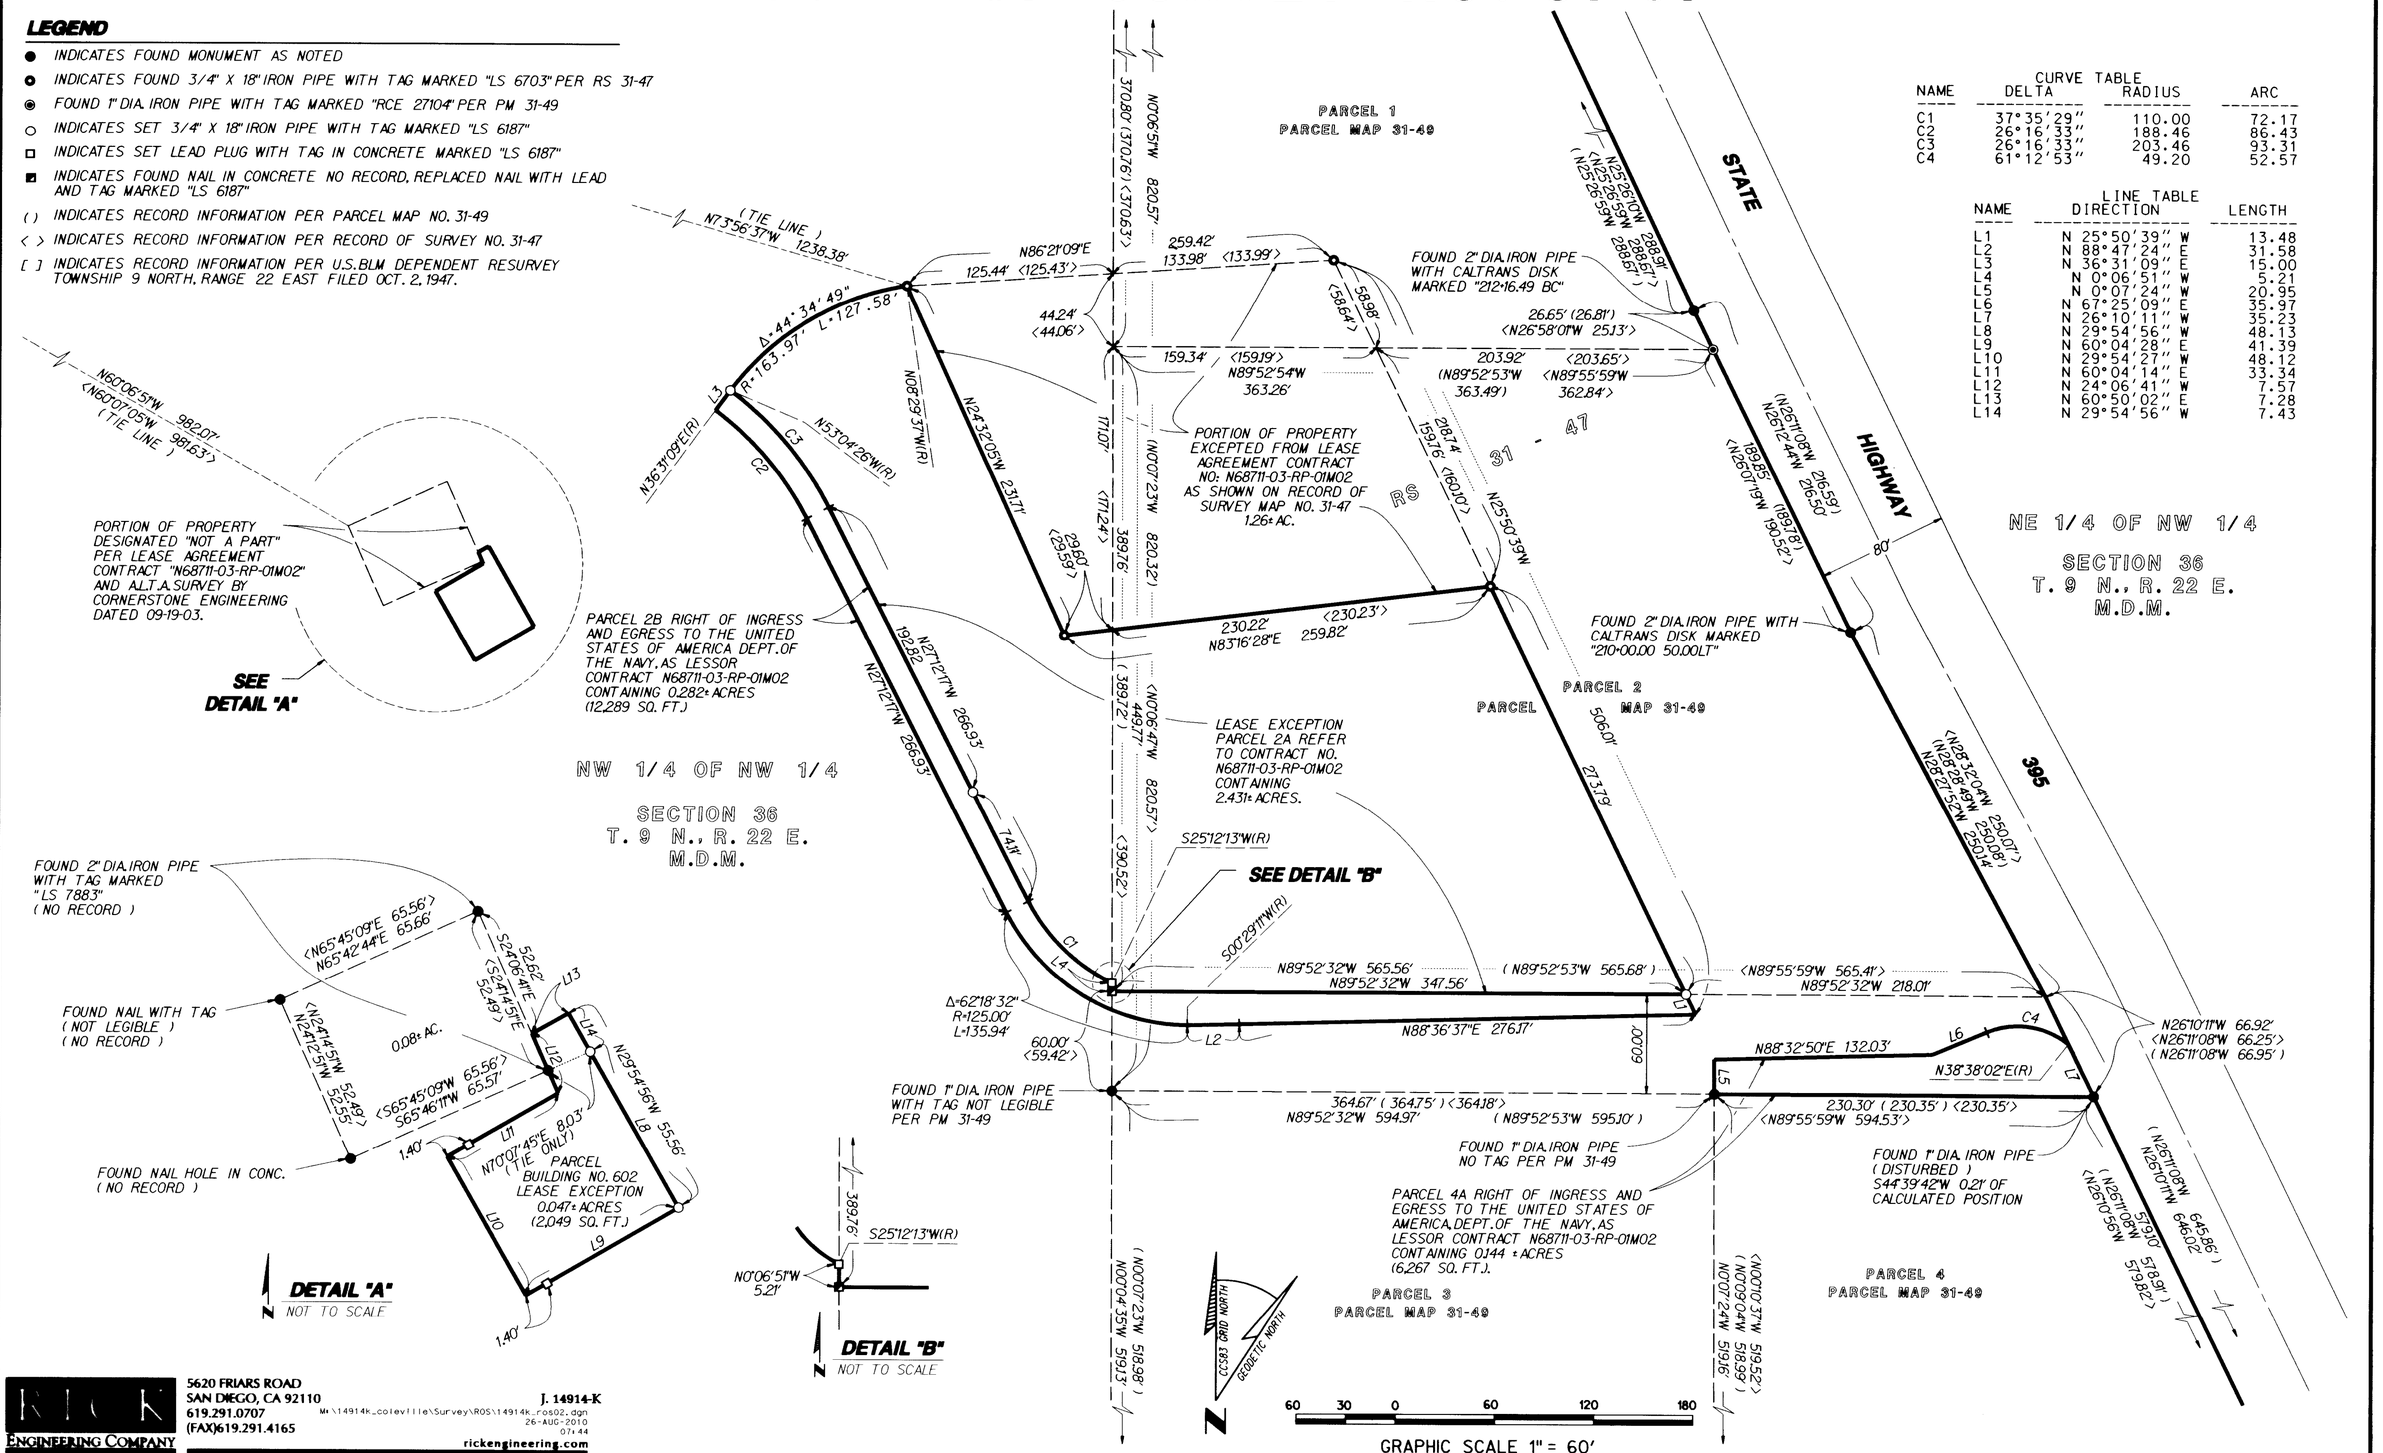

RICK ENGINEERING COMPANY
San Diego
5620 FRIARS ROAD
SAN DIEGO, CA 92110
619.291.0707
(FAX)619.291.4165
J. 14914-K
M:\14914k_coleville\Survey\ROS\14914k_ros02.dgn
26-AUG-2010
07:44
rickengineering.com
Riverside Sacramento Orange Phoenix Tucson

© 2010 Rick Engineering Company

CALIF. COORD. INDEX

ASSESSORS PARCEL NO.s 01-10-13, -38, -39, -40, -41