RECORD OF SURVEY No. 32-83

IN THE UNINCORPORATED TERRITORY OF THE COUNTY OF MONO, STATE OF CALIFORNIA,
BEING PORTIONS OF THE TOWNSHIP LINE COMMON TO TOWNSHIPS 3 AND 4 NORTH, RANGES 24 AND 25 EAST, TOGETHER
WITH THE TAMARACK MINE HOLDINGS IN SECTION 3, TOWNSHIP 3 NORTH, RANGE 24 EAST, MOUNT DIABLO MERIDIAN

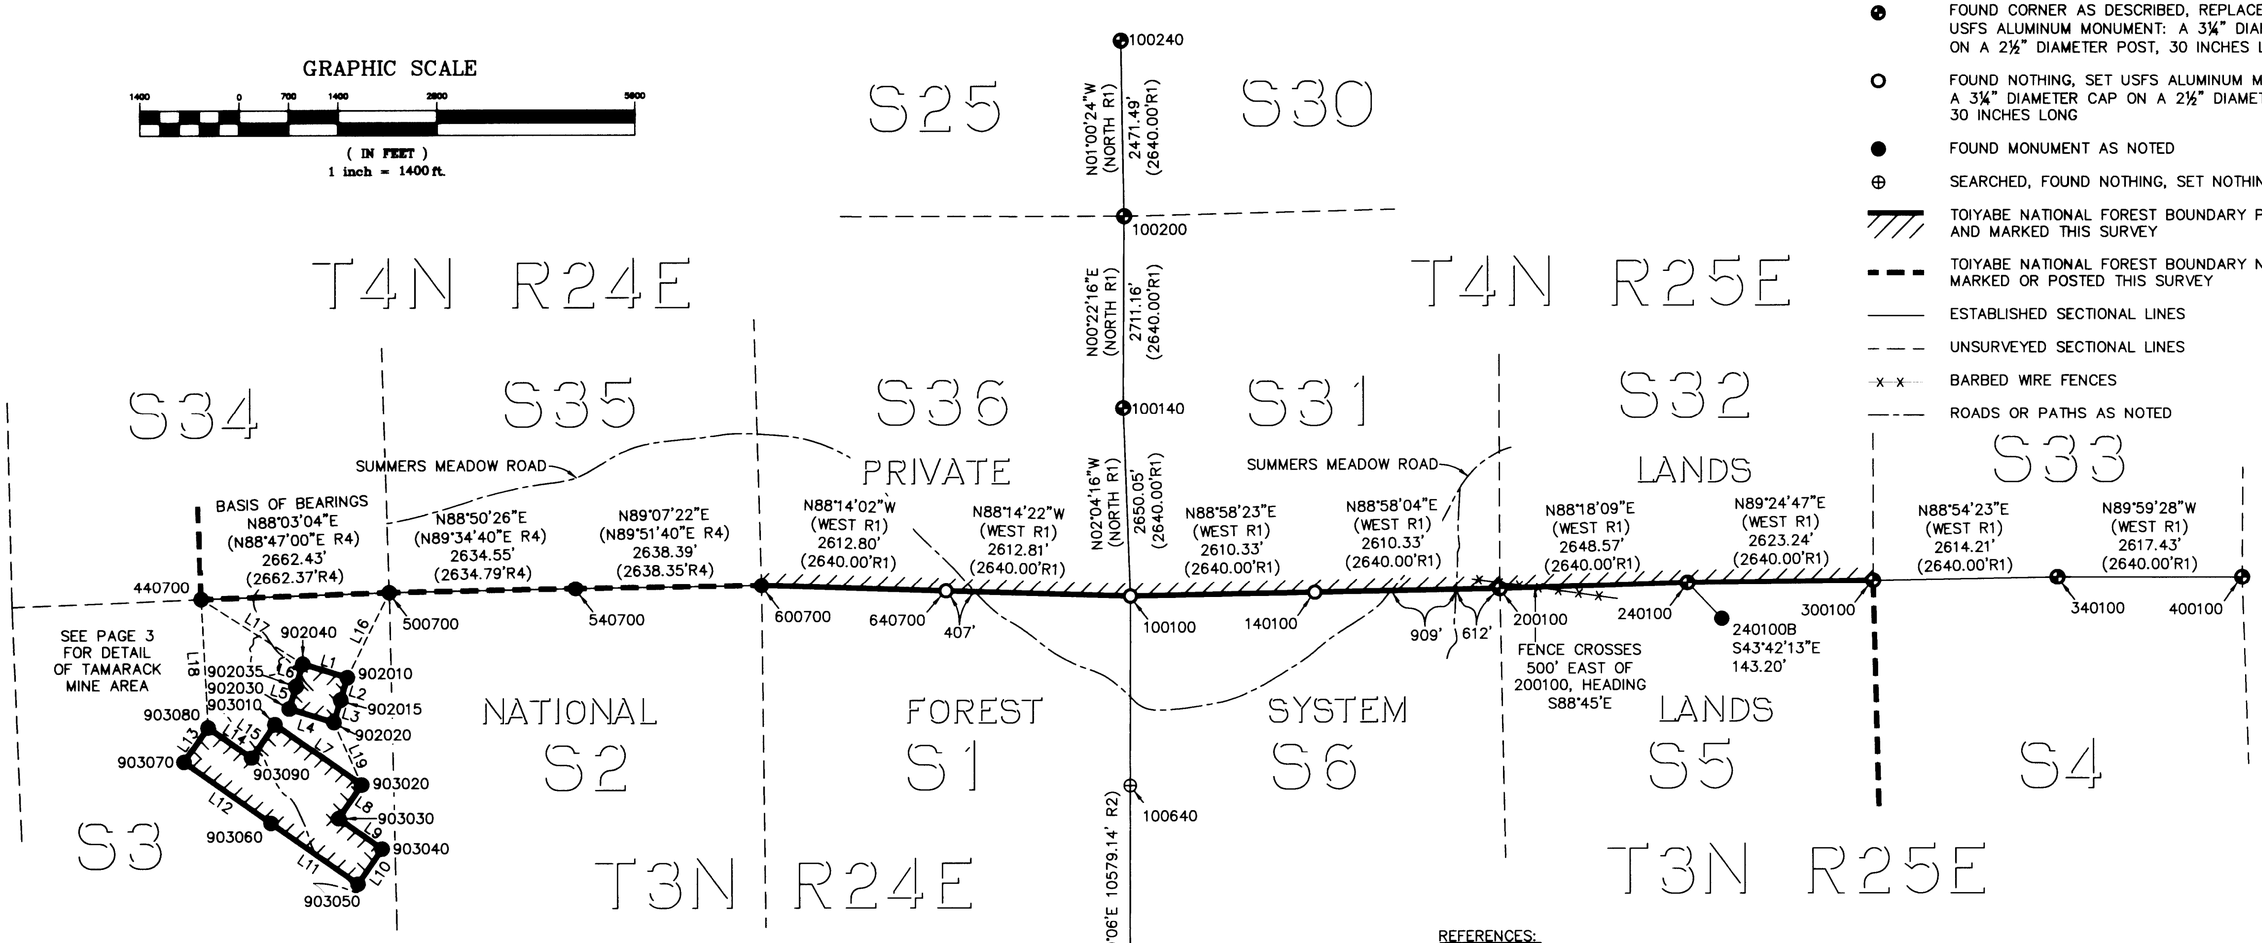

LEGEND:

- FOUND CORNER AS DESCRIBED, REPLACED WITH USFS ALUMINUM MONUMENT: A 3¼" DIAMETER CAP ON A 2½" DIAMETER POST, 30 INCHES LONG
- FOUND NOTHING, SET USFS ALUMINUM MONUMENT: A 3¼" DIAMETER CAP ON A 2½" DIAMETER POST, 30 INCHES LONG
- FOUND MONUMENT AS NOTED
- SEARCHED, FOUND NOTHING, SET NOTHING
- TOIYABE NATIONAL FOREST BOUNDARY POSTED AND MARKED THIS SURVEY
- TOIYABE NATIONAL FOREST BOUNDARY NOT MARKED OR POSTED THIS SURVEY
- ESTABLISHED SECTIONAL LINES
- UNSURVEYED SECTIONAL LINES
- BARBED WIRE FENCES
- ROADS OR PATHS AS NOTED

LINE	BEARING	LENGTH	BEARING R5	LENGTH R5
L1	N73°08'25"W	659.63'	S72°19'E	660.00'
L2	N17°01'31"E	329.76'	S17°41'W	330.00'
L3	N16°54'14"E	330.10'	S17°41'W	330.00'
L4	N73°03'47"W	659.32'	N72°19'W	660.00'
L5	N16°54'58"E	328.97'	N17°41'E	330.00'
L6	N16°57'30"E	329.99'	N17°41'E	330.00'
L7	N55°02'38"W	1497.90'	S54°24'E	1500.00'
L8	N34°54'06"E	574.55'	S35°36'W	576.46'
L9	N55°06'31"W	749.74'	N54°24'W	750.00'
L10	N34°50'25"E	599.75'	S35°36'W	600.00'
L11	N55°08'03"W	1499.33'	N54°24'W	1500.00'
L12	N55°03'48"W	1498.39'	N54°24'W	1500.00'
L13	N34°51'41"E	599.10'	N35°56'E	600.00'
L14	N55°06'00"W	750.13'	N54°24'W	750.00'
L15	N34°52'25"E	576.49'	N35°36'E	576.46'
L16	N26°33'43"E	1330.72'	N27°15'E	1326.28'
L17	N57°39'24"W	1697.99'	N/A	N/A
L18	N02°59'12"W	1803.67'	N/A	N/A
L19	N23°57'31"W	968.23'	N/A	N/A

REFERENCES:

R1 GENERAL LAND OFFICE SURVEYS FOR T4N, R24E AND T4N, R25E, MDM, EXECUTED BY A.W. VON SCHMIDT, BOTH APPROVED DECEMBER 17, 1857

R2 GENERAL LAND OFFICE SURVEY FOR T3N, R25E, MDM, EXECUTED BY S.A. HANSON, APPROVED MAY 27, 1880

R3 GENERAL LAND OFFICE SURVEY EXECUTED BY S.A. HANSON, 1882

R4 DEPENDENT RESURVEY, SUBDIVISION OF SECTIONS, AND METES-AND-BOUNDS SURVEY, T4N, R24E, MDM, APPROVED BY THE CHIEF CADASTRAL SURVEYOR - CALIFORNIA, U.S. DEPARTMENT OF THE INTERIOR, BUREAU OF LAND MANAGEMENT, ON SEPTEMBER 23, 1998

R5 BLM MINERAL SURVEY NO. 6766 A&B, CALIFORNIA, S3, T3N, R24E, MDM, SURVEYED JULY 1966 BY WALTER J. PRICE, U.S. MINERAL SURVEYOR

R6 MONO COUNTY ROAD SURVEY NO. 417, NOVEMBER 1956

R7 PARCEL MAP NO. 32-31, PARCEL MAP BOOK 3, PAGE 5, FILED NOVEMBER 12, 1982

R8 RECORD OF SURVEY MAPS BOOK 3, PAGE 36, FILED DECEMBER 5, 1995, AS INSTRUMENT NO. 6555

R9 RECORD OF SURVEY NO. 32-60, RECORD OF SURVEY MAPS BOOK 3, PAGE 101, FILED FEBRUARY 2, 2004, AS INSTRUMENT NO. 2004000997