RECORD OF SURVEY NO.32-89

IN THE UNINCORPORATED TERRITORY OF THE COUNTY OF MONO, STATE OF CALIFORNIA, BEING A PORTION OF THE W1/2 OF THE E1/2 OF SECTION 4, TOWNSHIP 4 NORTH, RANGE 25 EAST, M.D.B.& M.

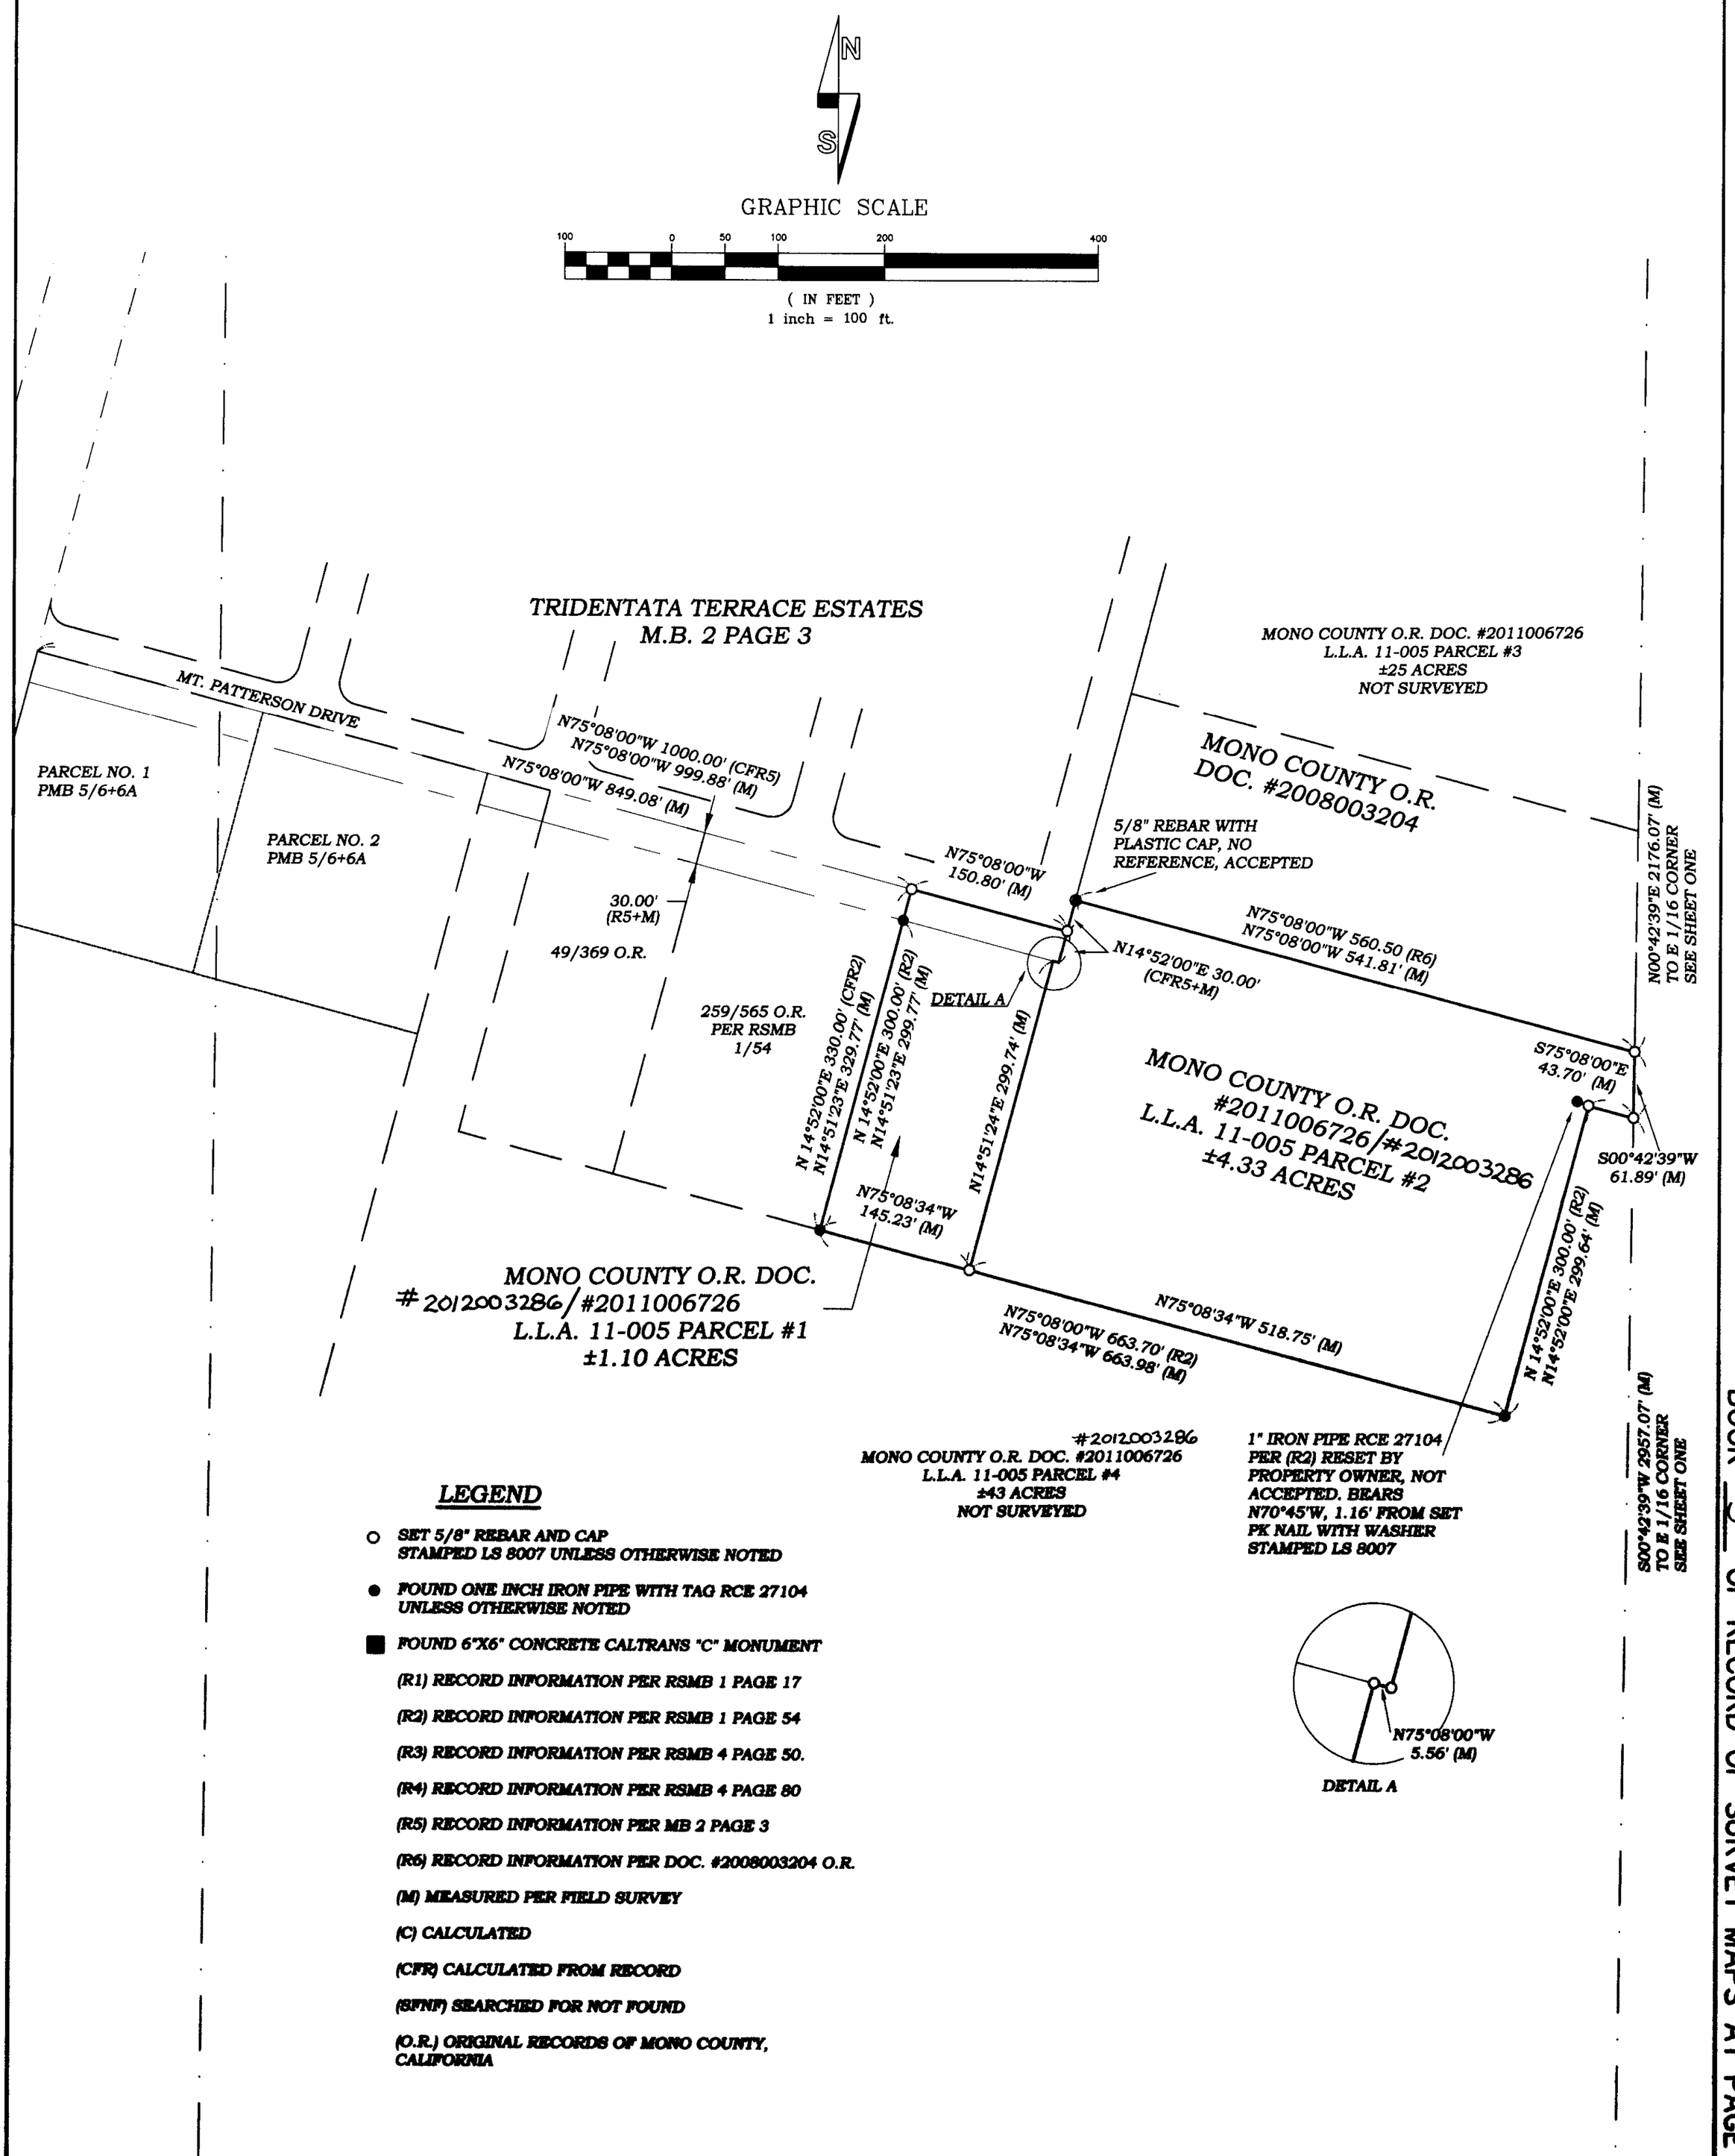

LEGEND

- ○ SET 5/8" REBAR AND CAP STAMPED LS 8007 UNLESS OTHERWISE NOTED
- ● FOUND ONE INCH IRON PIPE WITH TAG RCE 27104 UNLESS OTHERWISE NOTED
- ■ FOUND 6"X6" CONCRETE CALTRANS "C" MONUMENT

(R1) RECORD INFORMATION PER RSMB 1 PAGE 17

(R2) RECORD INFORMATION PER RSMB 1 PAGE 54

(R3) RECORD INFORMATION PER RSMB 4 PAGE 50.

(R4) RECORD INFORMATION PER RSMB 4 PAGE 80

(R5) RECORD INFORMATION PER MB 2 PAGE 3

(R6) RECORD INFORMATION PER DOC. #2008003204 O.R.

(M) MEASURED PER FIELD SURVEY

(C) CALCULATED

(CFR) CALCULATED FROM RECORD

(SFNF) SEARCHED FOR NOT FOUND

(O.R.) ORIGINAL RECORDS OF MONO COUNTY, CALIFORNIA

Eastern Sierra Land Surveys, Inc.
19 SHANNA CIRCLE
MAMMOTH LAKES, CA 93546