RECORD OF SURVEY NO. 31-64

OF THE RIGHT OF WAY OF STATE ROUTE 09-MNO-395, THROUGH PORTIONS OF SECTIONS 2 AND 3, TOWNSHIP 9 NORTH, RANGE 22 EAST, M.D.B.& M. AND SECTIONS 27 AND 34, TOWNSHIP 10 NORTH, RANGE 22 EAST, M.D.B.& M. IN THE UNINCORPORATED AREA OF THE COUNTY OF MONO, STATE OF CALIFORNIA.

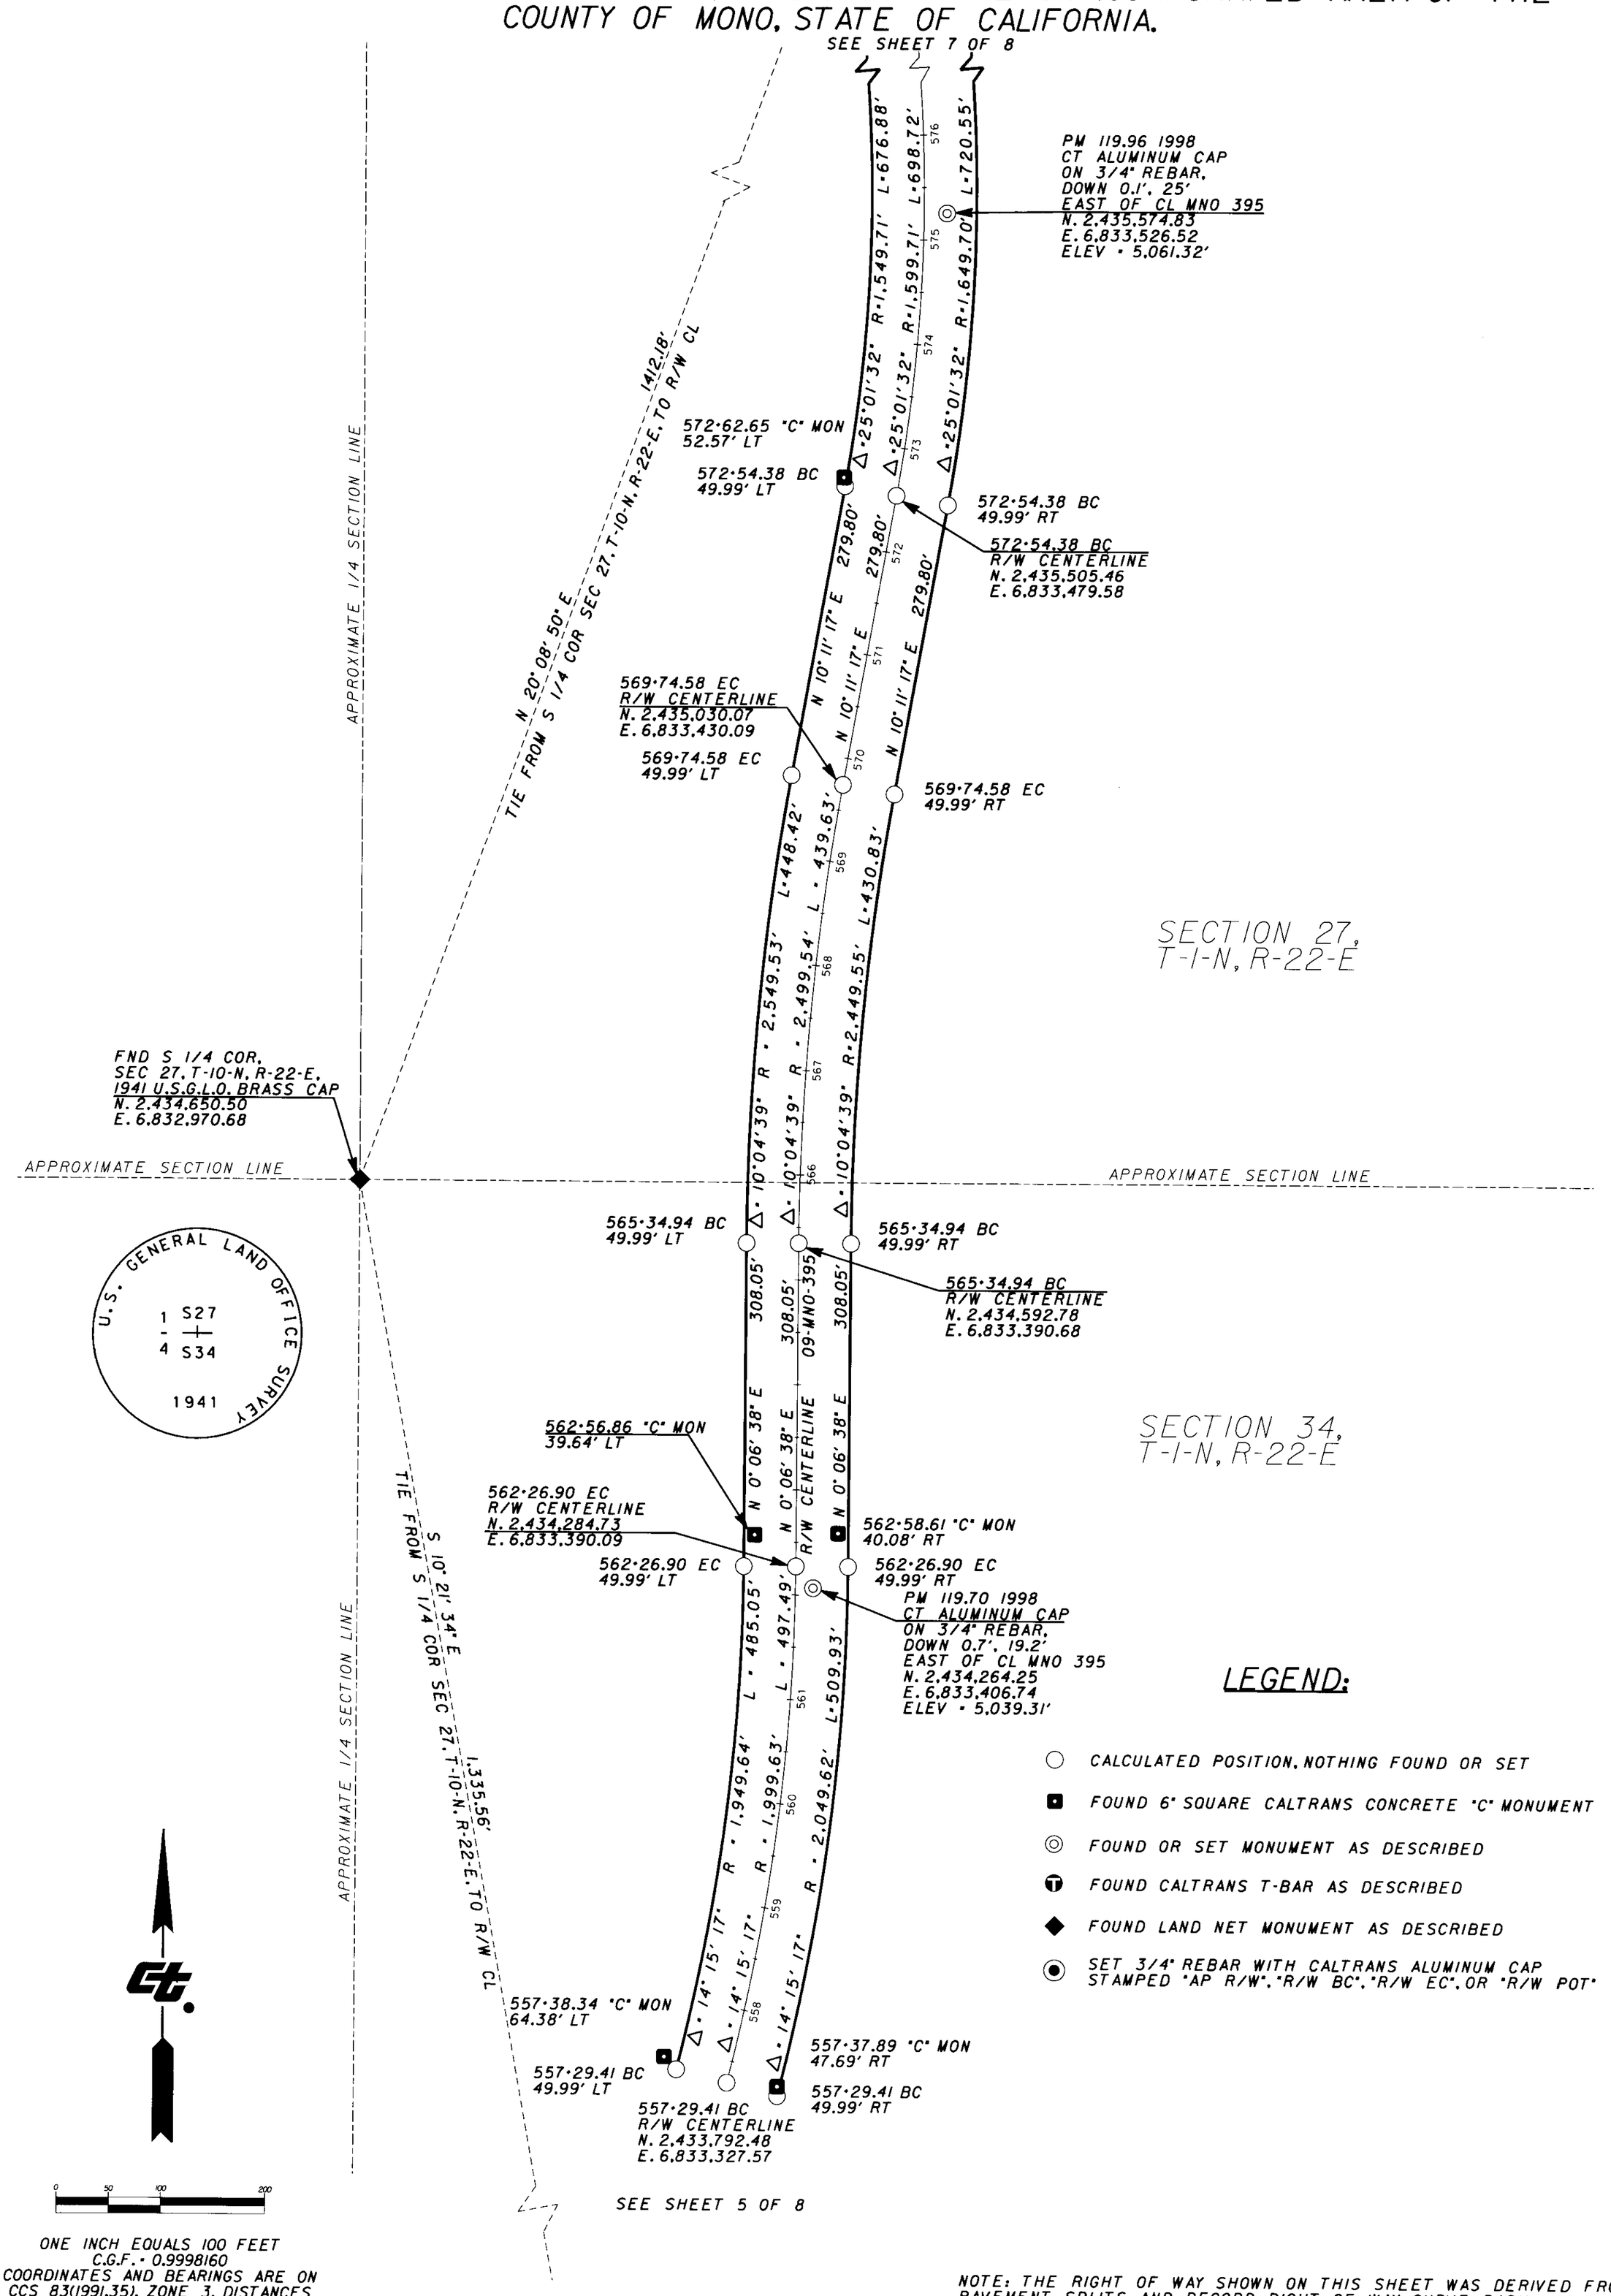

ONE INCH EQUALS 100 FEET
C.G.F. = 0.9998160
COORDINATES AND BEARINGS ARE ON CCS 83(1991.35), ZONE 3. DISTANCES AND STATIONING ARE GRID DISTANCES. DIVIDE BY C.G.F. TO OBTAIN GROUND LEVEL DISTANCES

NOTE: THE RIGHT OF WAY SHOWN ON THIS SHEET WAS DERIVED FROM PAVEMENT SPLITS AND RECORD RIGHT OF WAY CURVE RADII. THERE WERE INSUFFICIENT 'C' MONUMENTS AVAILABLE TO DETERMINE A BEST-FIT CENTERLINE. THE DEEDED RIGHT OF WAY RECORD DOES NOT FIT THE AS-BUILT HIGHWAY NOR THE EXISTING R/W MONUMENTS.