SHEET 2 OF 2 SHEETS
SCALE: 1" = 60'

TRACT NO. 36 - 87

IN UNINCORPORATED TERRITORY OF MONO COUNTY, CALIFORNIA.

BEING A PORTION OF PARCEL 1 AND PARCEL 2 OF PARCEL MAP 36-11 AS SHOWN ON THE MAP FILED IN BOOK 7, PAGE 57 OF MAPS, RECORDS OF MONO COUNTY, CALIFORNIA.

JULY 1978 GERALD F. OLDENBURG, L.S. 3246

WILLIAMSON AND SCHMID, CIVIL ENGINEERS

1 LOT 6.308 ACRES

FOR CONDOMINIUM PURPOSES

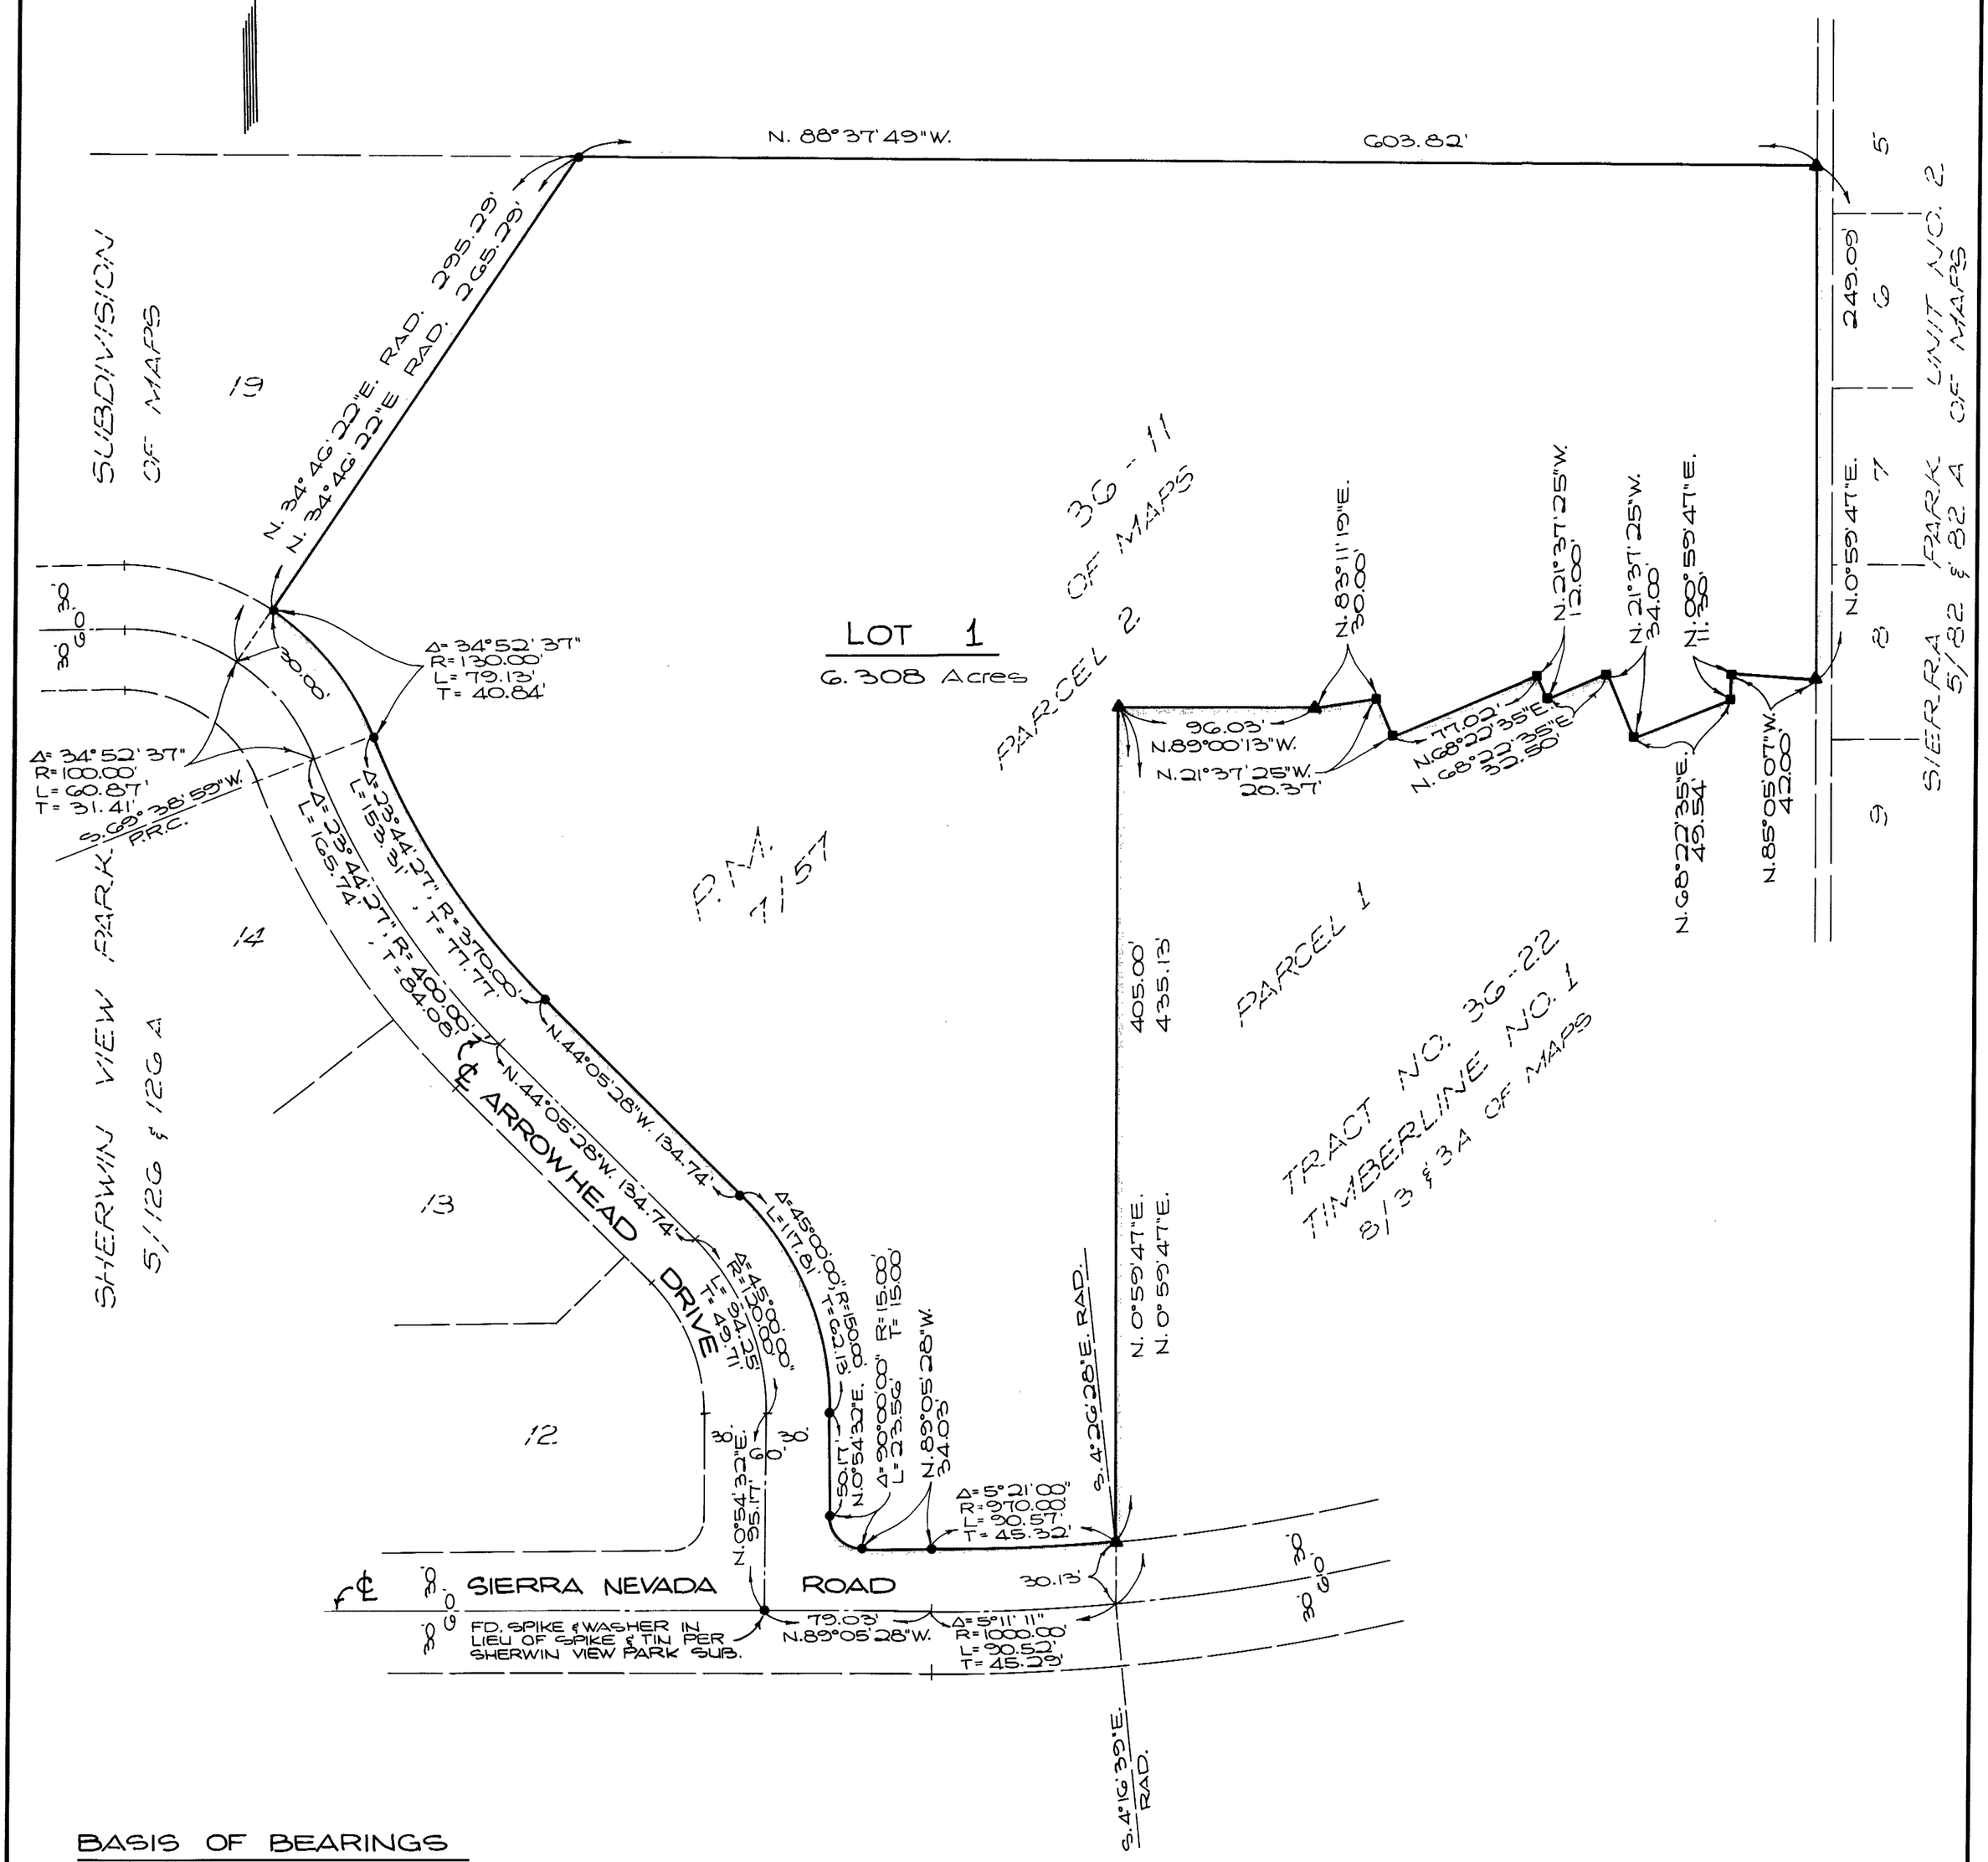

BASIS OF BEARINGS

BEARINGS SHOWN HEREON ARE BASED ON THE N'LY BOUNDARY OF SHERWIN VIEW PARK SUB. BEING N. 88° 37' 49" W. PER MAP RECORDED IN BOOK 5, PAGES 126 AND 126 A OF MAPS, RECORDS OF MONO COUNTY, CALIFORNIA.

MONUMENT NOTES

--- ● --- INDICATES FOUND 2" IRON PIPE TAGGED "L.S. 3246" PER SHERWIN VIEW PARK SUBDIVISION PER MAP RECORDED IN BOOK 5, PAGES 126 AND 126 A, OF MAPS, RECORDS OF MONO COUNTY, CALIFORNIA, EXCEPT AS NOTED.

--- ▲ --- INDICATES FOUND 2" IRON PIPE TAGGED "L.S. 3246" PER P.M. 36-11

--- ■ --- INDICATES FOUND 2"×2" TAGGED "L.S. 3246" PER TRACT NO. 36-22, TIMBERLINE NO. 1, PER MAP RECORDED IN BOOK 8, PAGES 3 AND 3 A OF MAPS, RECORDS OF MONO COUNTY, CALIFORNIA.

Vol. 9 Page 1-A

J.N. 77-340