Sub. Tract Map Vol 9 Page 9-A

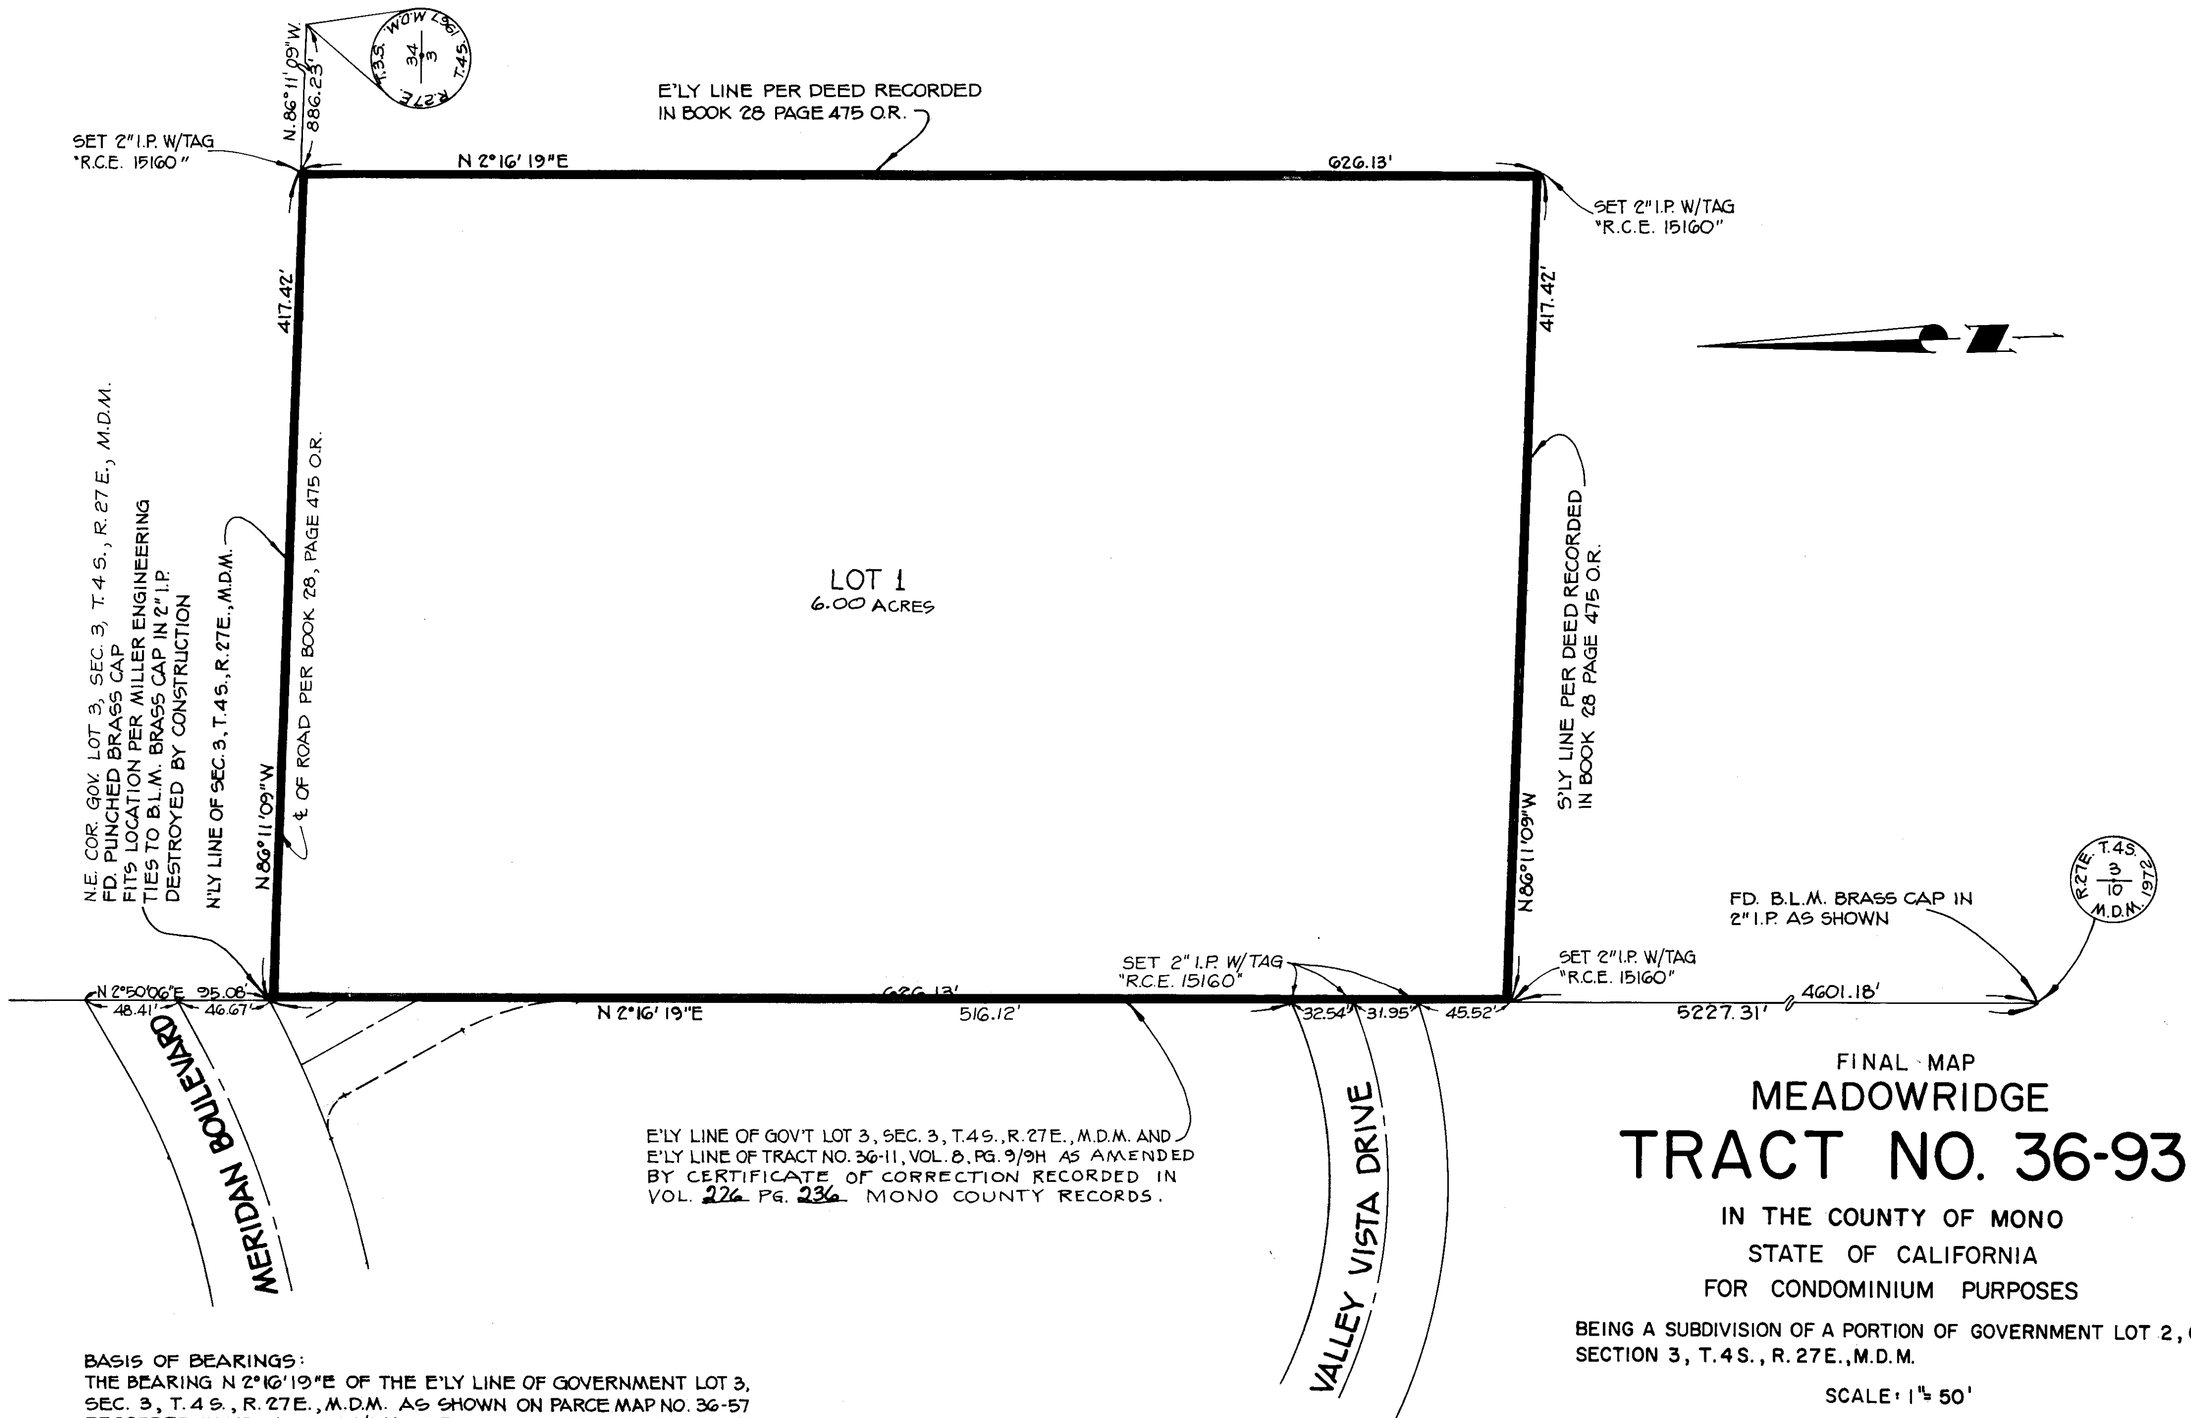

FINAL MAP

MEADOWRIDGE

TRACT NO. 36-93

IN THE COUNTY OF MONO

STATE OF CALIFORNIA

FOR CONDOMINIUM PURPOSES

BEING A SUBDIVISION OF A PORTION OF GOVERNMENT LOT 2, OF SECTION 3, T.4S., R.27E., M.D.M.

SCALE: 1" = 50'

BASIS OF BEARINGS:
THE BEARING N 2°16'19"E OF THE E'LY LINE OF GOVERNMENT LOT 3, SEC. 3, T.4S., R.27E., M.D.M. AS SHOWN ON PARCE MAP NO. 36-57 RECORDED IN VOL. 1, PG. 94/94A OF P.M.'S, RECORDS OF MONO COUNTY WAS TAKEN AS THE BASIS OF BEARINGS SHOWN ON THIS MAP.

SHEET 2 OF 2 SHEETS

554-12