Vol 9 Page 16-A
Final Tract Map

E.W.T.

SCALE: 1"=100'

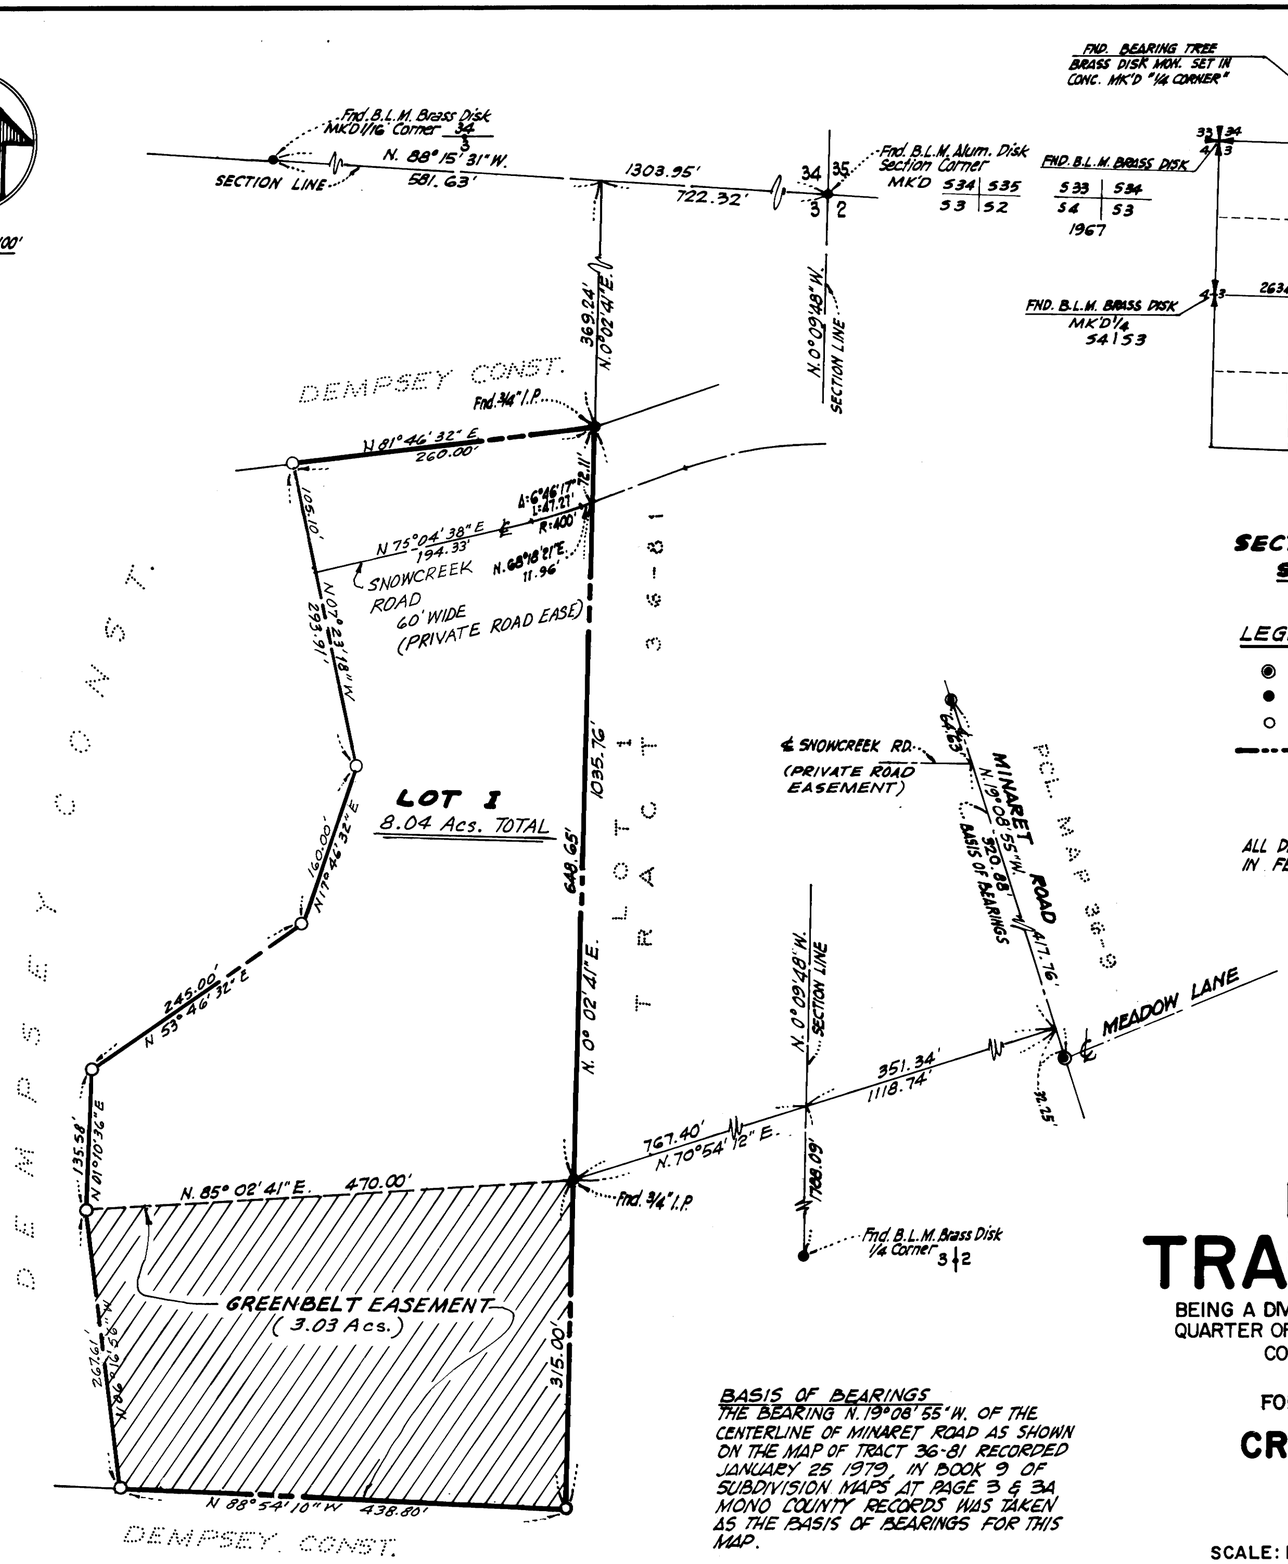

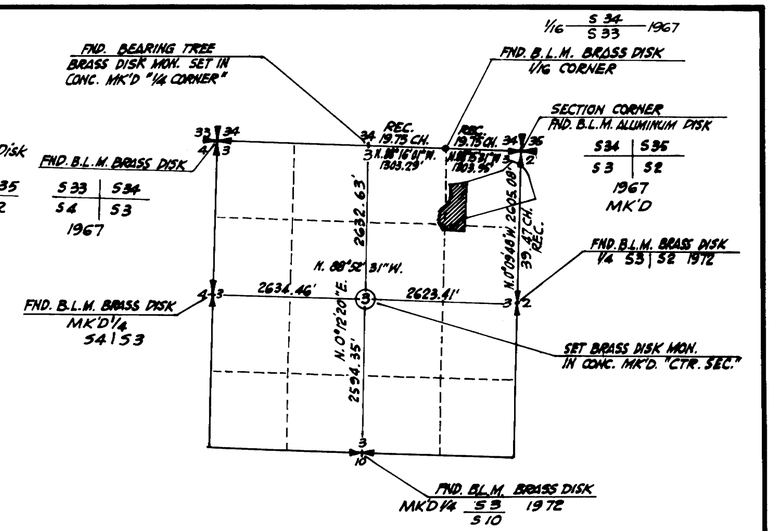

SECTION 3 T.4S. R.27E. M.D.B.&M.
SECTION DETAIL
N.T.S.

LEGEND AND NOTES

- ◉ CENTERLINE MONUMENT FOUND 2" PIPE IN WELL
- ● BRASS DISK FOUND OR AS NOTED
- ○ 3/4" IRON PIPE TO BE SET
- ——— COLORED BORDERLINE

ALL DISTANCES AND DIMENSIONS ARE SHOWN IN FEET AND DECIMALS THEREOF.

BASIS OF BEARINGS
THE BEARING N. 19°08' 55" W. OF THE CENTERLINE OF MINARET ROAD AS SHOWN ON THE MAP OF TRACT 36-81 RECORDED JANUARY 25 1979, IN BOOK 9 OF SUBDIVISION MAPS AT PAGE 3 & 3A MONO COUNTY RECORDS WAS TAKEN AS THE BASIS OF BEARINGS FOR THIS MAP.

FINAL MAP
TRACT No. 36-82A

BEING A DIVISION OF A PORTION OF THE NORTHEAST QUARTER OF SECTION 3, T.4S., R.27E., M.D.B.&M. IN THE COUNTY OF MONO, CALIFORNIA

FOR CONDOMINIUM PURPOSES

CREEGAN & D'ANGELO
CONSULTING ENGINEERS
SAN JOSE, CALIFORNIA

SCALE: 1"= 100' AUGUST, 1979

178063-59

SHEET 2 OF 2 SHEETS