SCALE: 1"=40'

FINAL MAP
TRACT № 36-113

IN THE COUNTY OF MONO, STATE OF CALIFORNIA, BEING A RESUBDIVISION OF LOTS 1 AND 2 OF SIERRA VISTA ESTATES NO. 1 RECORDED IN BOOK 2, PAGE 39 OF TRACT MAPS, RECORDS OF SAID COUNTY, BEING SITUATED IN SECTION 34, T.3 S., R.27 E., M.D.M.

CONDOMINIUM PURPOSES

BASIS OF BEARINGS:

The record bearing of N.10°05'00"E of the easterly line of Sierra Vista Estates №1 recorded in Book 2, Pages 39, 39A, and 39B of Tract Maps, records of Mono County, was used as the basis of bearings shown on this map.

MONUMENTATION:

- ○ Indicates set 2" I.P. tagged L.S. 3462, unless noted otherwise.
- • Indicates a found point as noted.

NOTE:

R. = Record
M. = Measured

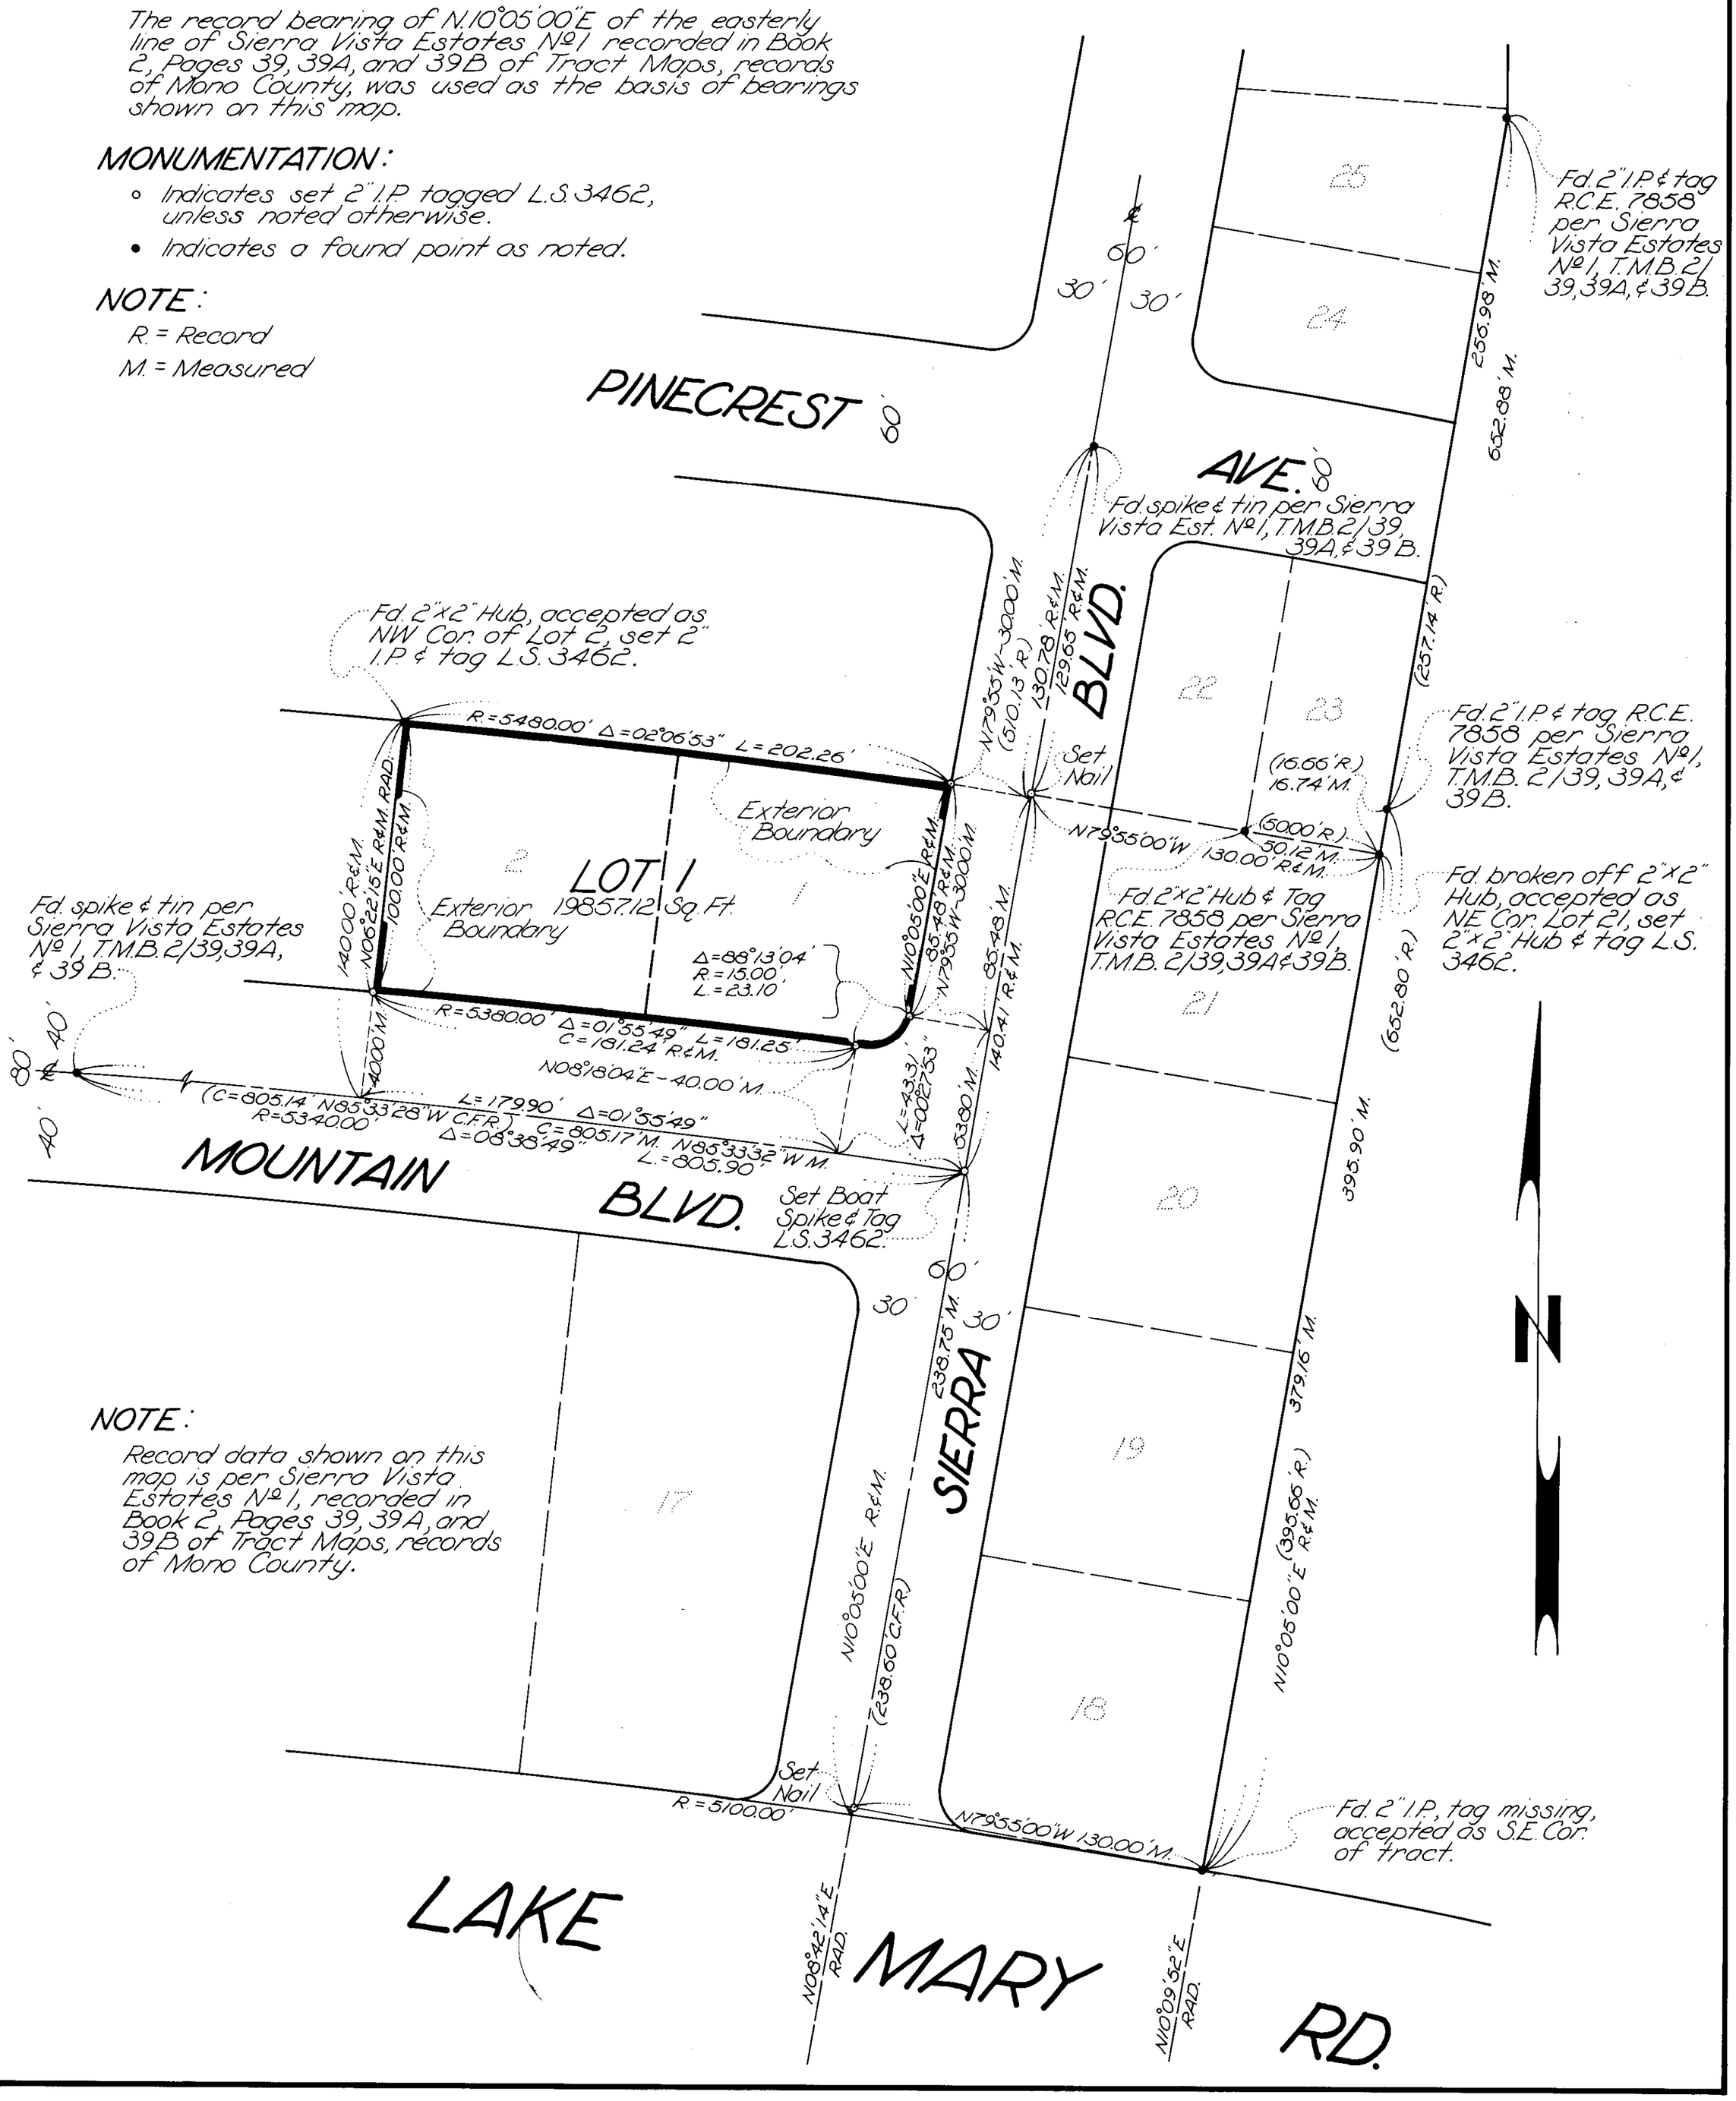

NOTE:

Record data shown on this map is per Sierra Vista Estates №1, recorded in Book 2, Pages 39, 39A, and 39B of Tract Maps, records of Mono County.

Vol. 9 Tract Map Page 28B

80-79
Ziebarth