Vol. 9 Tract Map Page 29A

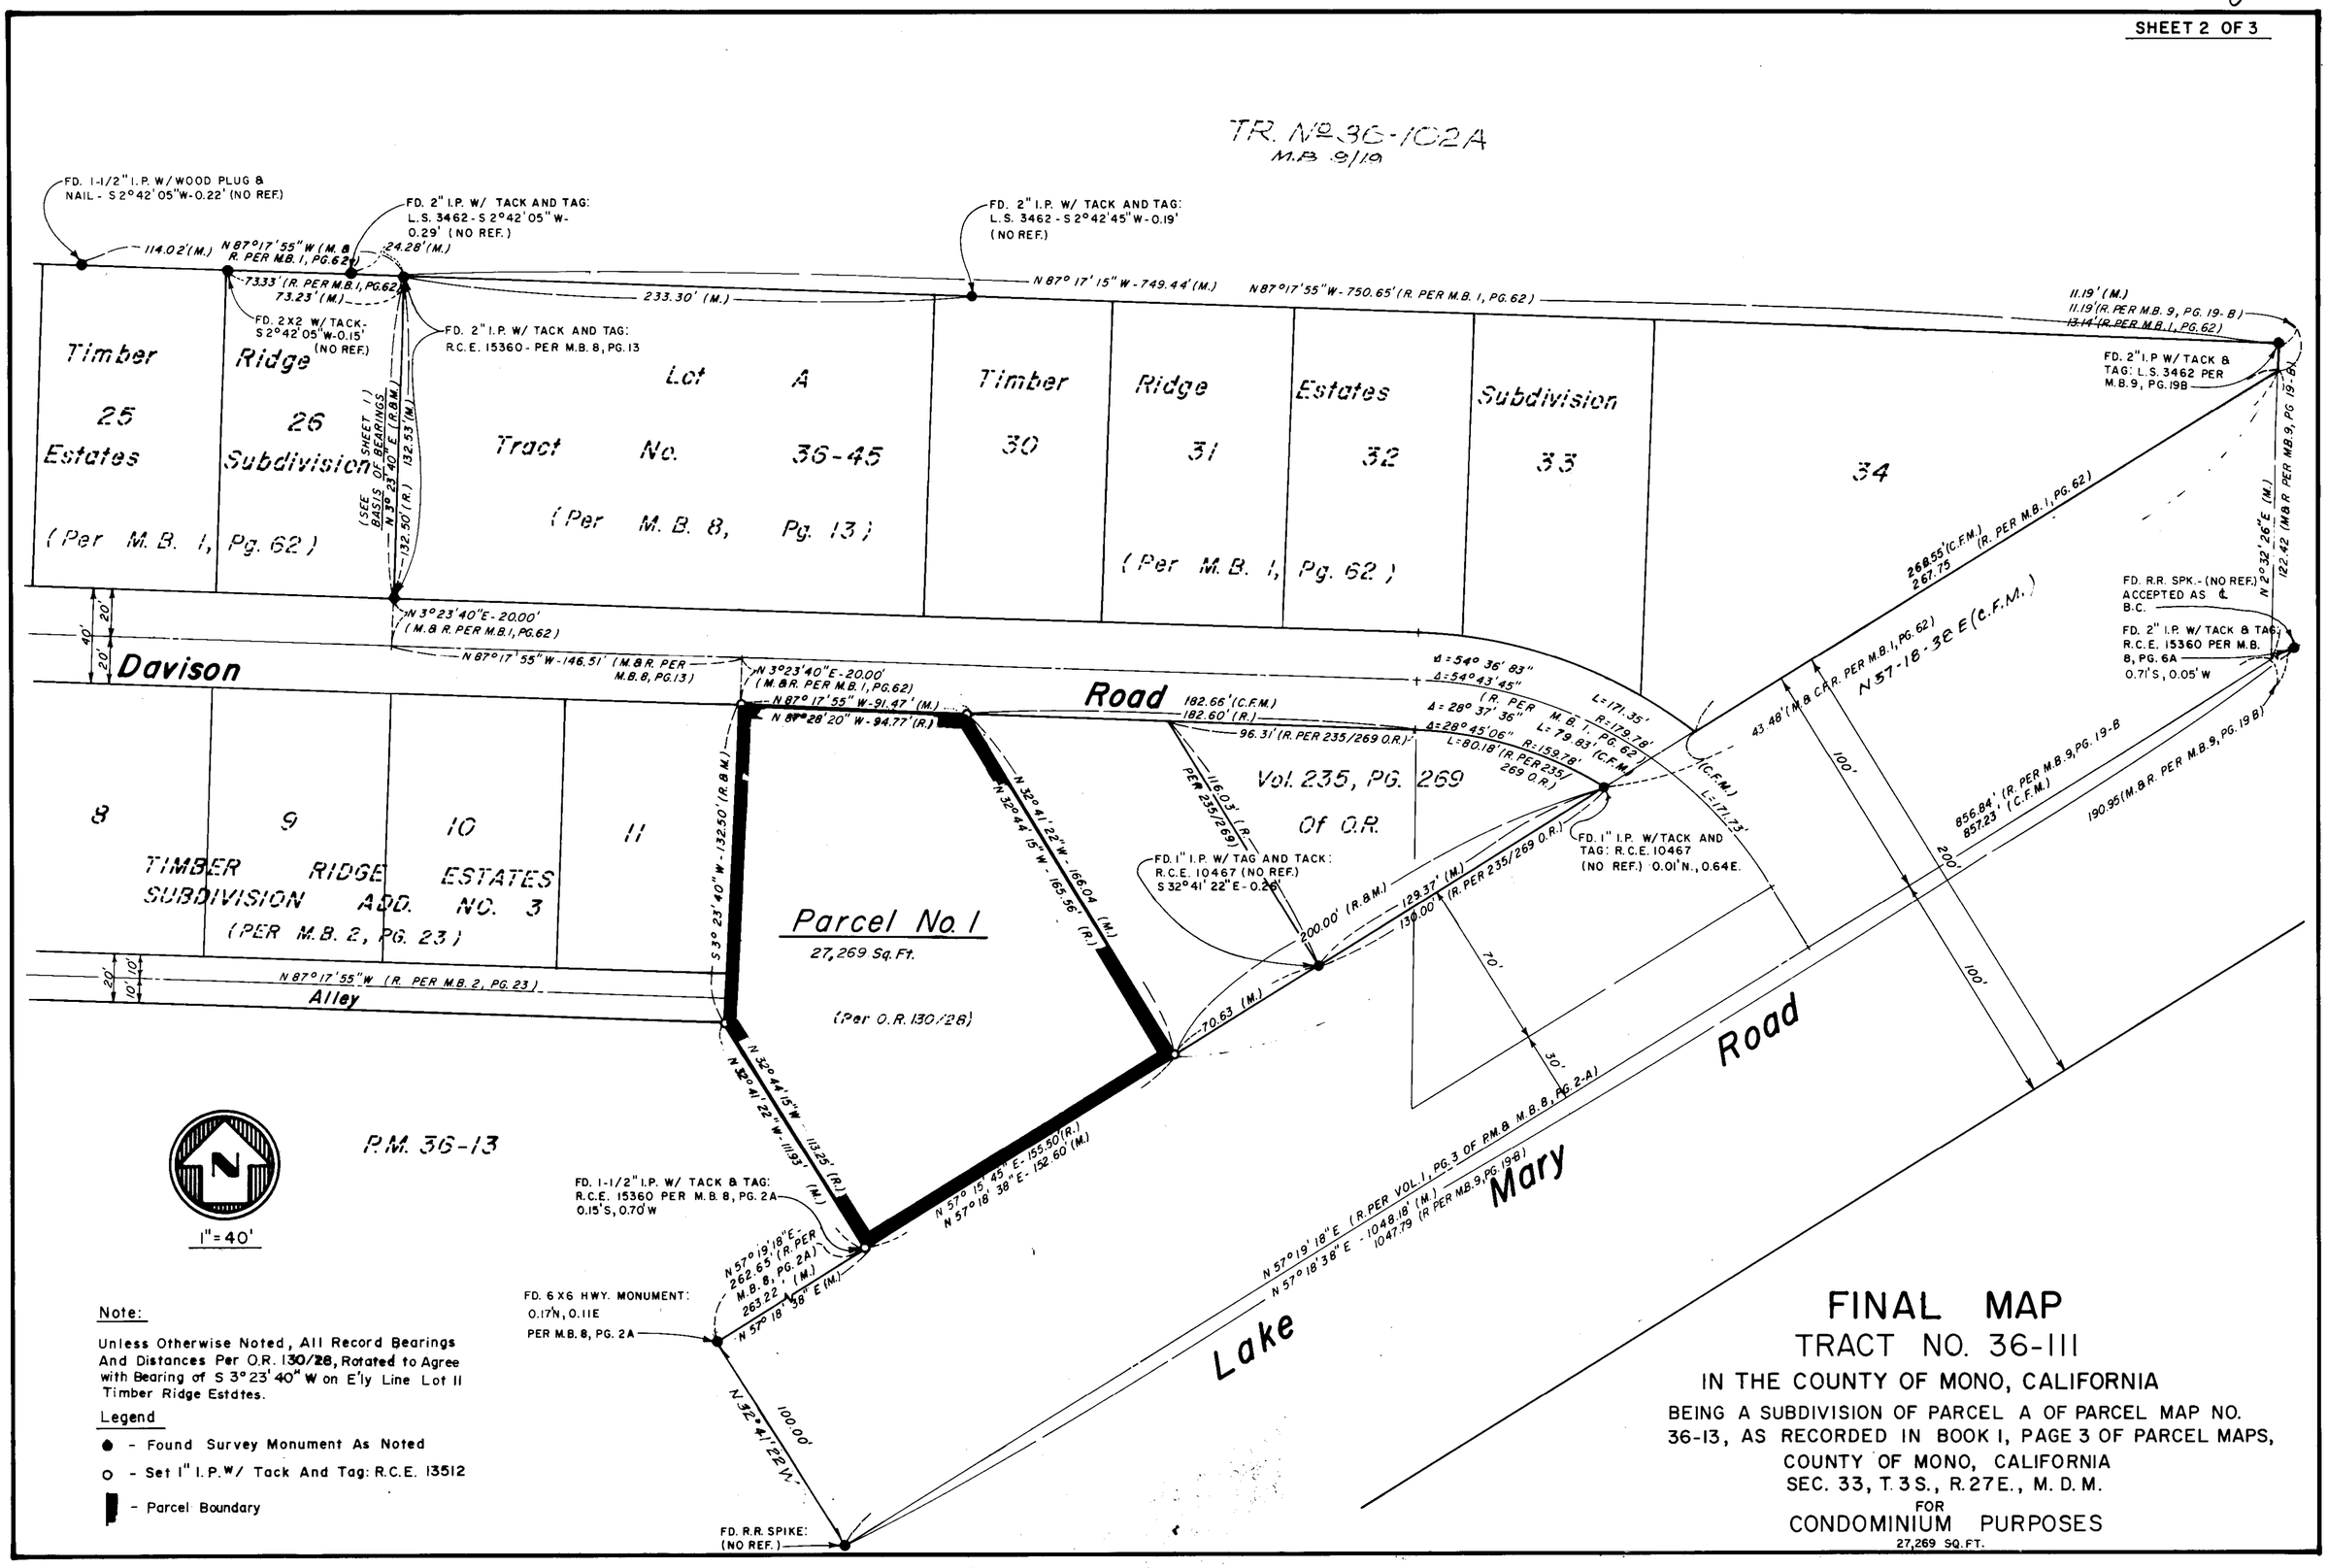

Note:

Unless Otherwise Noted, All Record Bearings And Distances Per O.R. 130/28, Rotated to Agree with Bearing of S 3°23'40" W on E'ly Line Lot 11 Timber Ridge Estates.

Legend

- ● - Found Survey Monument As Noted
- ○ - Set 1" I.P.W/ Tack And Tag: R.C.E. 13512
- ▮ - Parcel Boundary

FINAL MAP

TRACT NO. 36-111

IN THE COUNTY OF MONO, CALIFORNIA

BEING A SUBDIVISION OF PARCEL A OF PARCEL MAP NO. 36-13, AS RECORDED IN BOOK 1, PAGE 3 OF PARCEL MAPS, COUNTY OF MONO, CALIFORNIA

SEC. 33, T. 3 S., R. 27 E., M. D. M.

FOR

CONDOMINIUM PURPOSES

27,269 SQ.FT.