SCALE: 1"=50'

SHEET 3 OF 3

FINAL MAP
TRACT Nº 36-117

IN THE COUNTY OF MONO, STATE OF CALIFORNIA, BEING A SUBDIVISION OF PARCEL 2 OF PARCEL MAP Nº 36-83 RECORDED IN BOOK 2, PAGES 19 AND 19A OF PARCEL MAPS, RECORDS OF SAID COUNTY AND SITUATED IN SEC. 35, T.3S., R.27E., M.D.M.

BASIS OF BEARINGS:

The record bearing of N87°59'31"W of the south line of Parcel 1 of Parcel Map No. 36-83, recorded in Parcel Map Book 2, Pages 19 and 19A was used as the basis of bearings shown on this map.

NOTE:

Record data shown on this map is per Parcel Map Nº 36-83, recorded in Book 2, Pages 19 and 19A of Parcel Maps, records of Mono County.

MONUMENTATION:

- ○ Indicates set 2" I.P. tagged L.S. 3462.
- • Indicates a found point as noted.

NOTE:

r. = record
m. = measured

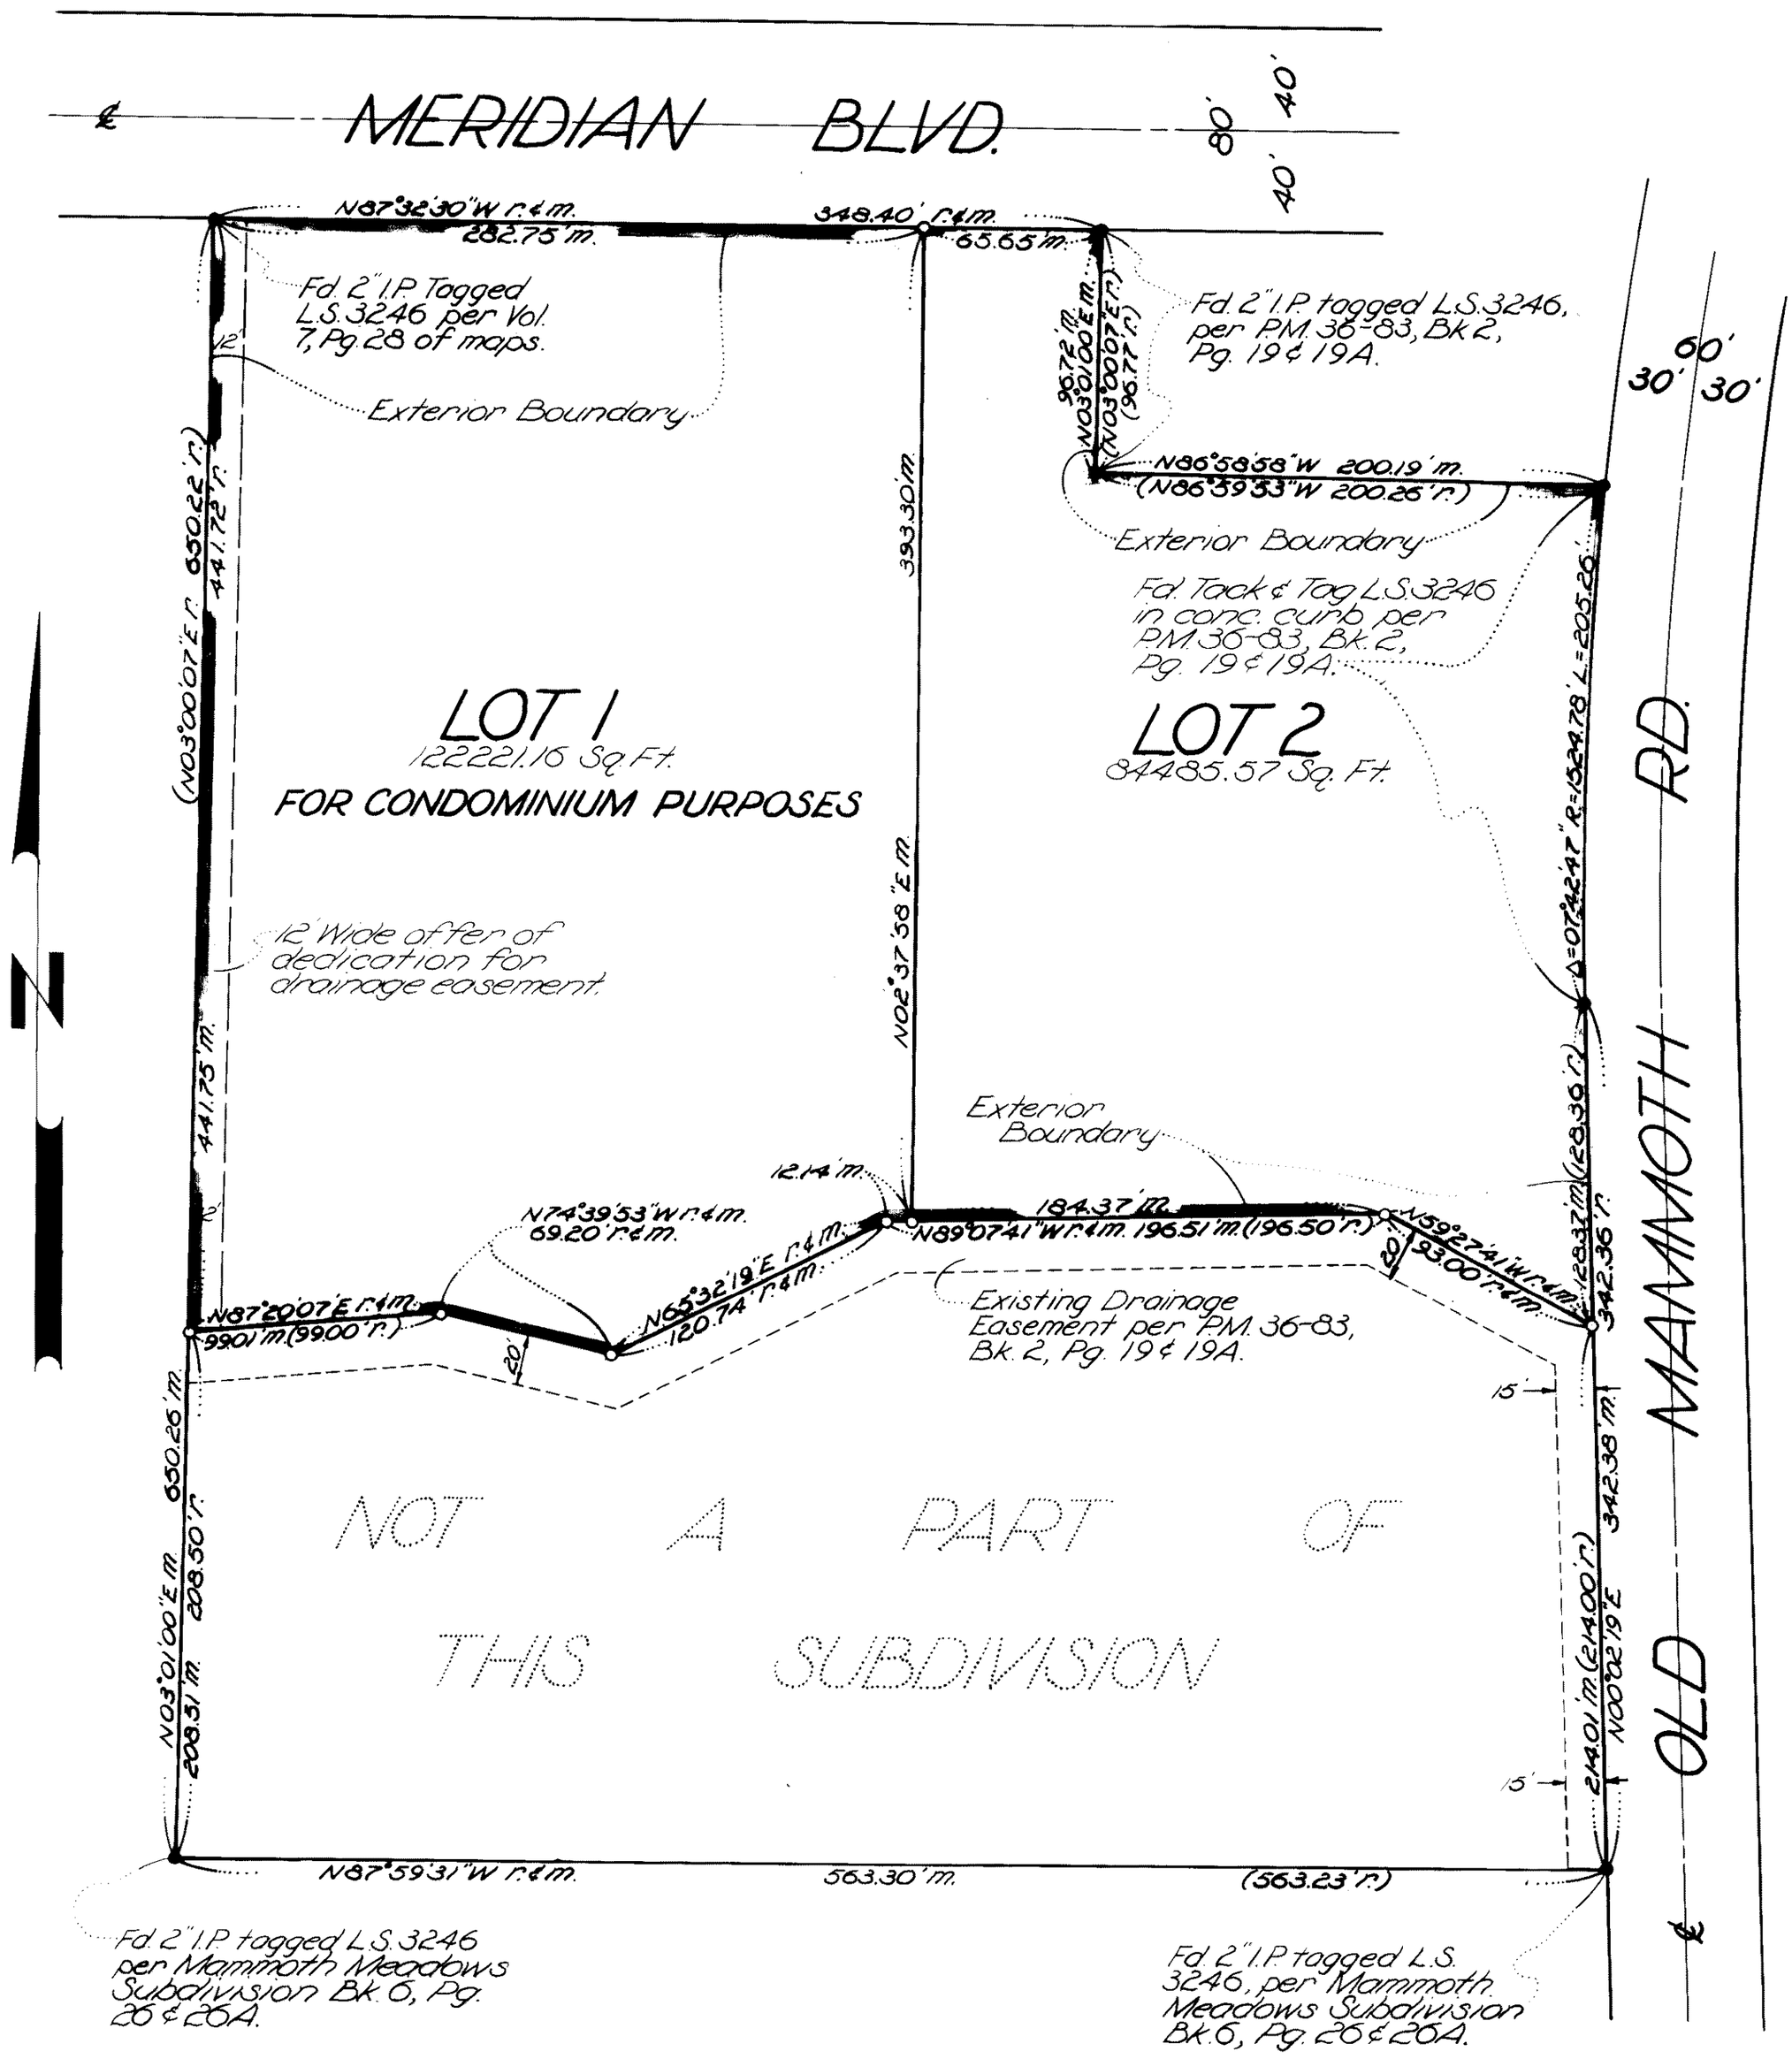

Tract Map Vol 9 Page 31-15

79-312
Affo