Tract Map Vol 9 Page 41-A

MONUMENTATION:
● INDICATES A FOUND POINT AS NOTED

NOTE:
R.= RECORD PER MB 9/19 UNLESS OTHERWISE NOTED
M.= MEASURED

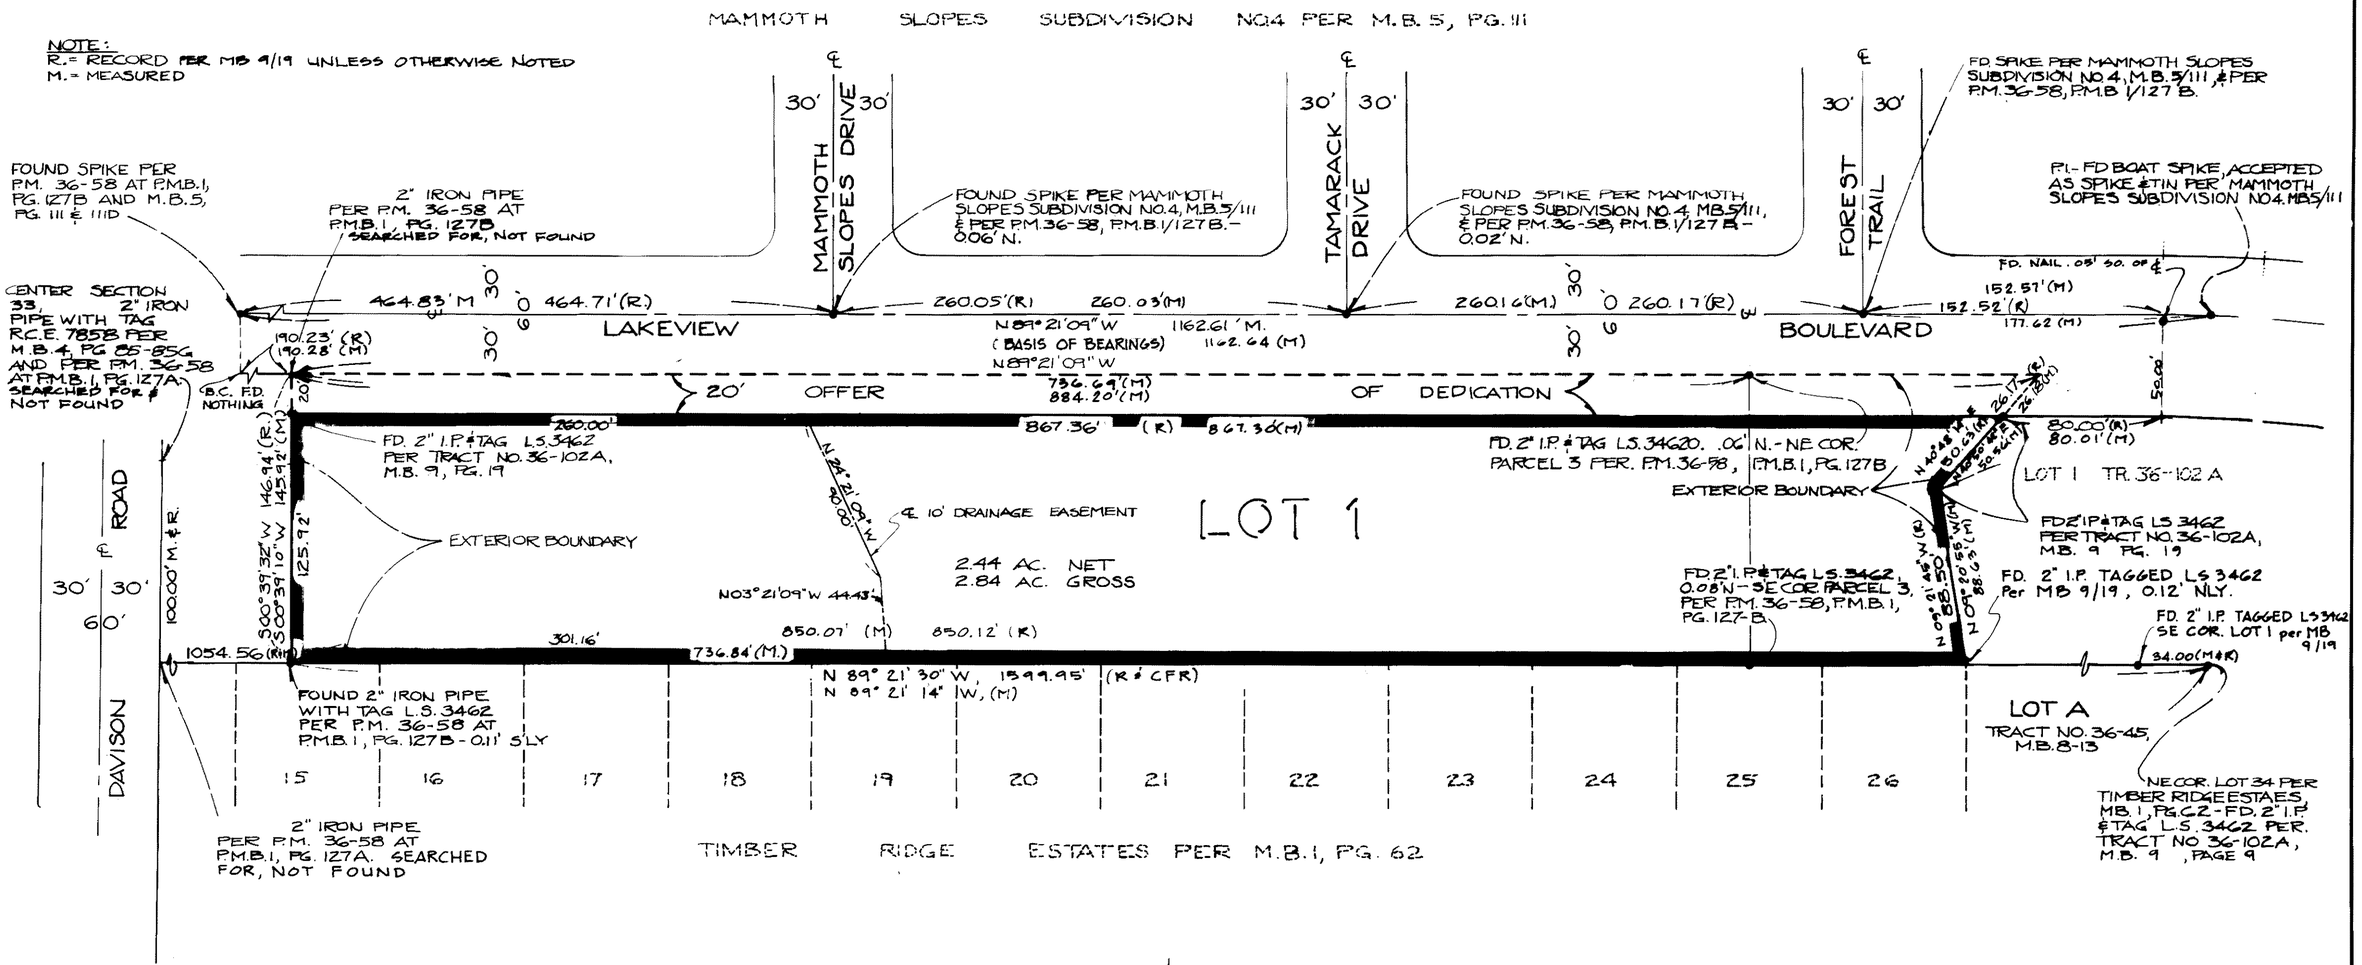

BASIS OF BEARING:
THE BEARING OF N 89° 21' 09" W ALONG THE CENTERLINE OF LAKEVIEW BOULEVARD AS SHOWN ON THE MAP OF TRACT NO. 36-102A, RECORDED IN MAP BOOK 9, PAGES 19-19D, WAS USED AS THE BASIS OF BEARING SHOWN ON THIS MAP.

SCALE: 1" = 50'

MOUNTAINBACK CONDOMINIUMS

FINAL MAP NO. 36-102C

IN THE COUNTY OF MONO, CALIFORNIA

BEING A SUBDIVISION OF PARCEL 3 OF PARCEL MAP NO. 36-58 AND A PORTION OF THE E 1/2 OF SECTION 33, T. 3S., R. 27E., M.D.M., IN THE COUNTY OF MONO, STATE OF CALIFORNIA