Final Tract Map Vol 9 Page 47-B

FINAL MAP
TRACT NO. 36-108
HOLIDAY RIDGE

MONO COUNTY, CALIFORNIA

BEING A SUBDIVISION OF THE SOUTH HALF OF THE SOUTHEAST QUARTER OF THE SOUTHWEST QUARTER OF THE SOUTHEAST QUARTER OF SECTION 27, TOWNSHIP 3 SOUTH, RANGE 27 EAST, MOUNT DIABLO MERIDIAN.

LEGEND

C Calculated bearing or distance from measured information

M Measured bearing or distance

R Record bearing or distance

● Indicates Found 2" Iron Pipe, Tagged R.C.E. 15-360 per Mammoth Knolls M.B.6, Page 84/84D and Holiday Pines Tract 36-23 M.B.8, Page 21, unless otherwise noted.

O Indicates Set 3/4" Iron Pipe R.C.E. 13,512 unless otherwise noted.
NOTE: Set 3/4" IP at all lot corner unless otherwise noted.

◑ Indicates set 2" IP below surface with 8" spike and tag at surface.
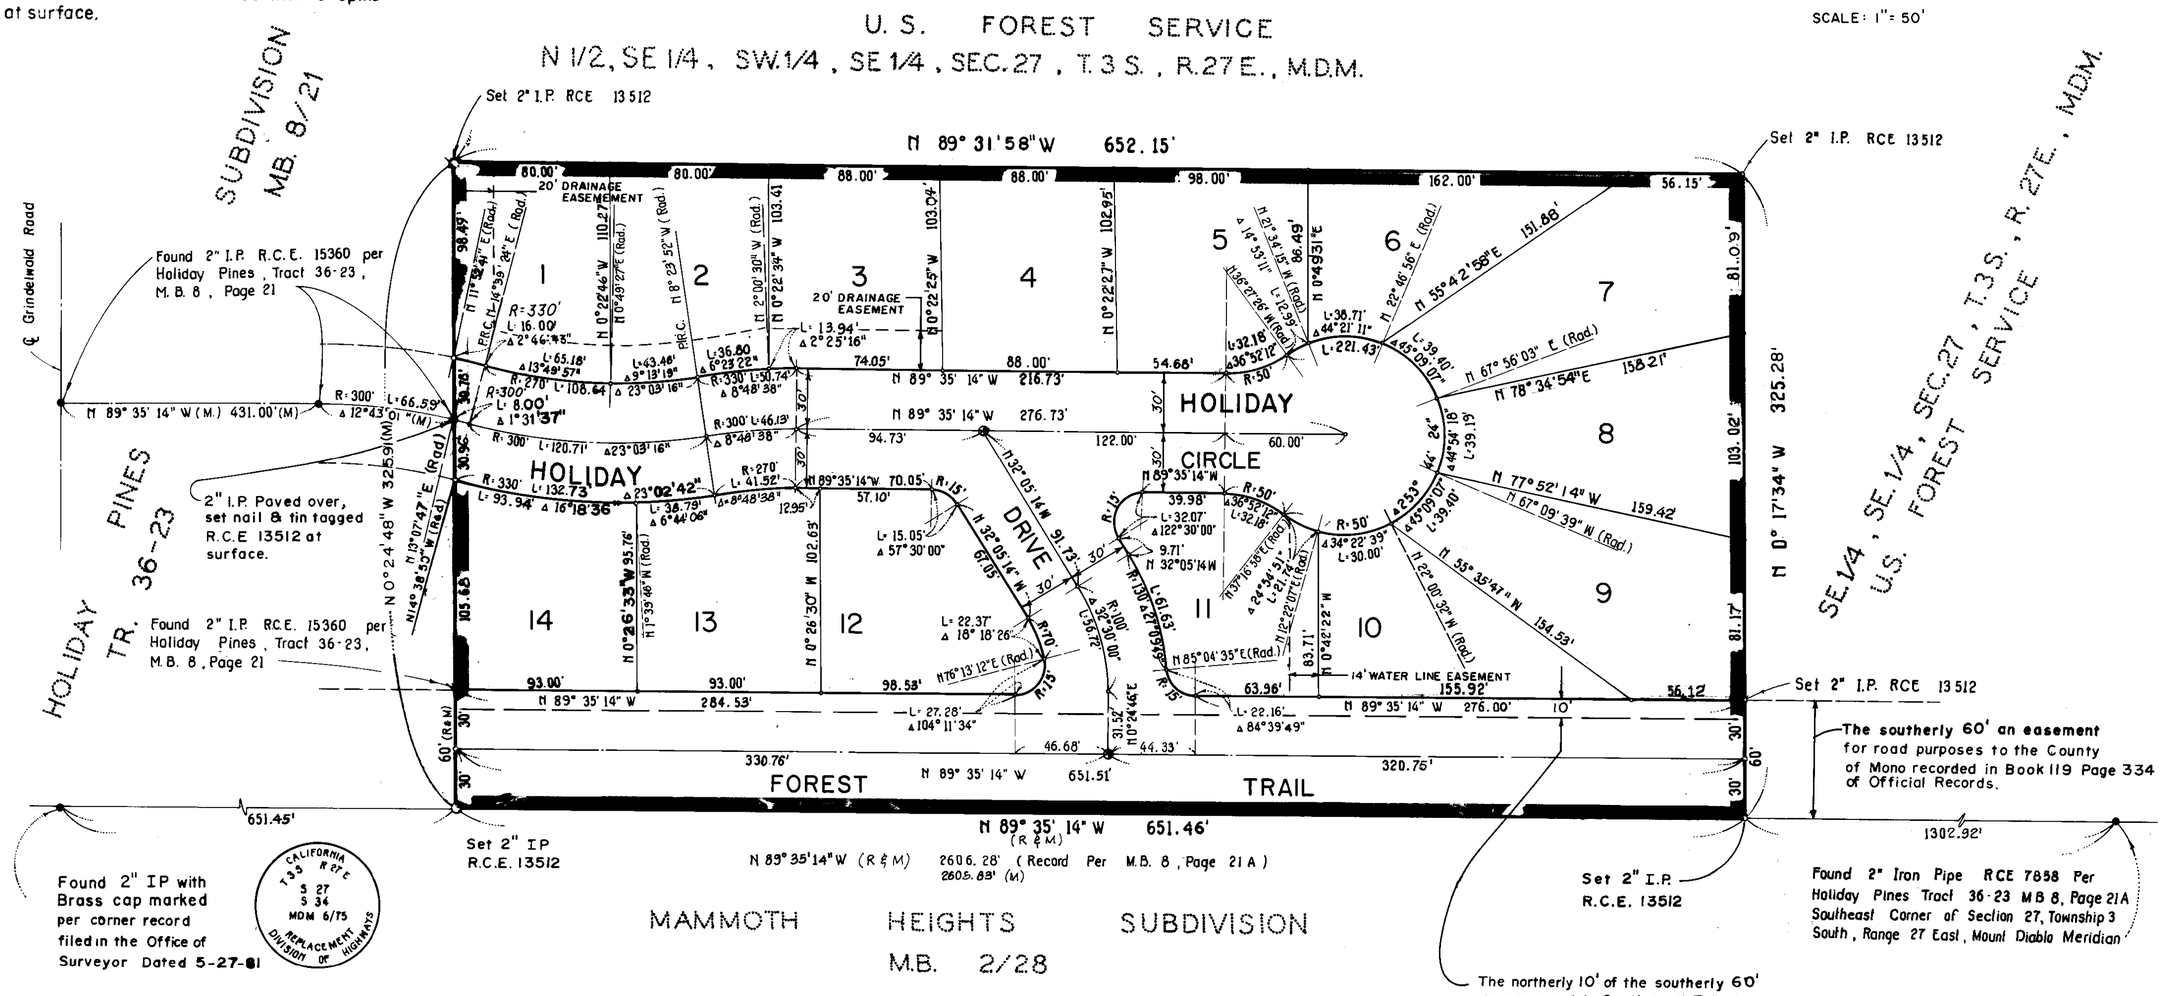
SCALE: 1" = 50'