T R' Map Vol. 9 Page 53-E

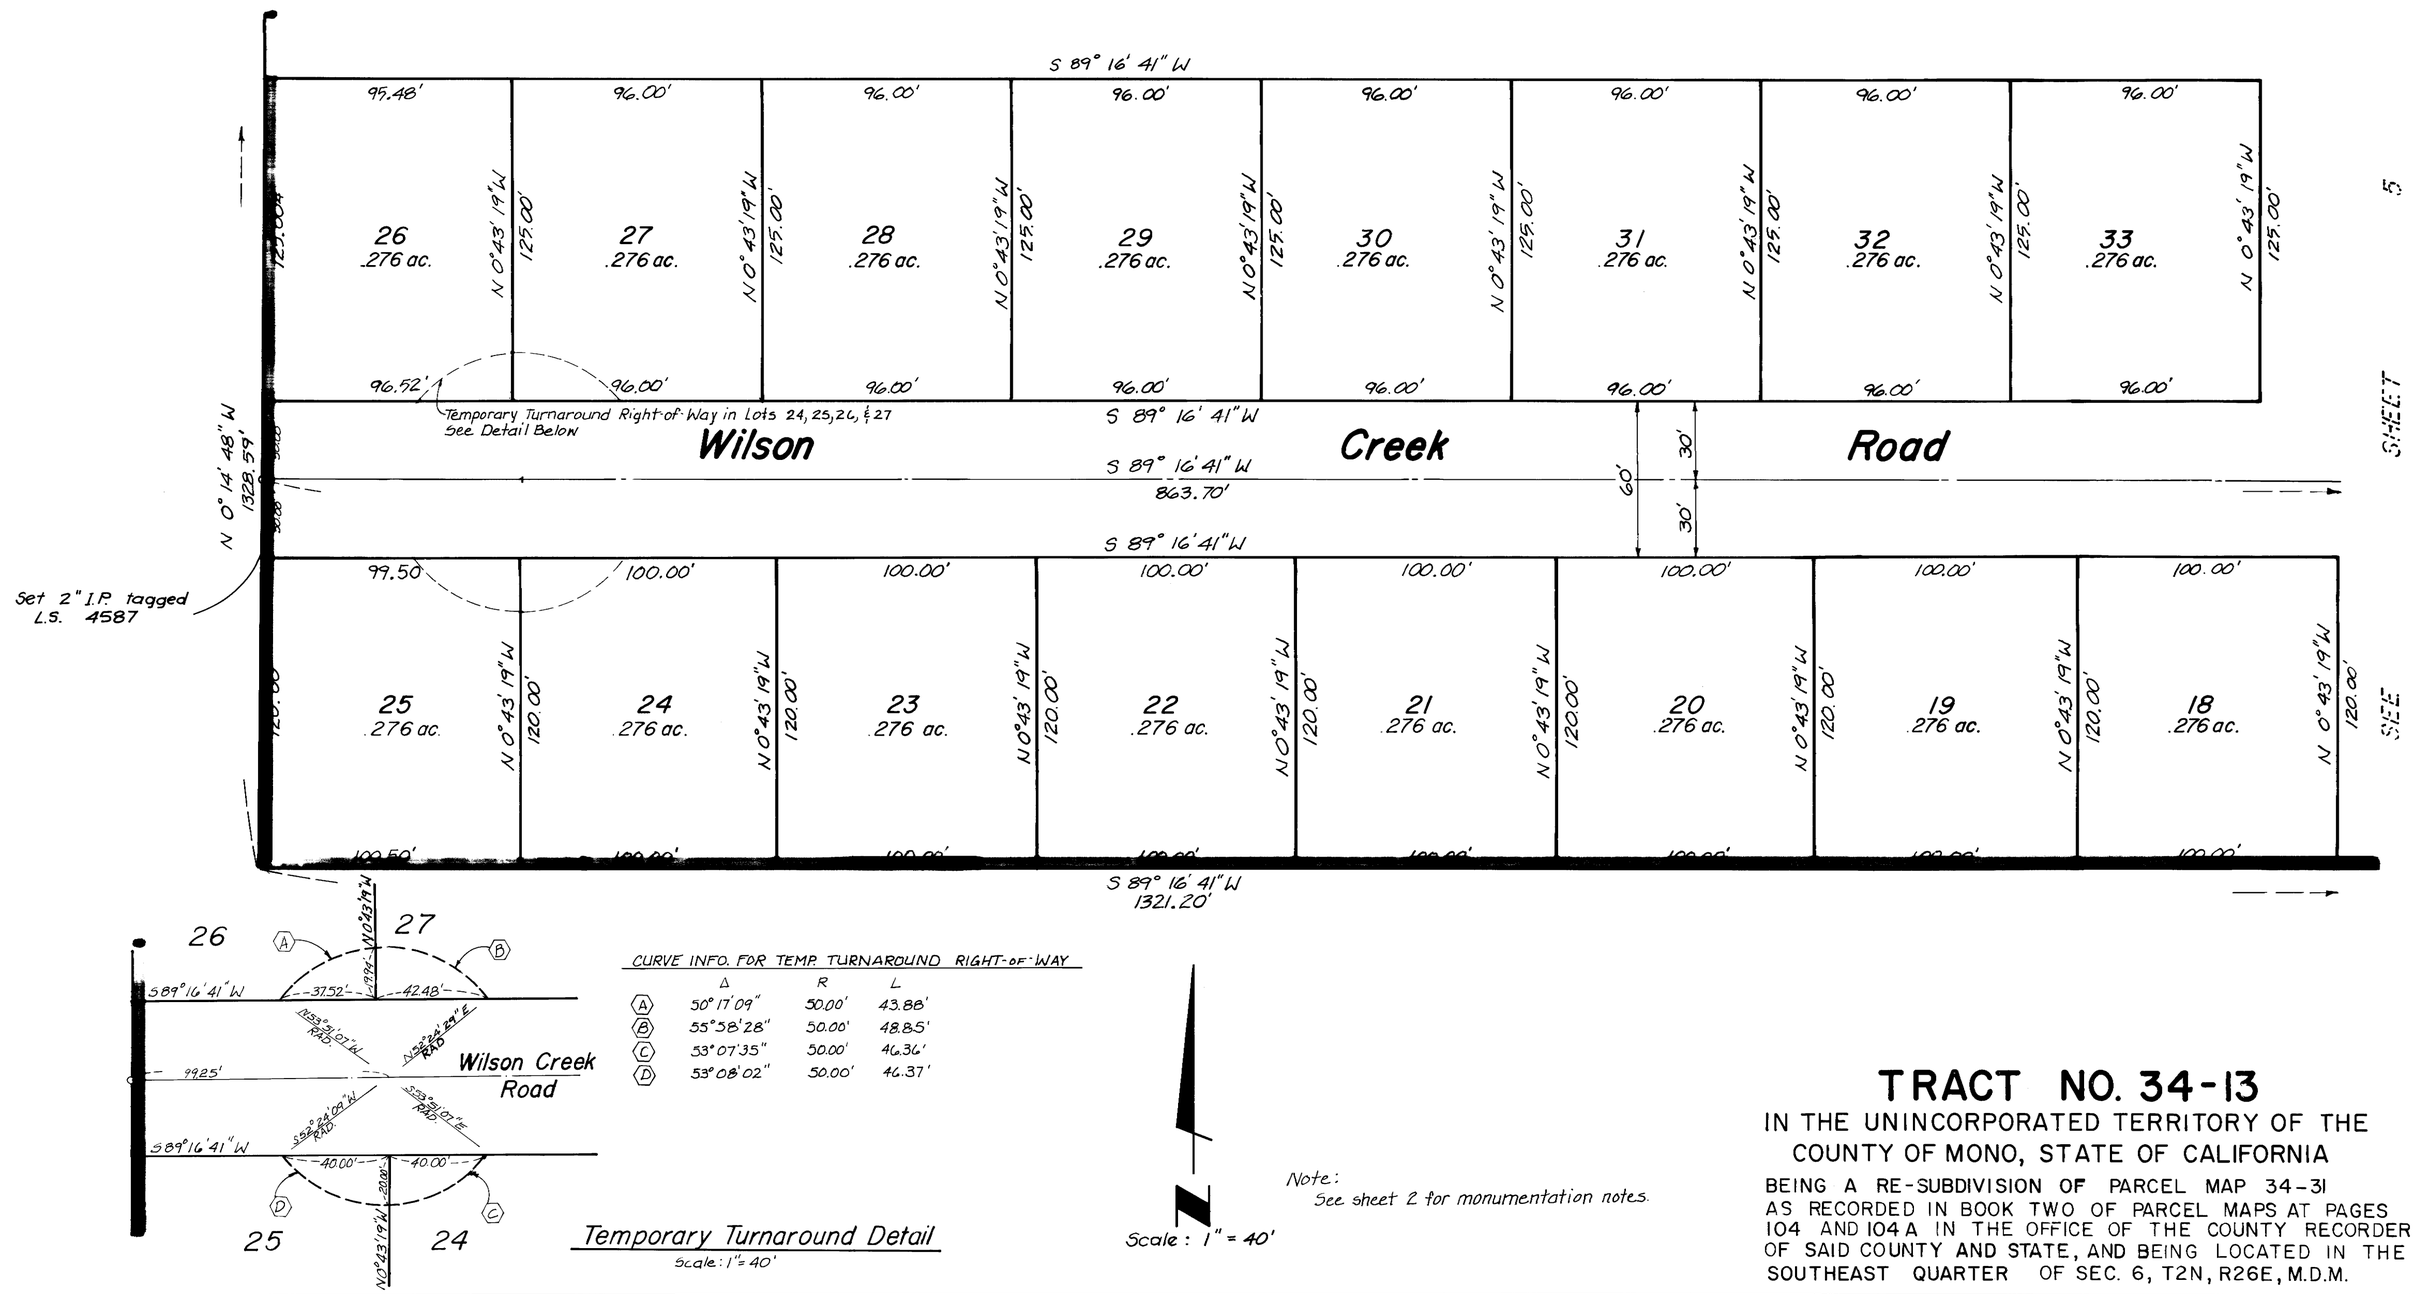

CURVE INFO. FOR TEMP. TURNAROUND RIGHT-OF-WAY

	Δ	R	L
A	50° 17' 09"	50.00'	43.88'
B	55° 58' 28"	50.00'	48.85'
C	53° 07' 35"	50.00'	46.36'
D	53° 08' 02"	50.00'	46.37'

Temporary Turnaround Detail

Scale: 1" = 40'

Scale: 1" = 40'

Note:
See sheet 2 for monumentation notes.

TRACT NO. 34-13

IN THE UNINCORPORATED TERRITORY OF THE COUNTY OF MONO, STATE OF CALIFORNIA

BEING A RE-SUBDIVISION OF PARCEL MAP 34-31 AS RECORDED IN BOOK TWO OF PARCEL MAPS AT PAGES 104 AND 104 A IN THE OFFICE OF THE COUNTY RECORDER OF SAID COUNTY AND STATE, AND BEING LOCATED IN THE SOUTHEAST QUARTER OF SEC. 6, T2N, R26E, M.D.M.