TRACT No. 36-141

IN THE COUNTY OF MONO, STATE OF CALIFORNIA, BEING A RESUBDIVISION OF LOT 3 OF SIERRA VALLEY TRACT No. 2, AS PER MAP RECORDED IN BOOK 1, PAGE 2 OF ASSESMENT MAPS, IN THE OFFICE OF THE COUNTY RECORDER OF SAID COUNTY AND ALSO BEING LOCATED IN THE SE 1/4 OF SECTION 34, T.3.S, R.27E., M.D.M.

FOR CONDOMINIUM PURPOSES

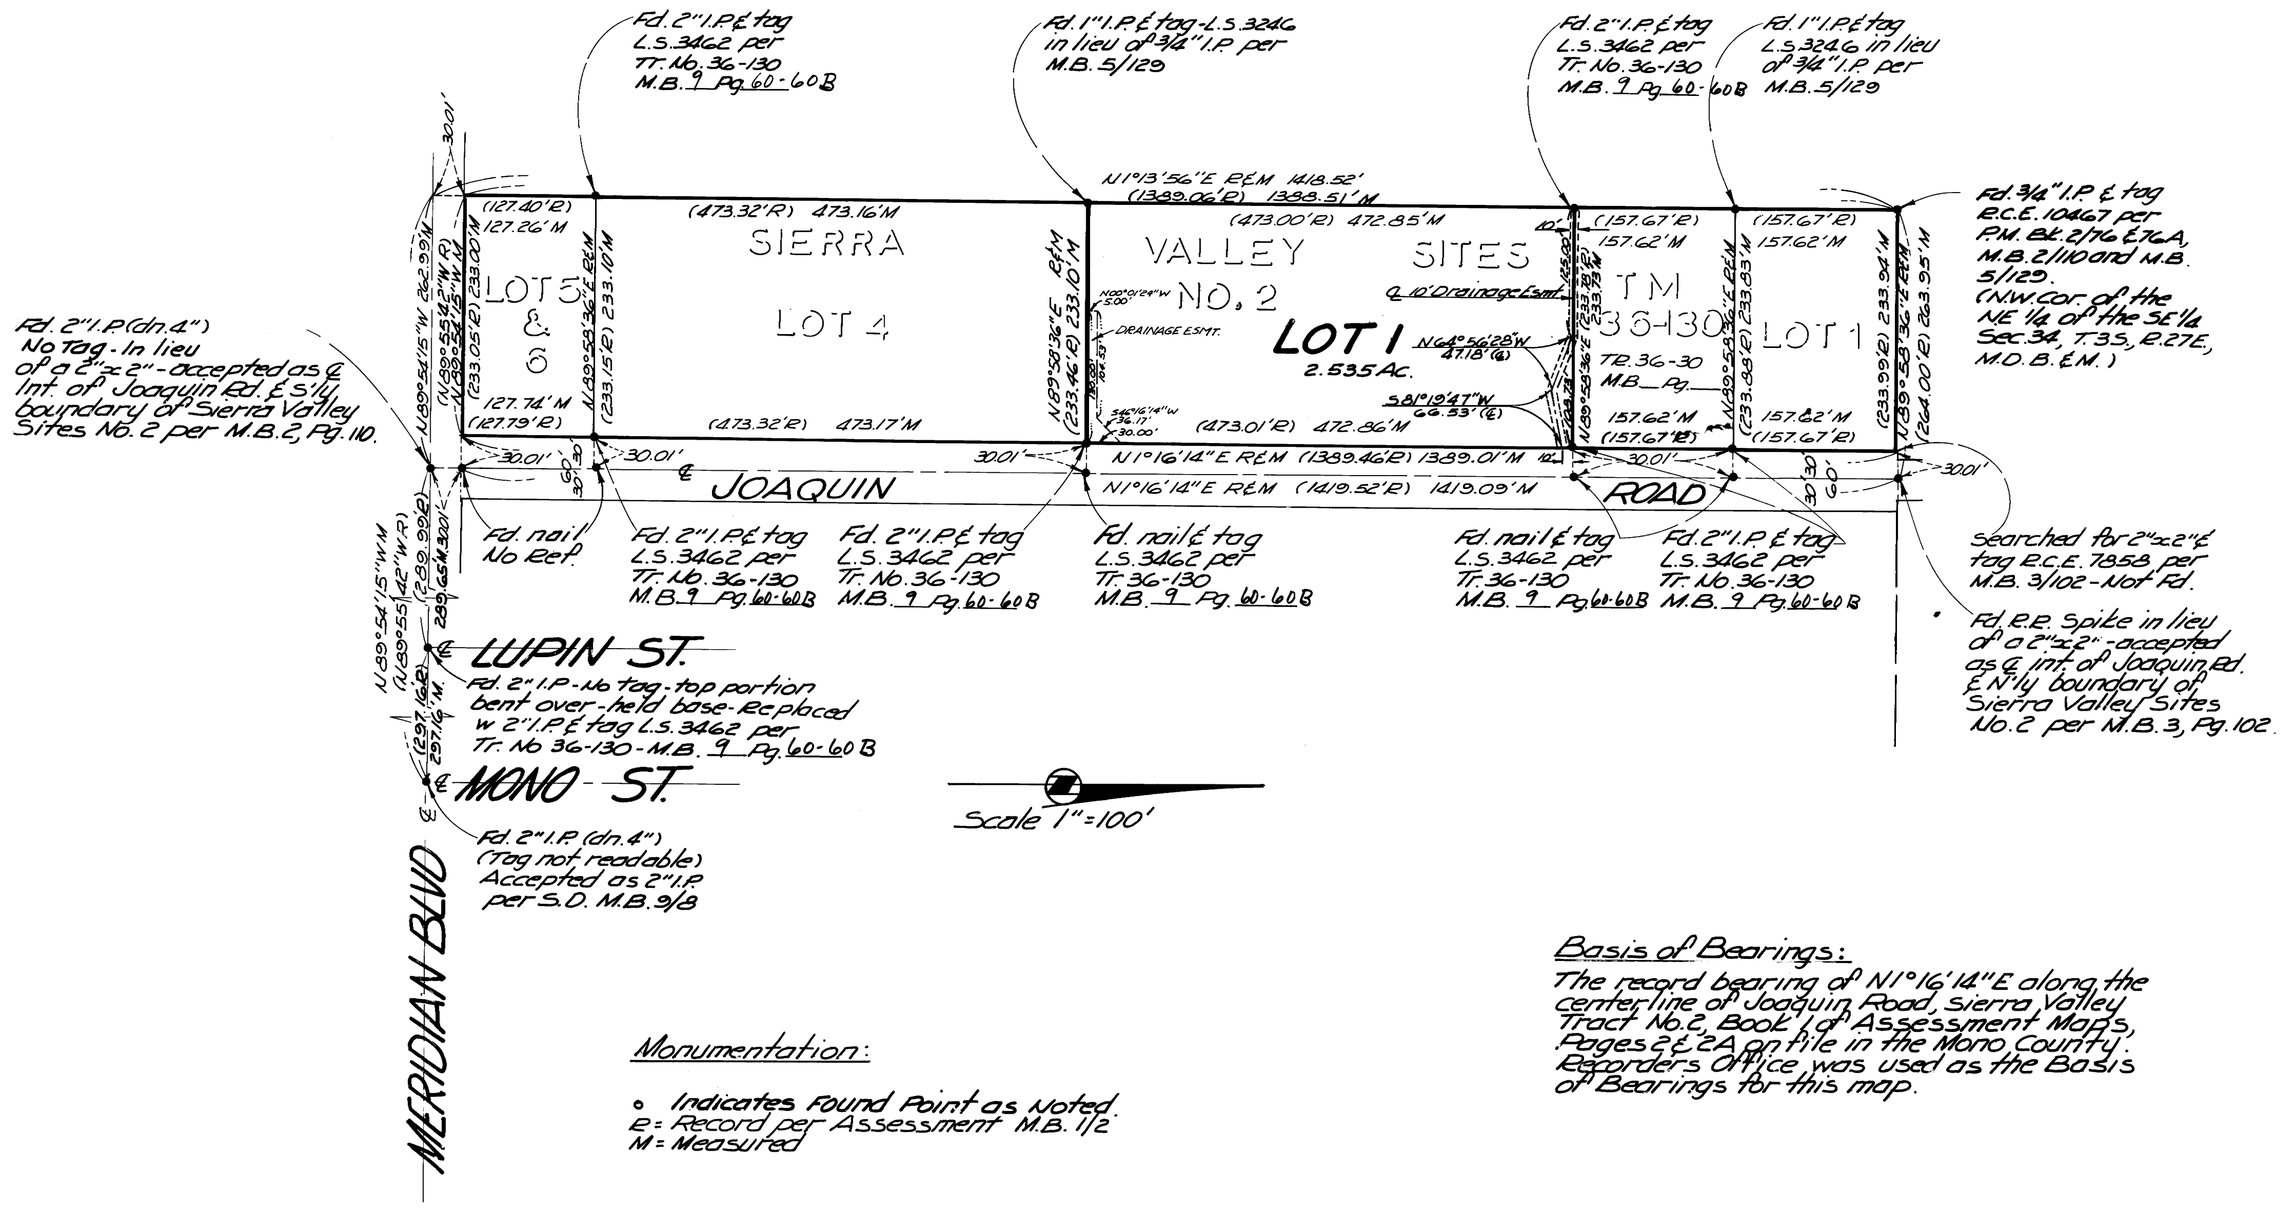

Basis of Bearings:

The record bearing of N1°16'14"E along the centerline of Joaquin Road, Sierra Valley Tract No. 2, Book 1 of Assessment Maps, Pages 2 & 2A on file in the Mono County Recorders Office, was used as the Basis of Bearings for this map.

Monumentation:

- ∘ Indicates Found Point as Noted.

R = Record per Assessment M.B. 1/2
M = Measured