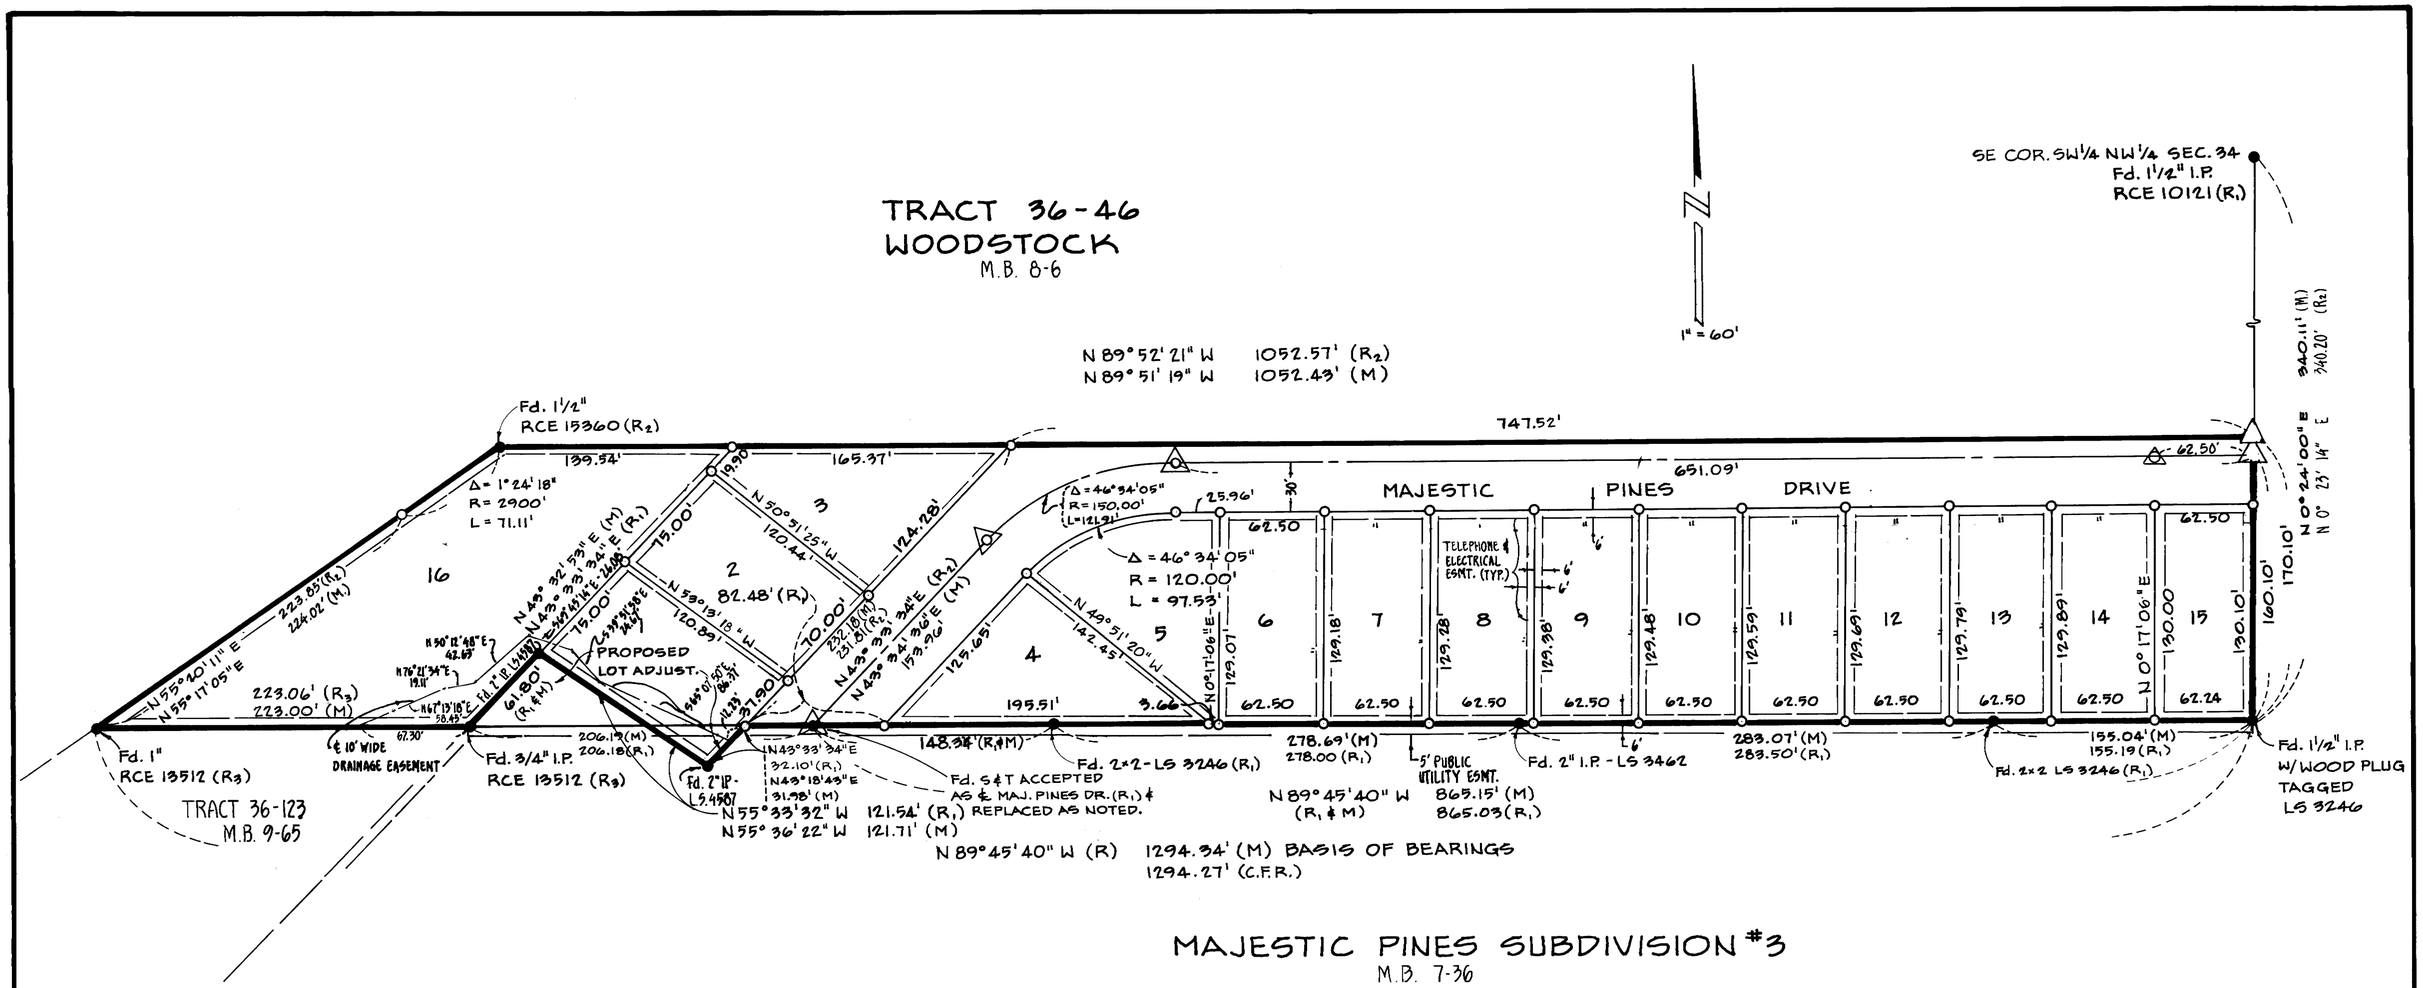

LEGEND

- ⊙ SET 2" I.P. TAGGED RCE 13512 IN MONUMENT WELL.
- △ SET 2" I.P. TAGGED RCE 13512.
- o SET 3/4" I.P. TAGGED RCE 13512
- R_1 BASED ON RECORD INFORMATION PER MAJESTIC PINES #3 MB 7-36.
- R_2 BASE ON RECORD INFORMATION PER WOODSTOCK MB 8-6.
- R_3 BASED ON RECORD INFORMATION PER TRACT NO. 36-123 MB 9-65.
- C.F.R. CALCULATED FROM RECORD INFORMATION COMPILED FROM MB 7-36, & 9-65

FINAL MAP

TRACT MAP NO. 36-159

MAJESTIC PINES SUBDIVISION NO. 4
BEING A SUBDIVISION OF S 1/2 N 1/2 N 1/2 NW 1/4 SW 1/4 SEC. 34 T. 3 S., R 27 E M.D.B. & M IN THE TOWN OF MAMMOTH LAKES, MONO COUNTY, CALIFORNIA.