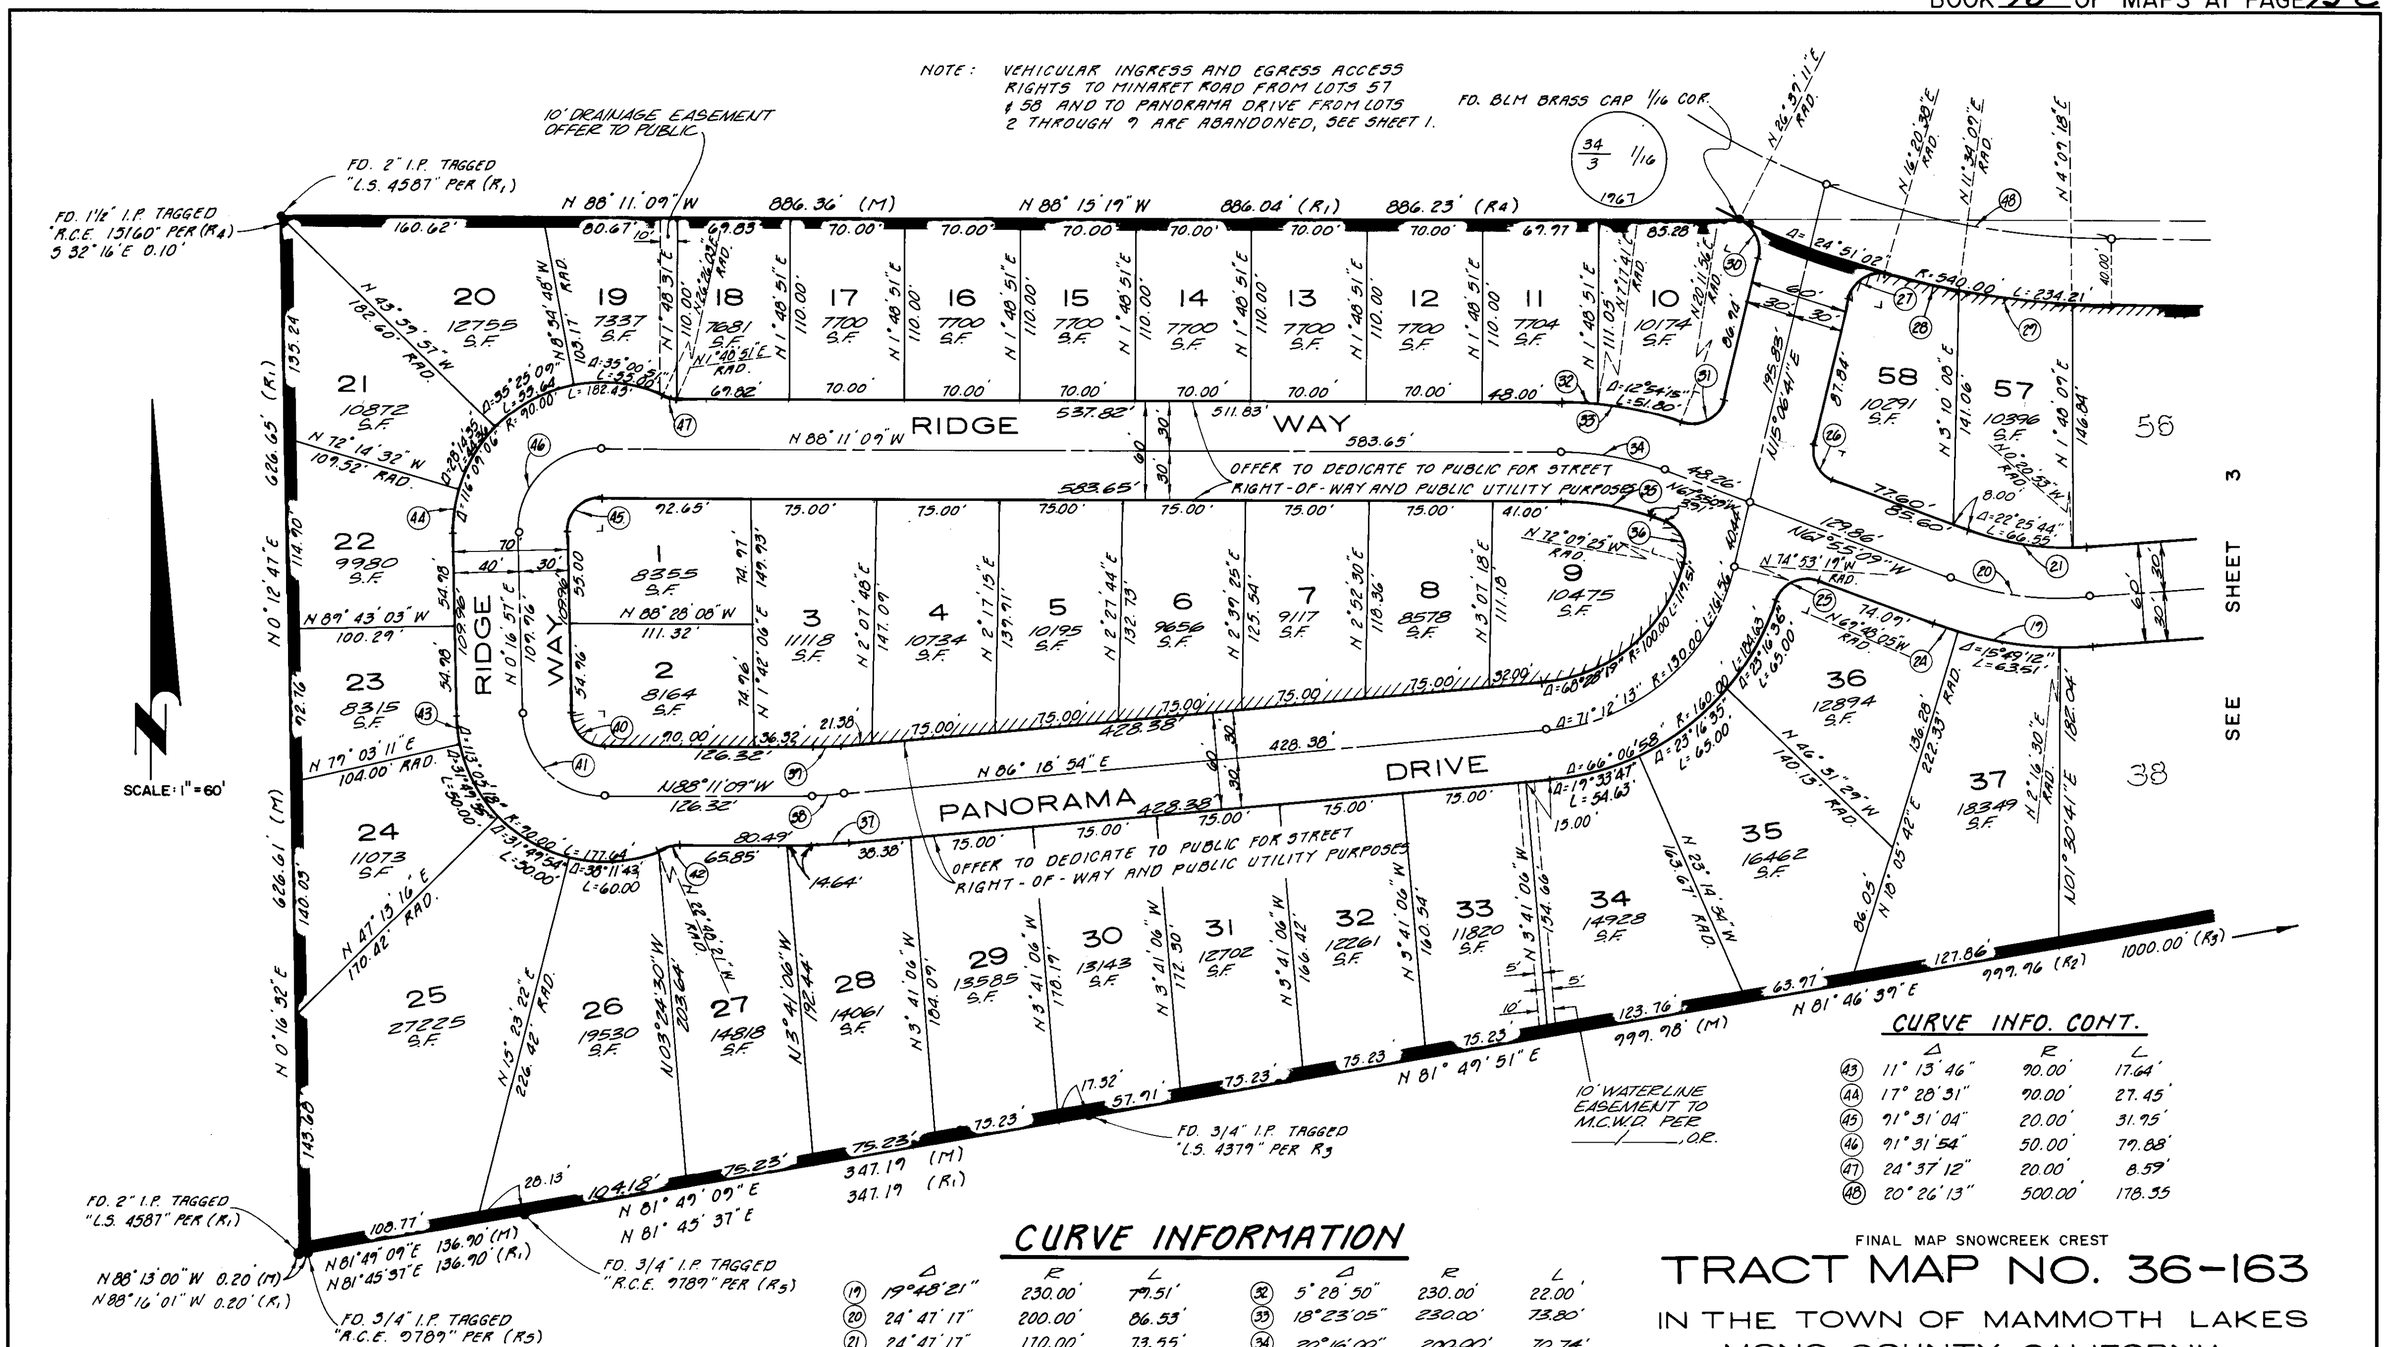

CURVE INFO. CONT.

	Δ	R	L
43	11°13'46"	90.00'	17.64'
44	17°28'31"	90.00'	27.45'
45	91°31'04"	20.00'	31.95'
46	91°31'54"	50.00'	79.88'
47	24°37'12"	20.00'	8.59'
48	20°26'13"	500.00'	178.35

CURVE INFORMATION

	Δ	R	L		Δ	R	L
19	19°48'21"	230.00'	79.51'	32	5°28'50"	230.00'	22.00'
20	24°47'17"	200.00'	86.53'	33	18°23'05"	230.00'	73.80'
21	24°47'17"	170.00'	73.55'	34	20°16'00"	200.00'	70.74'
24	3°59'09"	230.00'	16.00'	35	20°16'00"	170.00'	60.13'
25	91°52'56"	20.00'	32.07'	36	85°45'44"	20.00'	29.94'
26	83°01'50"	20.00'	28.98'	37	5°29'57"	230.00'	22.08'
27	91°13'57"	20.00'	31.85'	38	5°29'57"	200.00'	19.20'
28	4°46'29"	540.00'	45.00'	39	5°29'57"	170.00'	16.32'
29	7°24'51"	540.00'	69.88'	40	88°28'06"	20.00'	30.88'
30	78°27'30"	20.00'	27.39'	41	88°28'06"	50.00'	77.20'
31	95°05'14"	20.00'	33.19'	42	24°37'12"	20.00'	8.59'

RECORD INFORMATION

R1 = MAP BOOK 9, PAGE 56
R2 = MAP BOOK 9, PAGE 46
R3 = MAP BOOK 9, PAGE 17
R4 = MAP BOOK 9, PAGE 9
R5 = MAP BOOK 9, PAGE 44

LEGEND

○ SET BRASS DISK IN CONCRETE STAMPED "L.S. 4587" IN MONUMENT WELL.

● FOUND MONUMENT AS NOTED

//////// INDICATES ABANDONMENT OF VEHICULAR ACCESS RIGHTS (SEE SHEET 1 OF 4)

FINAL MAP SNOWCREEK CREST

TRACT MAP NO. 36-163

IN THE TOWN OF MAMMOTH LAKES
MONO COUNTY, CALIFORNIA

BEING A SUBDIVISION OF LOT 1 OF TRACT 36-134 AS PER MAP RECORDED IN BOOK 9 PAGES 56-56H OF MAPS, IN THE OFFICE OF THE MONO COUNTY RECORDER.
LOCATED IN SEC. 3, T.4S., R.27E., M.D.B.&M.

TRIAD ENGINEERING CORP., MAMMOTH LAKES, CA