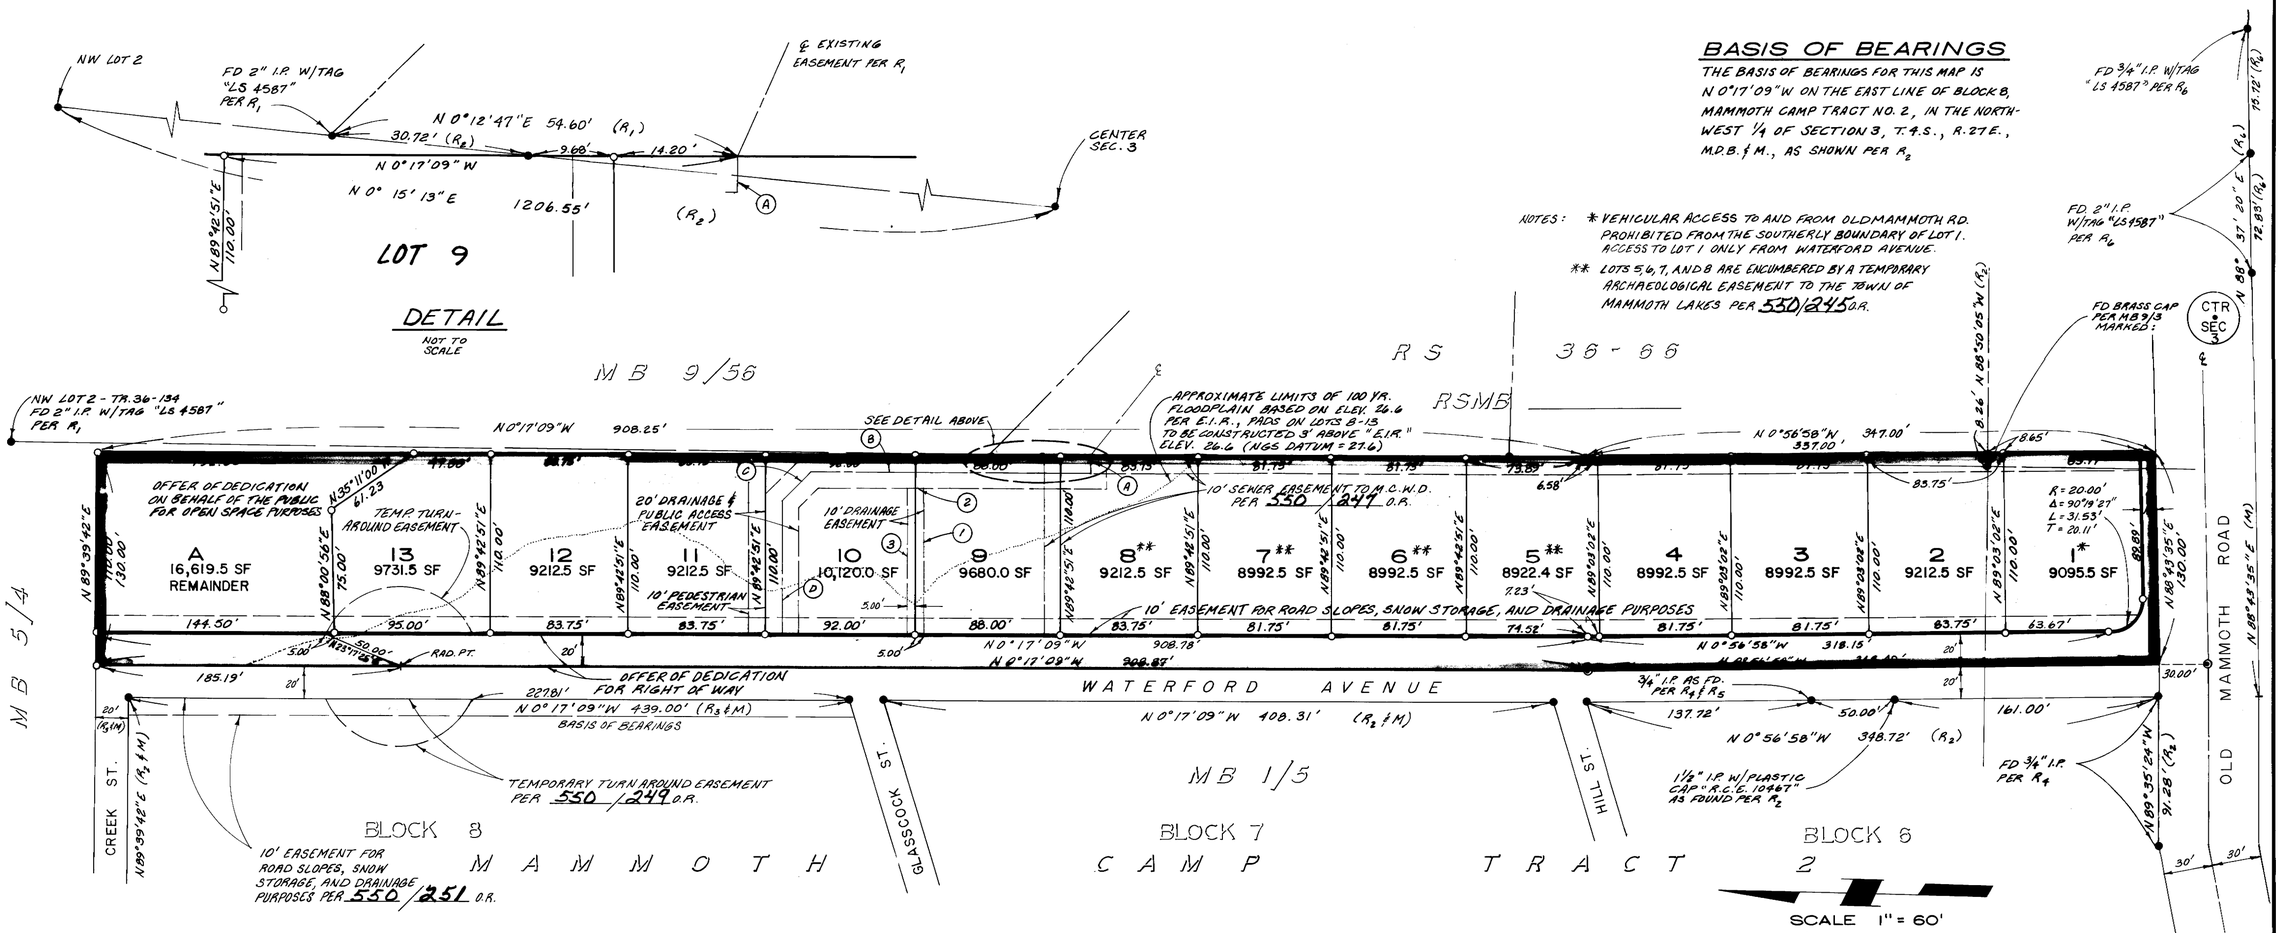


## RECORD INFORMATION

| | |
|---|---|
| $R_1$ | MAPBOOK 9, PAGE 56 |
| $R_2$ | RECORD OF SURVEY MAP BOOK , PAGE |
| $R_3$ | MAPBOOK 1, PAGE 5 |
| $R_4$ | MAPBOOK 3, PAGE 112 |
| $R_5$ | MAPBOOK 5, PAGE 3 |
| $R_6$ | RECORD OF SURVEY MAP BOOK 2, PAGE 56 |

## 20' DRAINAGE & PUBLIC ACCESS EASEMENT COURSE DATA AT ℄

| | | |
|---|---|---|
| A | S 89°42'51" W | 10.00' |
| B | N 0° 17' 09" W | 166.35' |
| C | N 44° 42' 51" W | 25.00' |
| D | S 89° 42' 51" W | 82.50' |

## DRAINAGE EASEMENT COURSE DATA

| | | |
|---|---|---|
| 1 | N 89°42'51" E | 90.00' |
| 2 | N 0°17'09" W | 10.00' |
| 3 | N 89°42'51" E | 90.00' |

## LEGEND

(M) MEASURED
◉ SET BRASS CAP STAMPED "LS. 4587" IN MONUMENT WELL
○ SET 2" IRON PIPE WITH TAG "L.S. 4587"
● FOUND 2" IRON PIPE WITH TAG "L.S. 4587" PER $R_2$ UNLESS OTHERWISE NOTED

FINAL MAP LAUREL MEADOWS SUBDIVISION

# TRACT MAP NO. 36-149

IN THE TOWN OF MAMMOTH LAKES, MONO COUNTY, CALIFORNIA

BEING A SUBDIVISION OF PARCEL 2 IN SECTION 3, TOWNSHIP 4 SOUTH, RANGE 27 EAST, M.D.B.&M. AS DESCRIBED IN DEED RECORDED IN VOLUME 171, PAGE 428, OF OFFICIAL RECORDS OF SAID COUNTY.

GROSS AREA: 3.75 AC.
NET AREA (LOTS 1-13): 2.76 AC.
AREA LOT A: 0.38 AC.

TRIAD ENGINEERING CORP., MAMMOTH LAKES, CALIFORNIA