CURVE DATA TABLE

1	Δ=1°00'00"	R=580.00'	L=10.12'
2	Δ=9°33'00"	R=300.00'	L=50.00'
3	Δ=100°09'51"	R=15.00'	L=26.22'
4	Δ=41°24'35"	R=15.00'	L=10.84'
5	Δ=41°24'35"	R=45.00'	L=32.52'
6	Δ=45°00'00"	R=45.00'	L=35.34'
7	Δ=98°51'19"	R=15.00'	L=25.88'
8	Δ=7°00'00"	R=210.00'	L=25.66'
9	Δ=57°00'00"	R=50.00'	L=49.74'

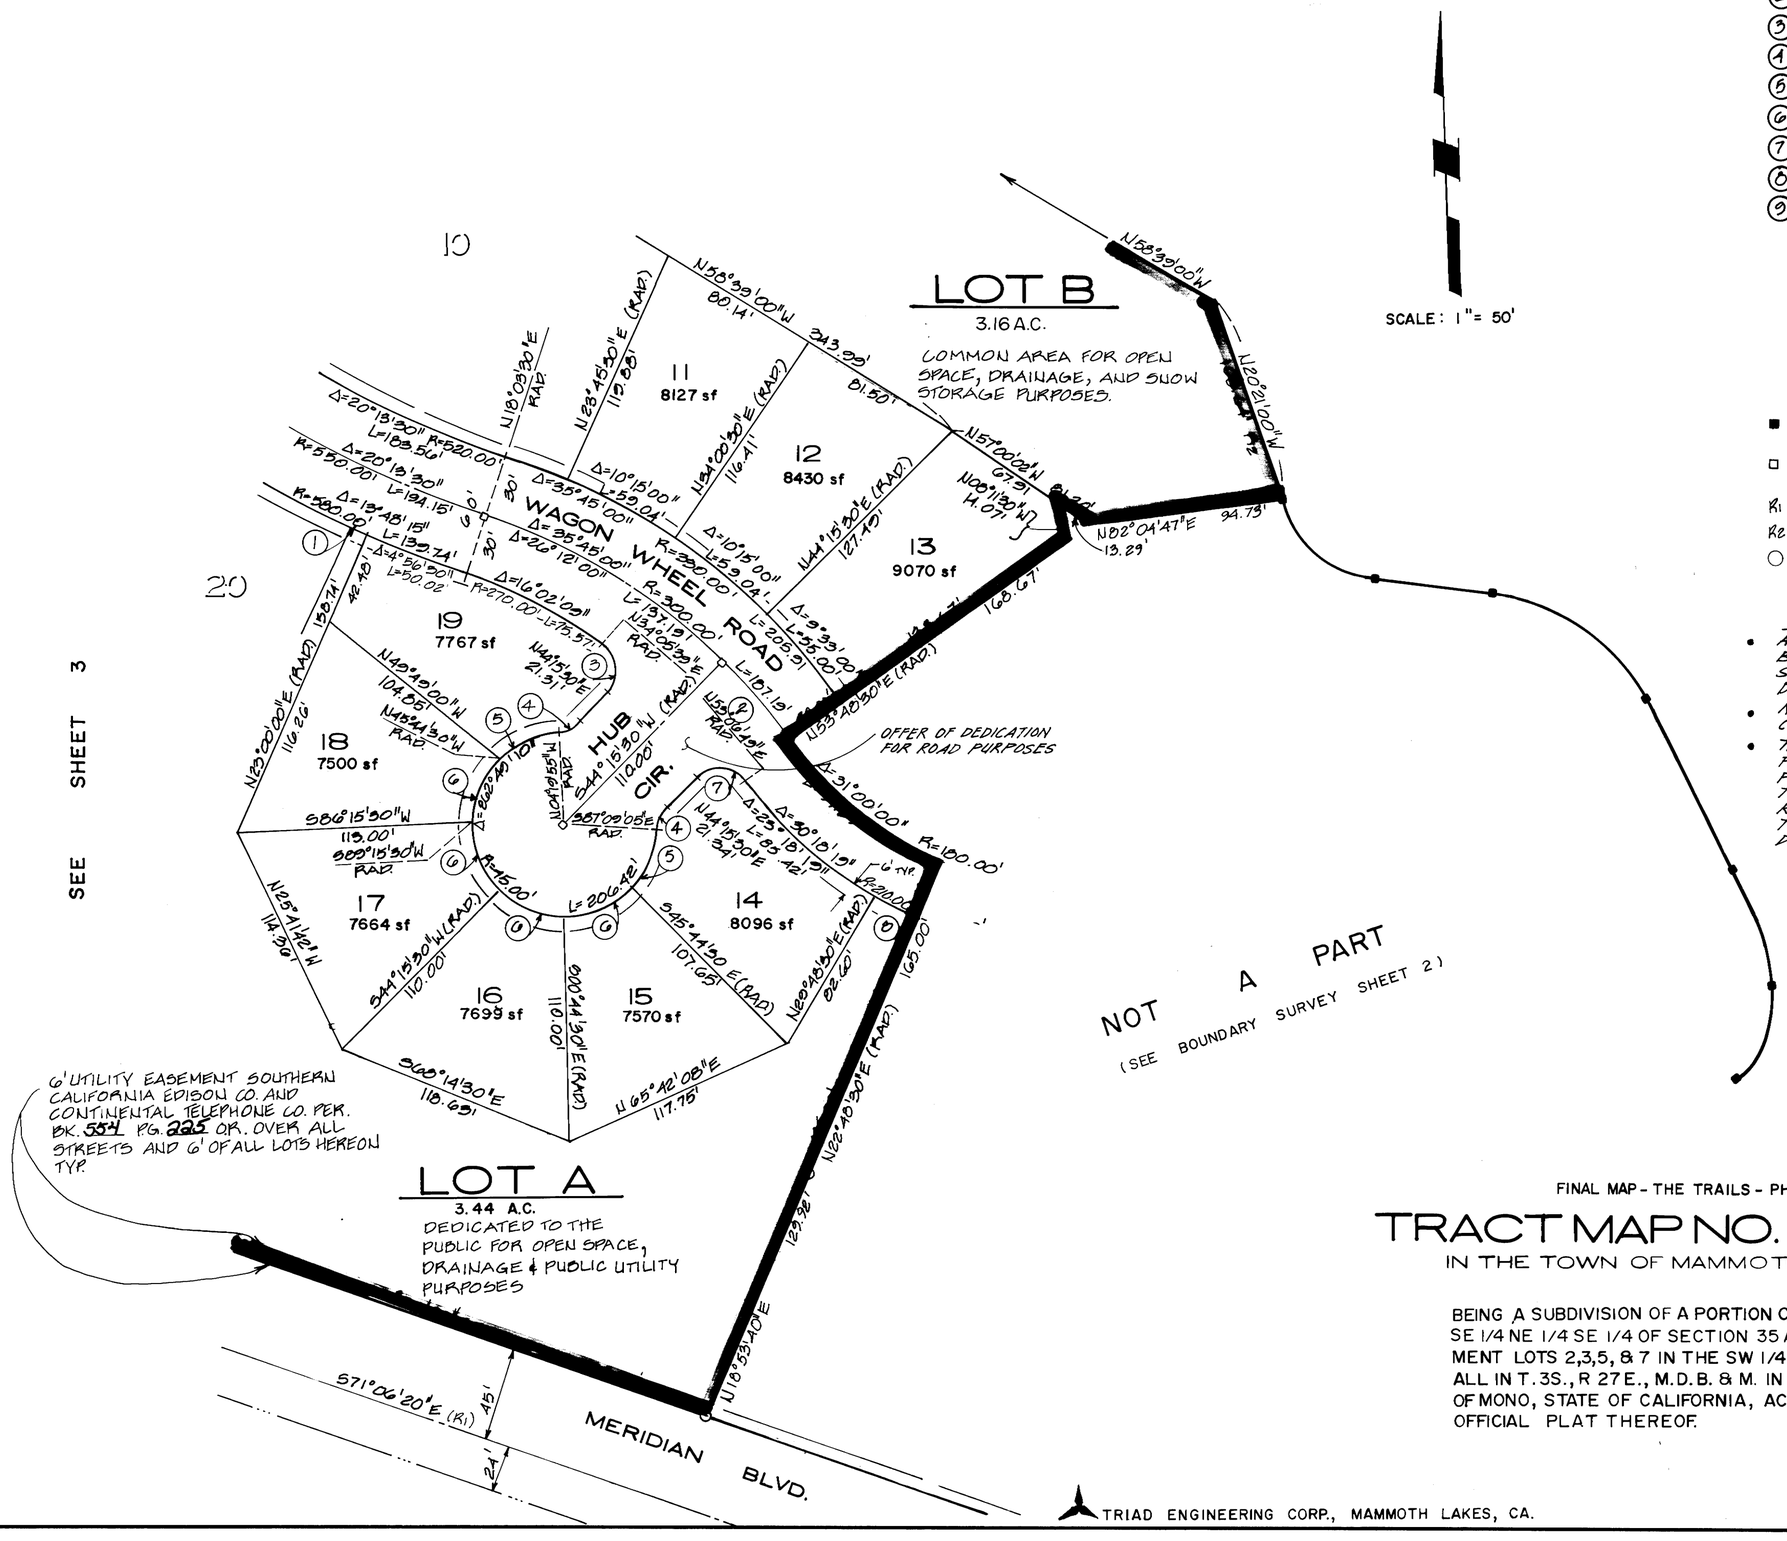

LEGEND

- ■ FD. 2" I.P. TAGGED L.S. 4587 PER M.B. 10 PG. 6
- □ SET BRASS CAP STAMPED LS "4587" IN MONUMENT WELL
- R1 TR 36-161 B, M.B. 10 PG. 12
- R2 RECORD INFORMATION PER M.B. 10, PG. 6.
- ○ SET 2" I.P. TAGGED L.S. "4587"

NOTES

- ALL PERIMETER LOTS HAVE SPECIAL BUILDING SETBACK REQUIREMENTS. SEE MAMMOTH LAKES PLANNING DEPT. FOR SPECIFIC REQUIREMENTS.
- NO REAR YARD FENCES SHALL BE CONSTRUCTED ON LOTS 14-28 & 30.
- THE ENVIORNMENTAL IMPACT REPORT FOR THIS PROJECT IDENTIFIED POTENTIAL NOISE PROBLEMS DUE TO THE DEVELOPMENT OF THIS RESIDENTIAL SUBDIVISION ADJACENT TO MERIDIAN BLVD. & MAMMOTH INDUSTRIAL PARK.

FINAL MAP - THE TRAILS - PHASE II

TRACT MAP NO. 36-161C

IN THE TOWN OF MAMMOTH LAKES

BEING A SUBDIVISION OF A PORTION OF SE 1/4 SE 1/4 NE 1/4 SE 1/4 OF SECTION 35 AND GOVERNMENT LOTS 2,3,5, & 7 IN THE SW 1/4 OF SECTION 36, ALL IN T. 3S., R 27 E., M.D.B. & M. IN THE COUNTY OF MONO, STATE OF CALIFORNIA, ACCORDING TO THE OFFICIAL PLAT THEREOF.

TRIAD ENGINEERING CORP., MAMMOTH LAKES, CA.