LEGEND

- ○ SET 5/8" REBAR w/CAP TAGGED "L.S.4587" UNLESS OTHERWISE NOTED
- ● FOUND SURVEY MONUMENT AS NOTED
- R1 RECORD DATA PER MAP BOOK 1, PAGE 10
- R2 RECORD DATA PER PARCEL MAP BOOK 2, PAGE 24A
- R3 RECORD DATA PER MAP BOOK 4, PAGE 104
- R4 RECORD DATA PER MAP BOOK 6, PAGE 7
- R5 RECORD DATA PER VOL. 201, PG. 114 OF OFFICIAL RECORDS.

BASIS OF BEARINGS

THE BEARING OF N 0° 07' 37" W FOR THE EAST LINE OF BLOCKS 4 & 8, SILVER LAKE PINES TRACT NO. 4, AS SHOWN ON MAP RECORDED IN BOOK 1. PAGE 10 OF MAPS IN THE OFFICE OF THE COUNTY RECORDER, WAS USED AS THE BASIS OF BEARINGS FOR THIS MAP.

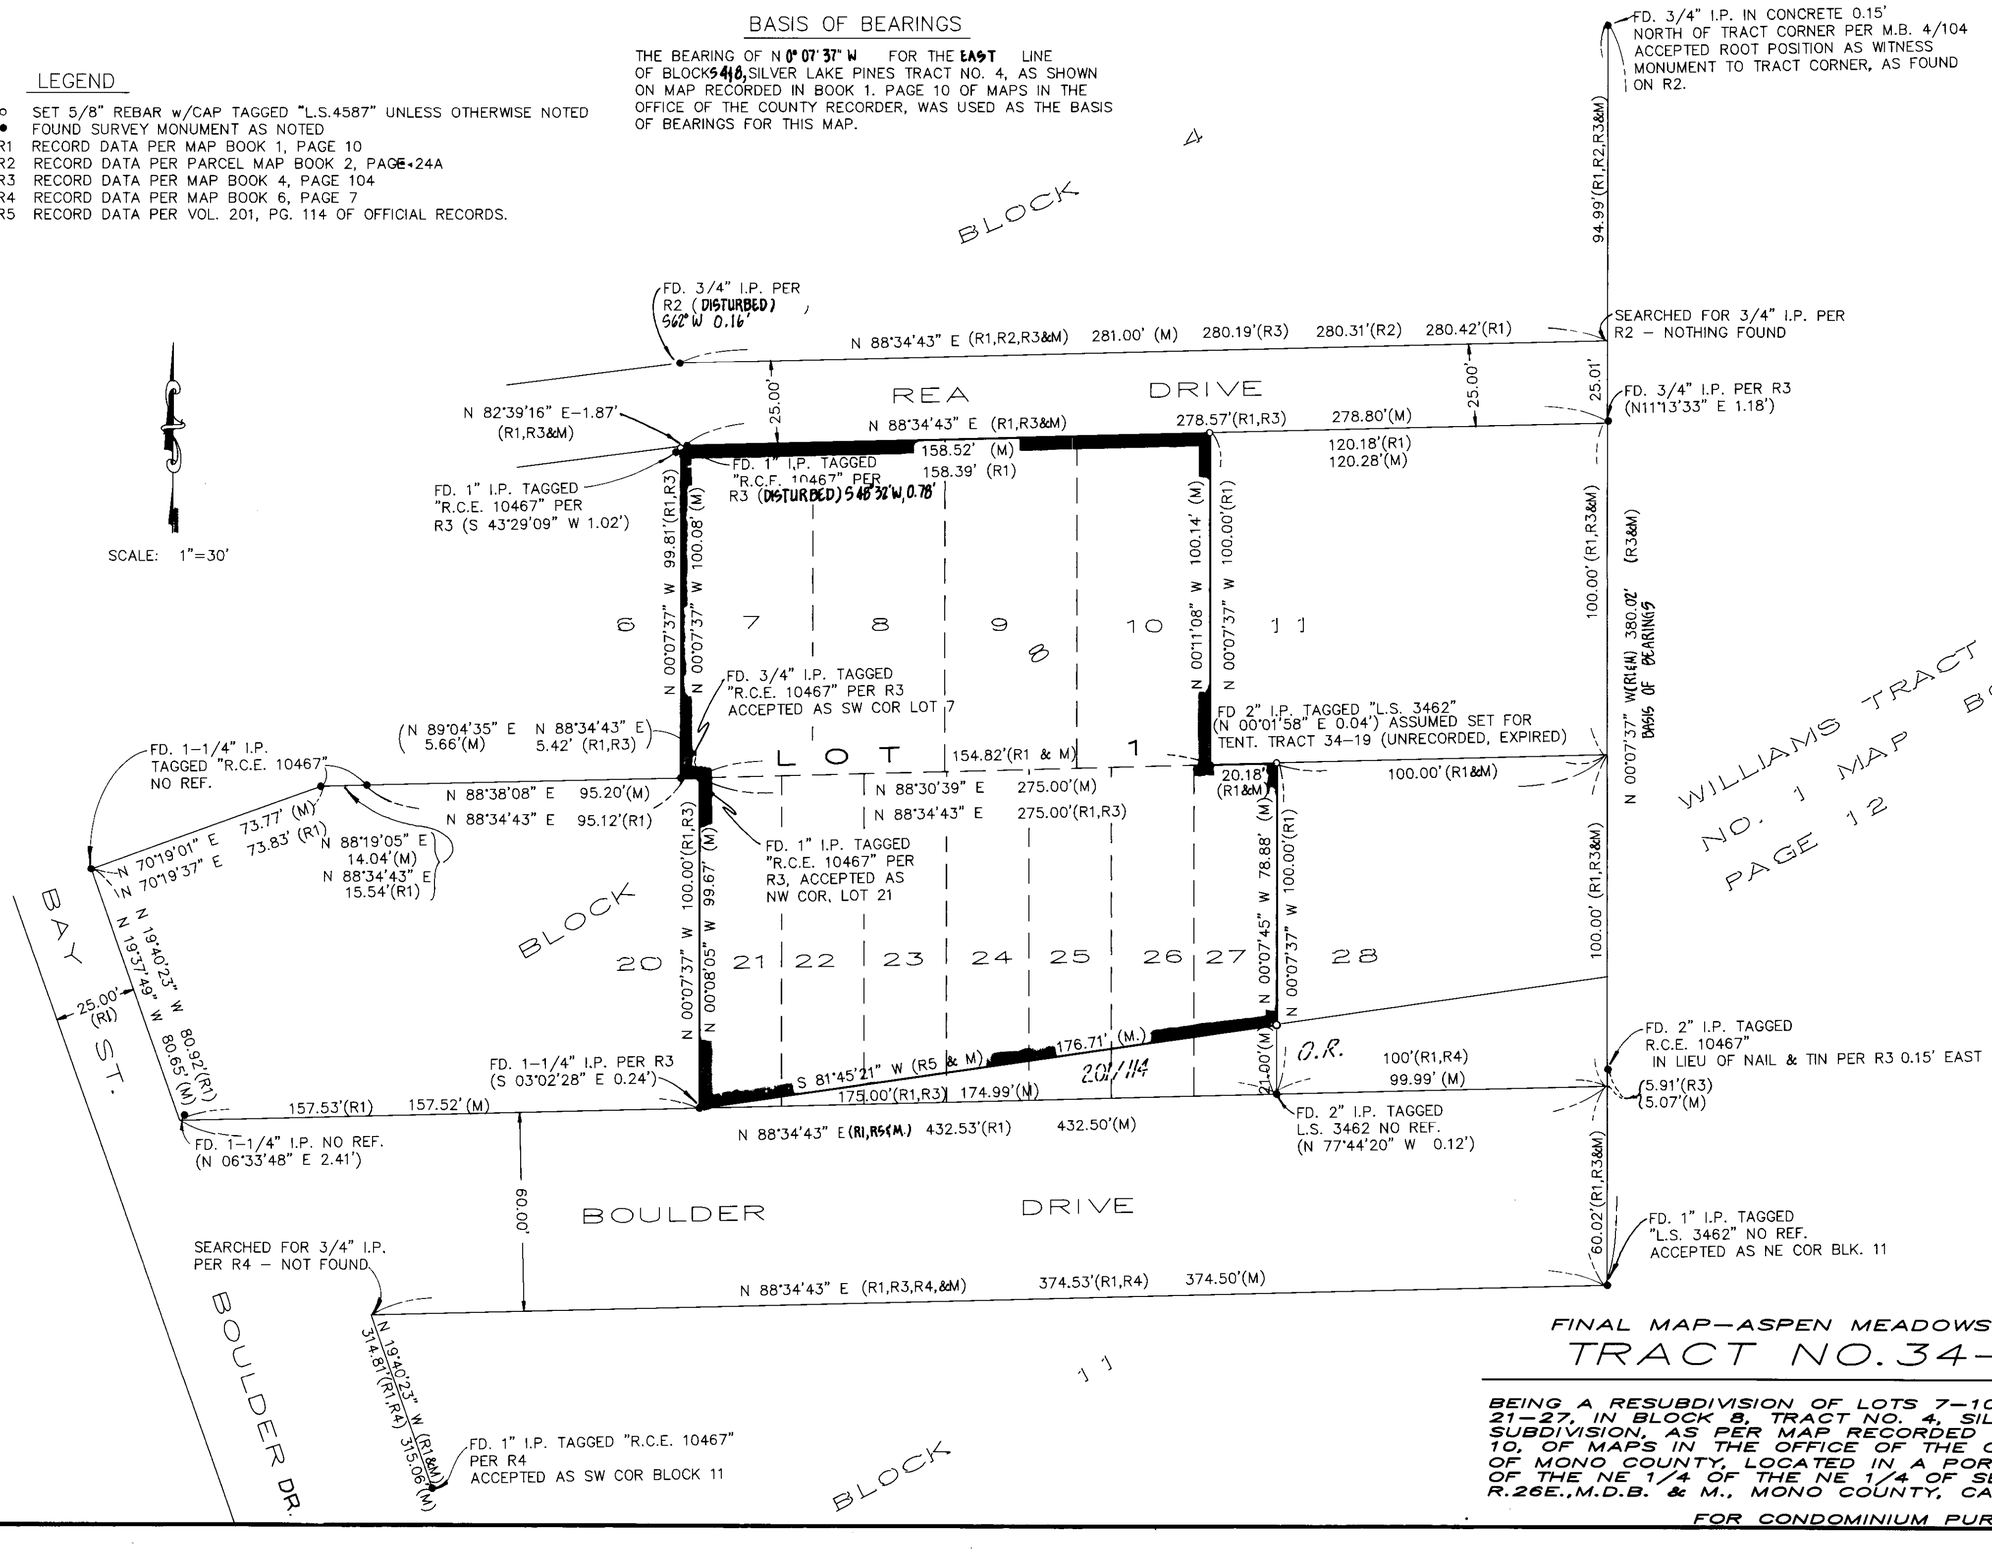

FINAL MAP–ASPEN MEADOWS CONDOS

TRACT NO. 34–21

BEING A RESUBDIVISION OF LOTS 7–10, AND LOTS 21–27, IN BLOCK 8, TRACT NO. 4, SILVER LAKE PINES SUBDIVISION, AS PER MAP RECORDED IN BOOK 1, PAGE 10, OF MAPS IN THE OFFICE OF THE COUNTY RECORDER OF MONO COUNTY, LOCATED IN A PORTION OF THE W 1/2 OF THE NE 1/4 OF THE NE 1/4 OF SECTION 21, T.2S., R.26E.,M.D.B. & M., MONO COUNTY, CALIFORNIA.

FOR CONDOMINIUM PURPOSES