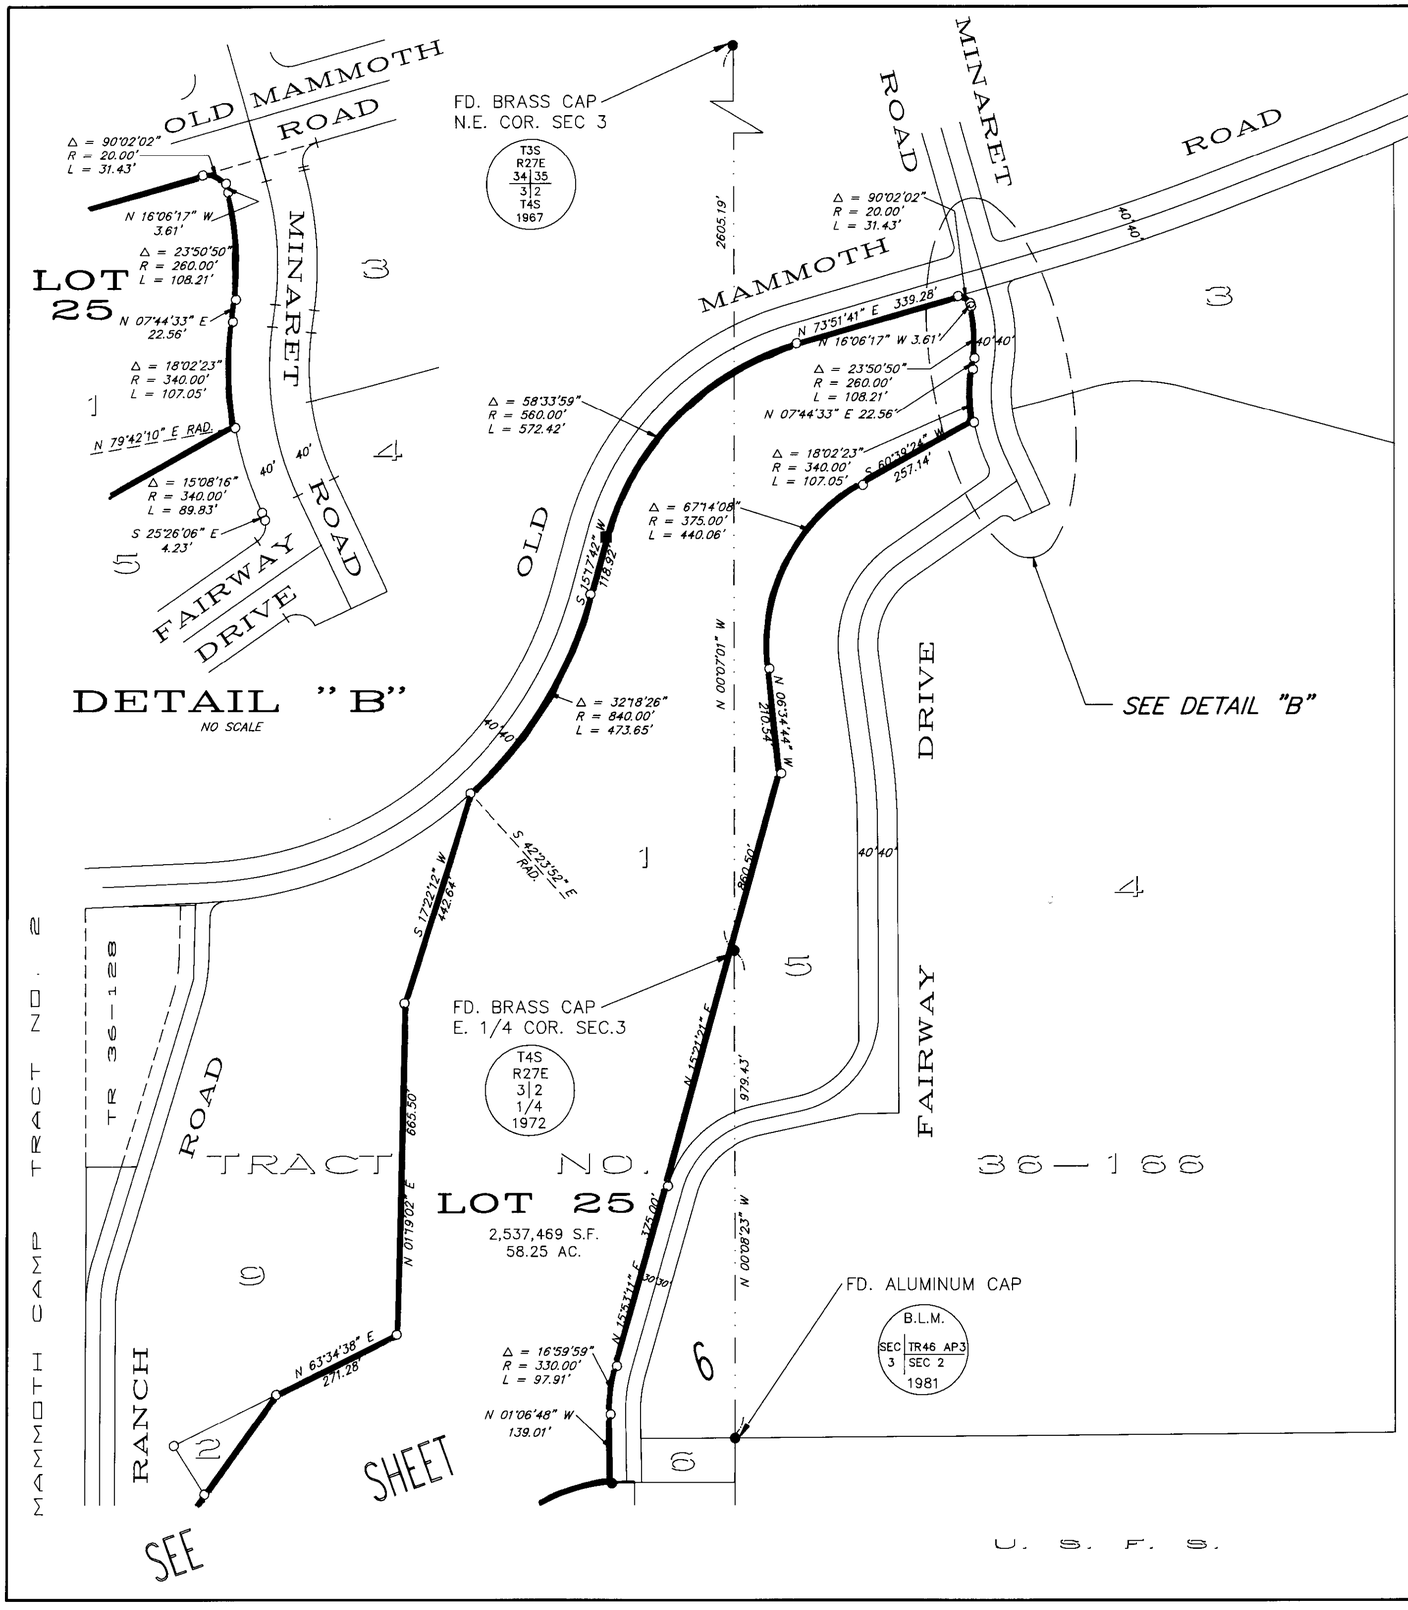

SCALE : 1" = 200'

LEGEND

- ○ FOUND REBAR AND CAP OR SPIKE AND WASHER STAMPED "L.S. 4587" PER M.B. 10/21
- ● FOUND REBAR AND CAP OR SPIKE AND WASHER STAMPED "L.S. 4587" PER M.B. 10/16 UNLESS NOTED OTHERWISE.
- ■ FOUND 2" I.P. TAGGED "L.S. 4587" PER M.B. 9/56 UNLESS NOTED OTHERWISE.

NOTES:
ALL DATA SHOWN IS MEASURED AND RECORD PER M.B. 10/21 UNLESS NOTED OTHERWISE.

SEE SHEETS 3, 4 AND 6 FOR LOT DETAILS, MONUMENTATION AND EASEMENTS NOT SHOWN HEREON.

TRACT NO. 36-170

IN THE TOWN OF MAMMOTH LAKES, COUNTY OF MONO, STATE OF CALIFORNIA

BEING A RESUBDIVISION OF LOTS 1 AND 8 OF TRACT 36-166 AS PER MAP RECORDED IN BOOK 10 OF TRACT MAPS AT PAGE 21, LOCATED IN SECTIONS 2 AND 3, T. 4 S., R. 27 E., M.D.B.& M.

TRIAD ENGINEERING, MAMMOTH LAKES, CALIFORNIA