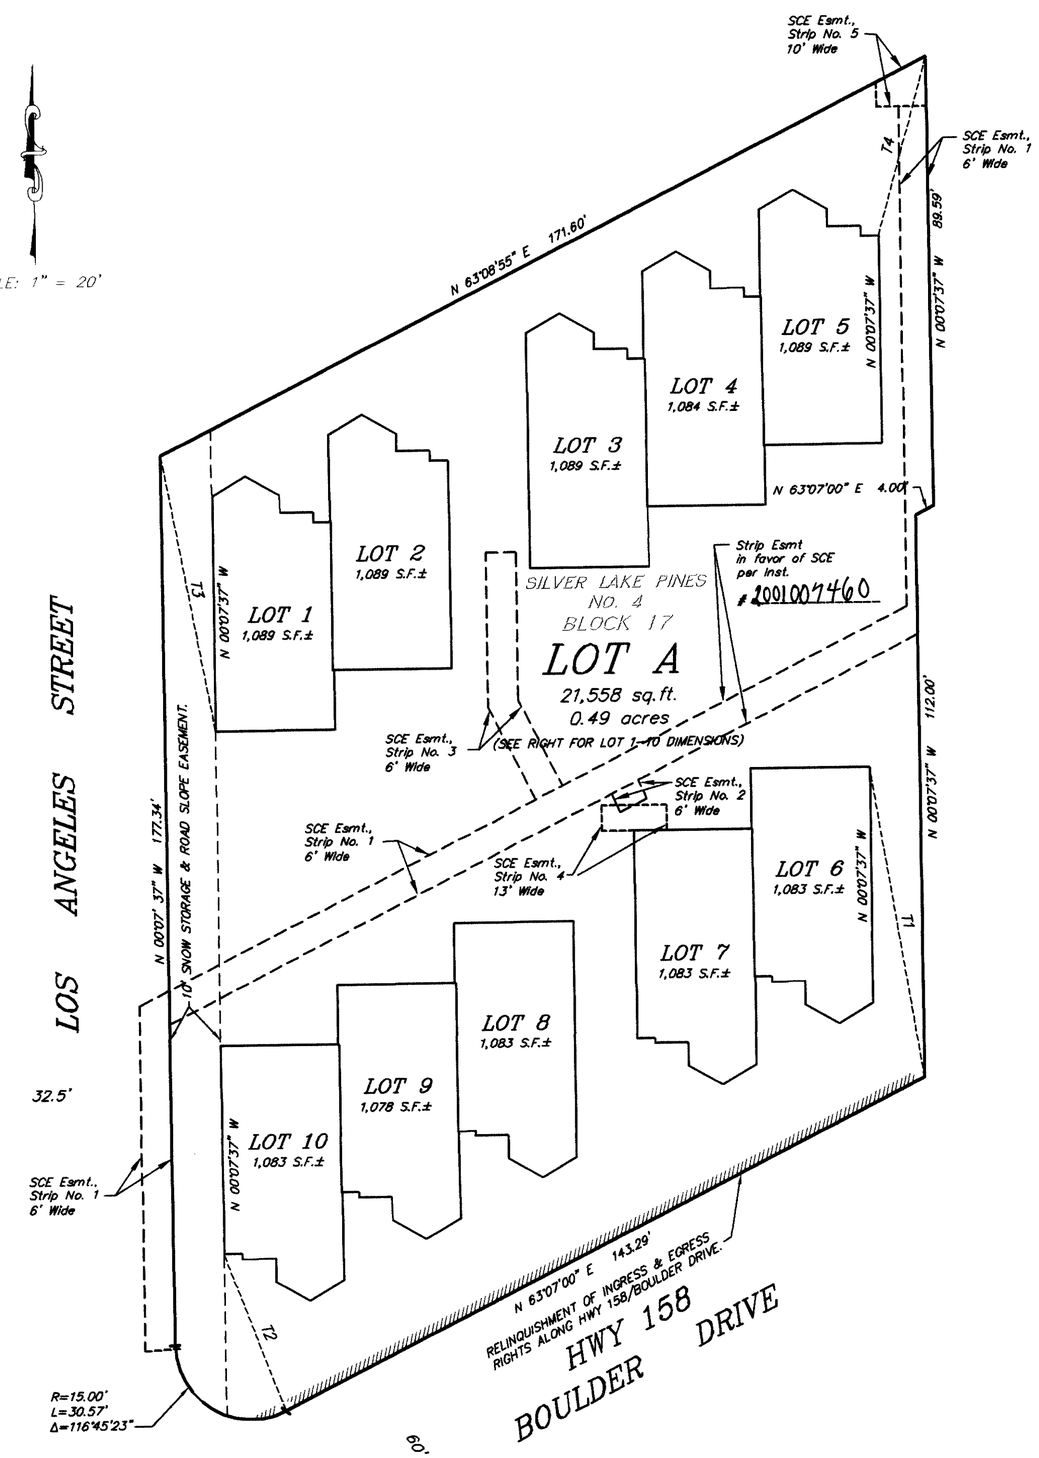

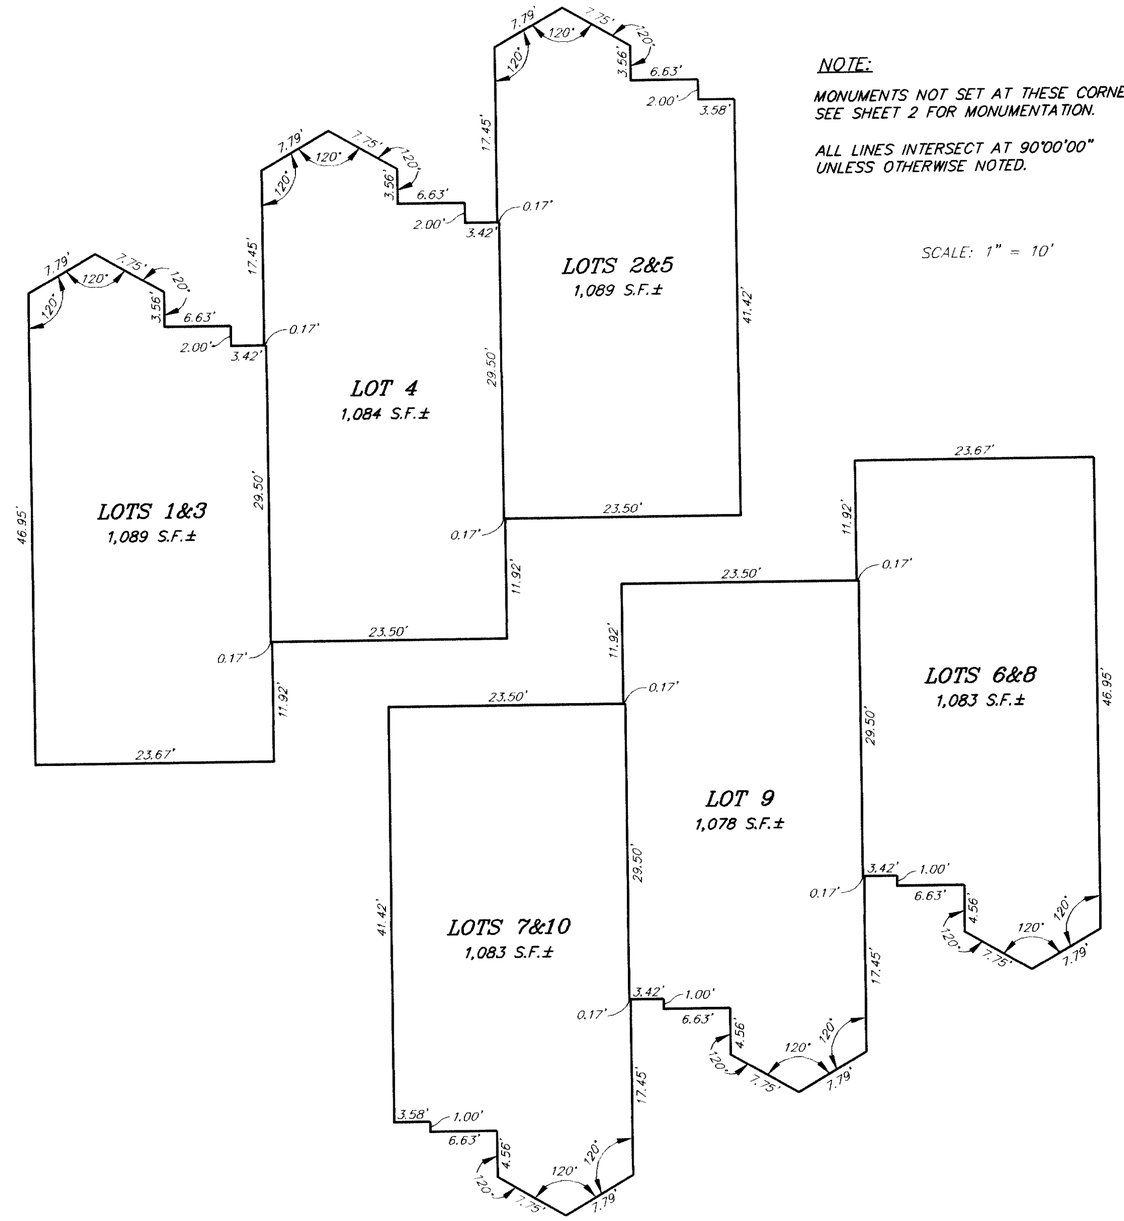

NOTE:

MONUMENTS NOT SET AT THESE CORNERS, SEE SHEET 2 FOR MONUMENTATION.

ALL LINES INTERSECT AT 90°00'00" UNLESS OTHERWISE NOTED.

SCALE: 1" = 10'

A PLANNED UNIT DEVELOPMENT

FINAL MAP TRACT NO. 34-25

IN THE UNINCORPORATED TERRITORY OF MONO COUNTY

BEING A RESUBDIVISION OF LOTS 1,2,3,4,5,6,26,27,28 AND 29 IN BLOCK 17, SILVER LAKE PINES TRACT 4, COUNTY OF MONO, STATE OF CALIFORNIA, AS PER MAP RECORDED IN BOOK 1 PAGE 10 OF MAPS.

GROSS AREA: 0.73 ACRES
NET AREA: 0.70 ACRES

LOT TIE TABLE:

TIE	LENGTH	BEARING
T1	62.71'	N 9°18'11" W
T2	33.51'	N 20°39'25" W
T3	56.10'	N 10°24'35" W
T4	36.98'	N 15°33'42" E

triad/holmes associates 1872-1\FINALMAP\34tm25.dwg