RECORD INFORMATION

R – TMB 10/55
R1 – RSMB 3/73
R2 – TMB 10/78
R3 – RSMB 3/43

BASIS OF BEARINGS

THE BASIS OF BEARINGS FOR THIS MAP IS S36°59'05"E, BEING A COURSE IN THE NORTHEAST LINE OF THE W'LY PORTION OF LOT LINE ADJUSTMENT PARCEL 3, AS SHOWN ON RECORD OF SURVEY NO.36-131 PER RSMB 3/73.

LEGEND

- ◉ FOUND 5/8" REBAR AND CAP, "LS 4587" AS SET PER R
- ● FOUND 5/8" REBAR AND CAP, "LS 4587" AS SET PER R1, EXCEPT AS NOTED
- ■ FOUND 5/8" REBAR AND CAP, "LS 4587" AS SET PER R3
- ▲ FOUND 5/8" REBAR AND CAP, "LS 4587" AS SET PER R2
- ◎ DISK "LS 4587" IN MONUMENT WELL TO BE SET ON OR BEFORE SEPT. 1, 2006 PER R2

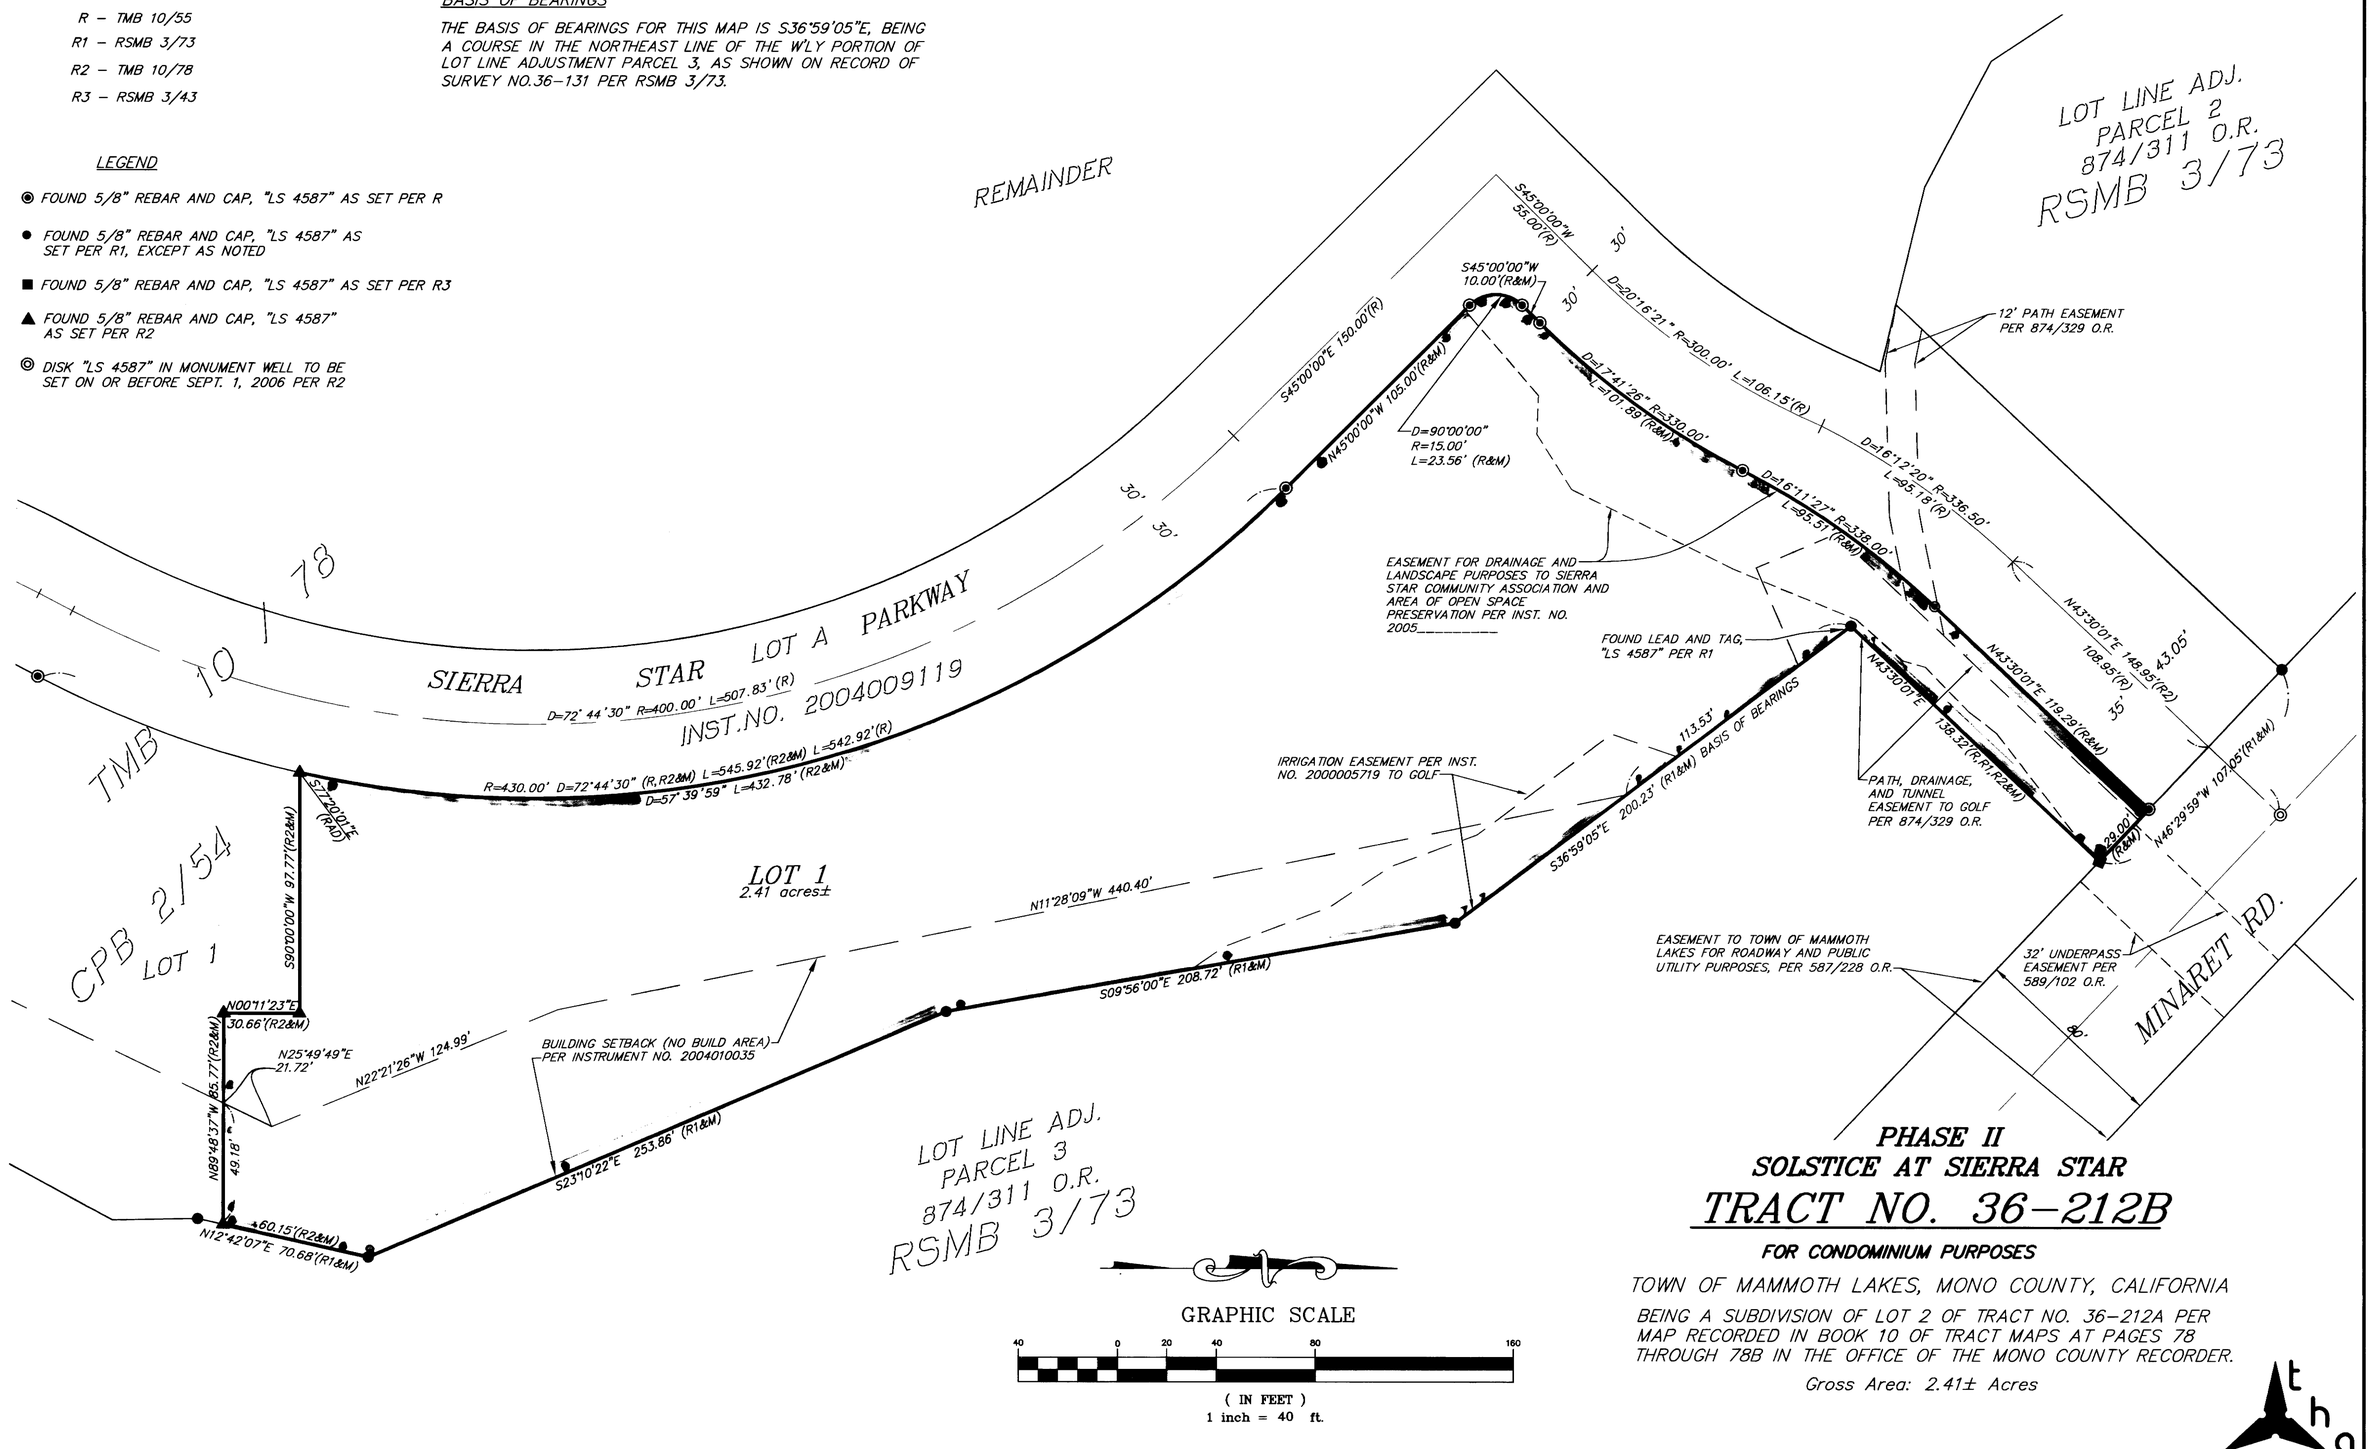

PHASE II
SOLSTICE AT SIERRA STAR

TRACT NO. 36-212B

FOR CONDOMINIUM PURPOSES

TOWN OF MAMMOTH LAKES, MONO COUNTY, CALIFORNIA

BEING A SUBDIVISION OF LOT 2 OF TRACT NO. 36-212A PER MAP RECORDED IN BOOK 10 OF TRACT MAPS AT PAGES 78 THROUGH 78B IN THE OFFICE OF THE MONO COUNTY RECORDER.

Gross Area: 2.41± Acres

triad/holmes assoc.

SHEET 2 OF 2