VICINITY MAP:
NOT TO SCALE

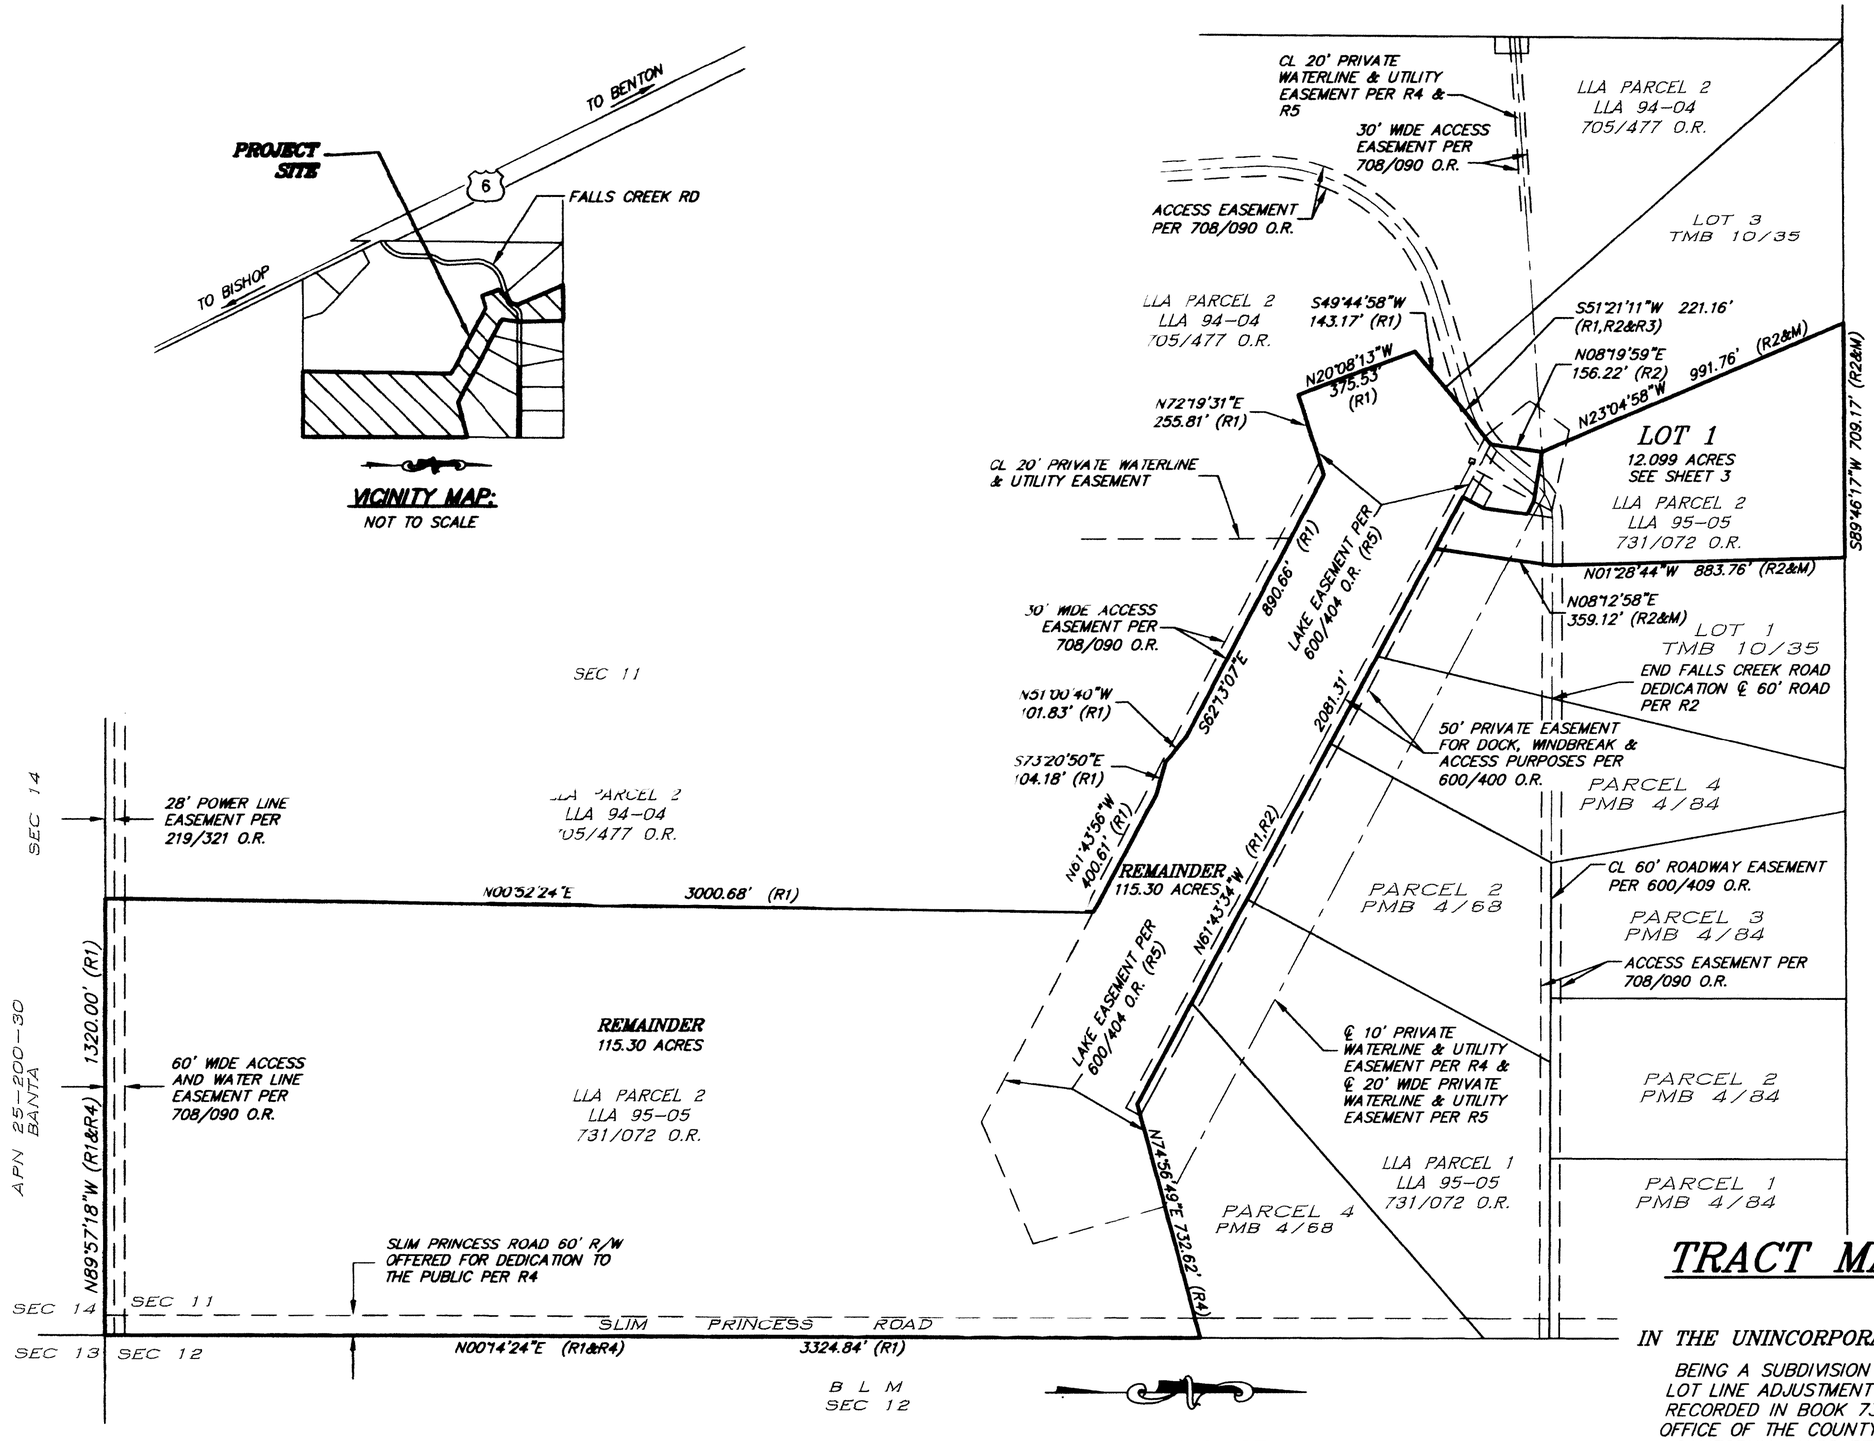

RECORD INFORMATION

R1 – LOT LINE ADJUSTMENT PER 731/072 O.R.

R2 – TRACT MAP NO. 37-42 PER TMB 10/35

R3 – PARCEL MAP NO. 37-158 PER PMB 4/84

R4 – PARCEL MAP NO. 37-151 PER PMB 4/68

R5 – BOOK 600, PAGE 404 OF OFFICIAL RECORDS

GRAPHIC SCALE

300 0 150 300 600 1200

(IN FEET)
1 inch = 300 ft.

TRACT MAP NO. 10-002A

PHASE 1

IN THE UNINCORPORATED TERRITORY OF MONO COUNTY

BEING A SUBDIVISION OF LOT LINE ADJUSTMENT PARCEL 2 OF LOT LINE ADJUSTMENT 95-05 PER CERTIFICATE OF COMPLIANCE RECORDED IN BOOK 731 PAGE 72 OF OFFICIAL RECORDS IN THE OFFICE OF THE COUNTY RECORDER, COUNTY OF MONO, STATE OF CALIFORNIA, ALSO BEING LOCATED IN SECTION 11, TOWNSHIP 3 SOUTH, RANGE 32 EAST, M.D.B.& M.

127.40± ACRES

tha
triad/holmes assoc.

JN 01.1037