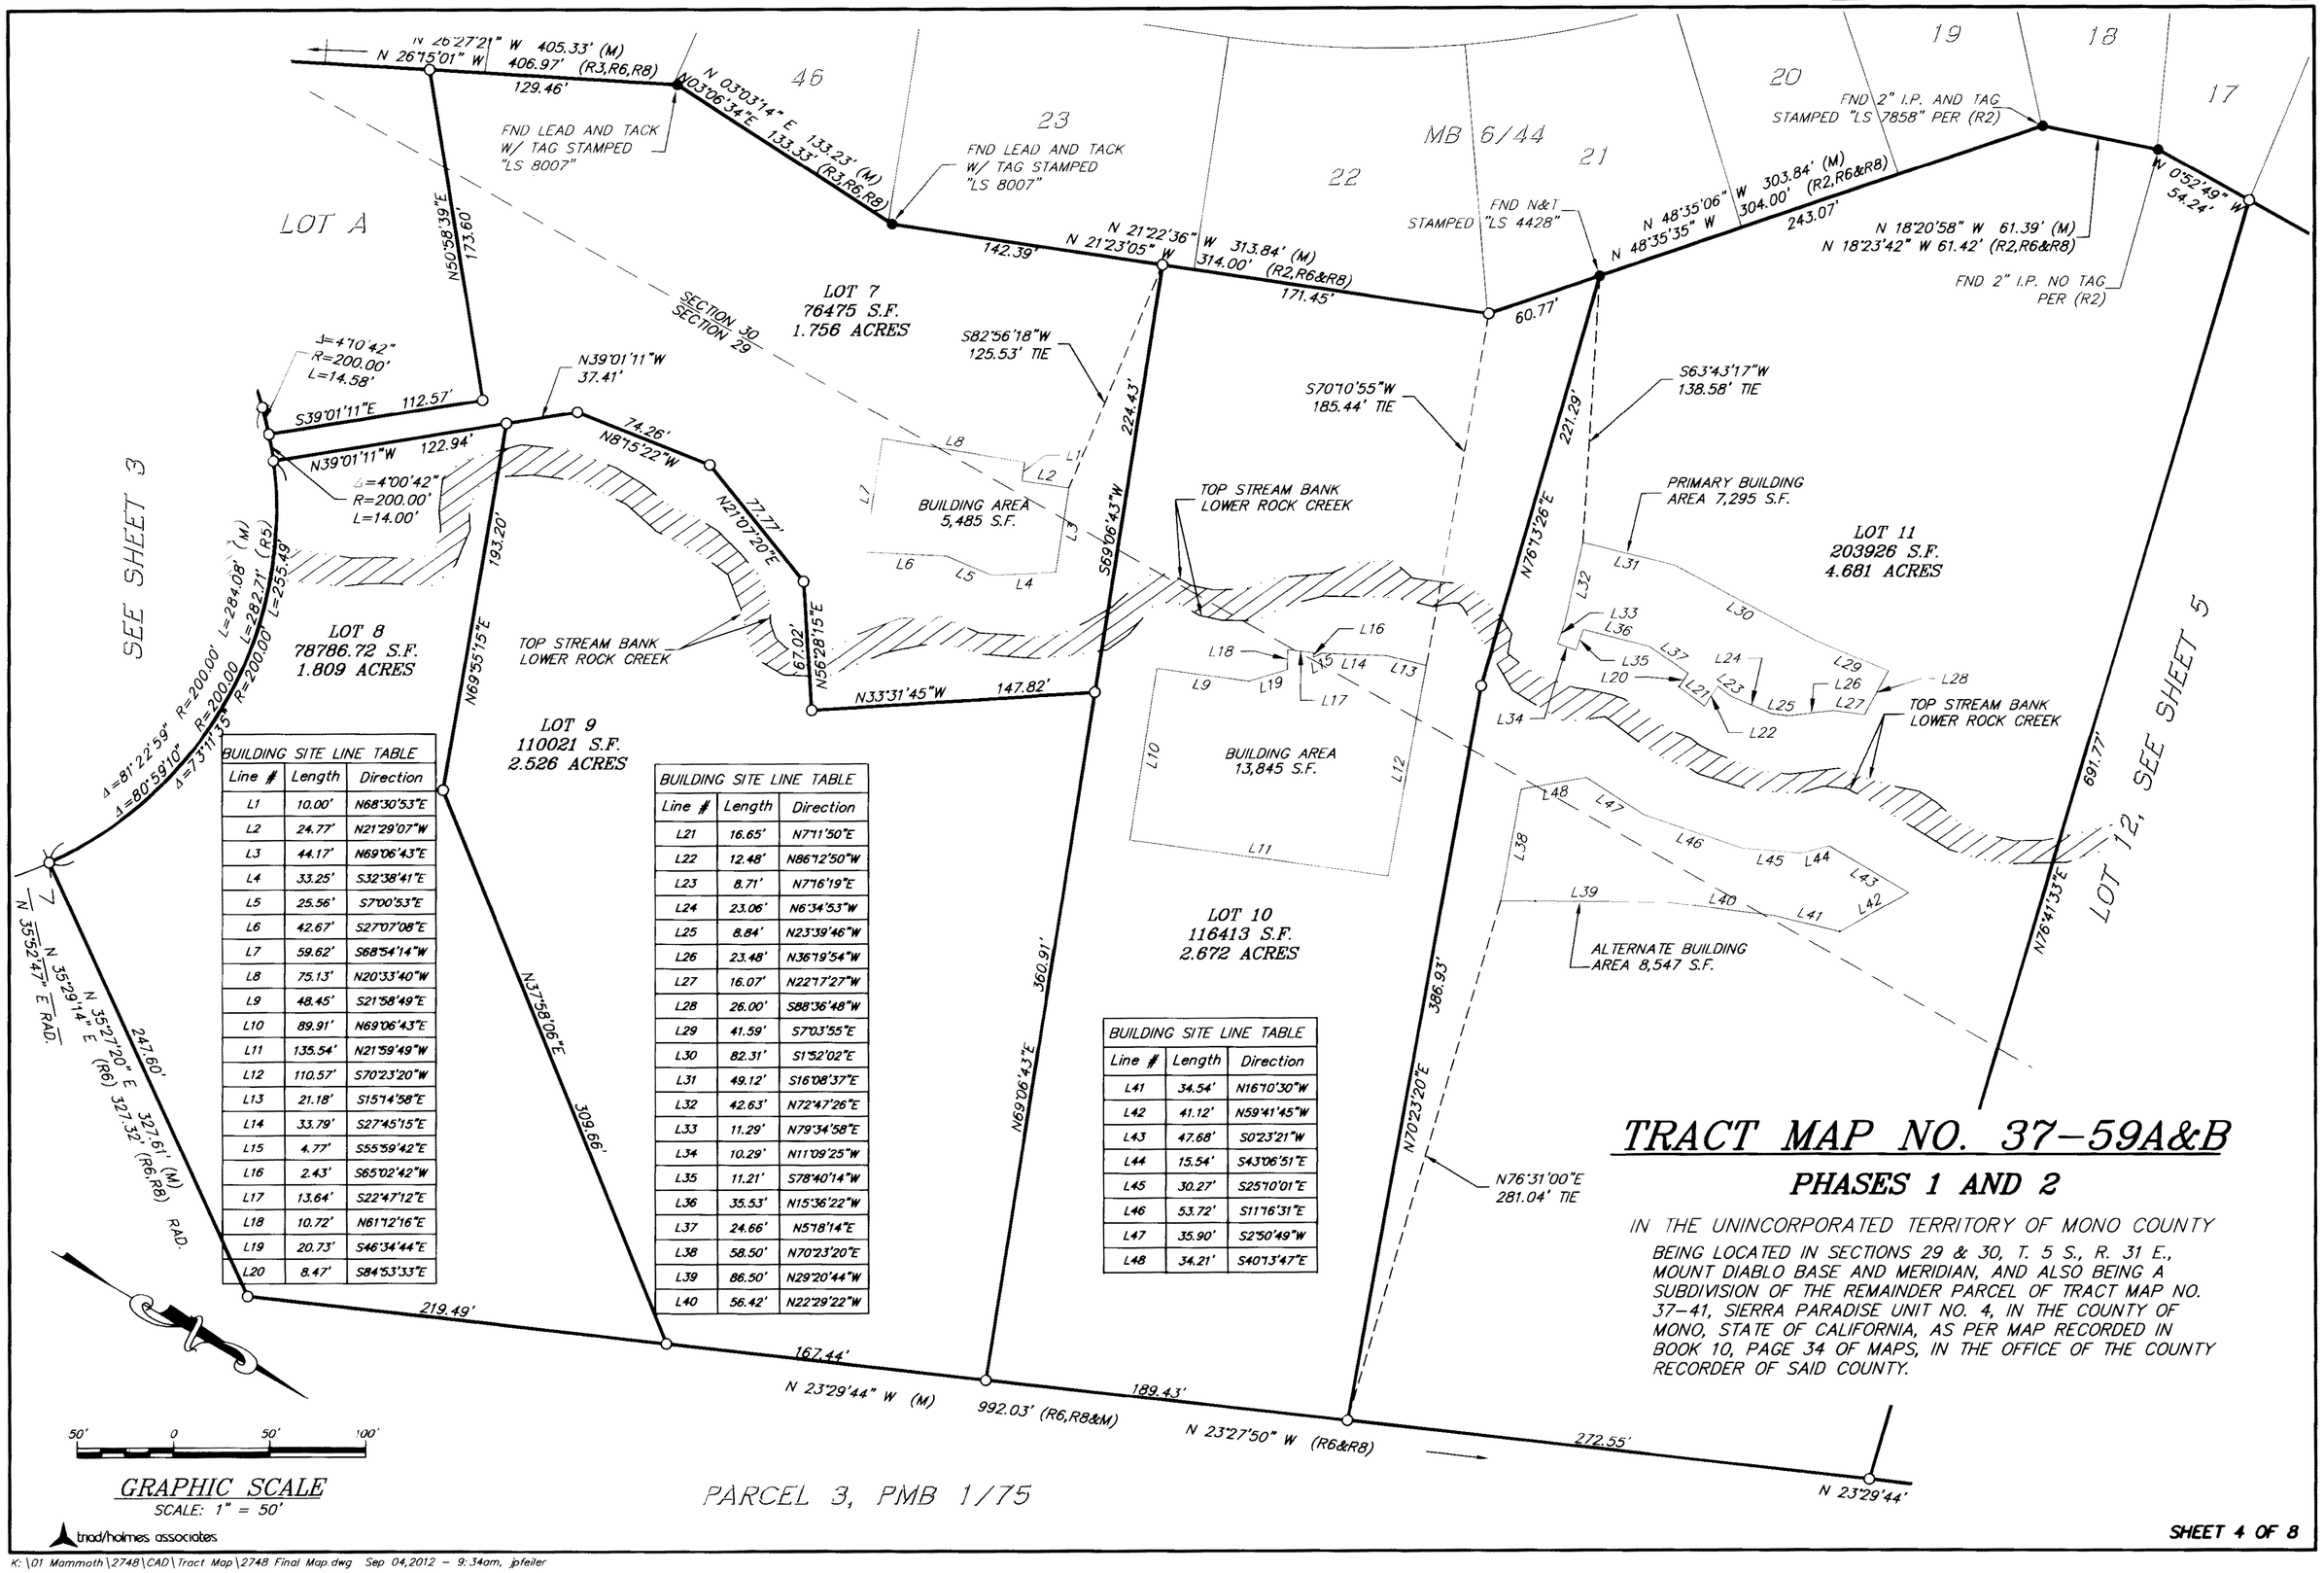

BUILDING SITE LINE TABLE		
Line #	Length	Direction
L1	10.00'	N68°30'53"E
L2	24.77'	N21°29'07"W
L3	44.17'	N69°06'43"E
L4	33.25'	S32°38'41"E
L5	25.56'	S7°00'53"E
L6	42.67'	S27°07'08"E
L7	59.62'	S68°54'14"W
L8	75.13'	N20°33'40"W
L9	48.45'	S21°58'49"E
L10	89.91'	N69°06'43"E
L11	135.54'	N21°59'49"W
L12	110.57'	S70°23'20"W
L13	21.18'	S15°14'58"E
L14	33.79'	S27°45'15"E
L15	4.77'	S55°59'42"E
L16	2.43'	S65°02'42"W
L17	13.64'	S22°47'12"E
L18	10.72'	N61°12'16"E
L19	20.73'	S46°34'44"E
L20	8.47'	S84°53'33"E

BUILDING SITE LINE TABLE		
Line #	Length	Direction
L21	16.65'	N7°11'50"E
L22	12.48'	N86°12'50"W
L23	8.71'	N7°16'19"E
L24	23.06'	N6°34'53"W
L25	8.84'	N23°39'46"W
L26	23.48'	N36°19'54"W
L27	16.07'	N22°17'27"W
L28	26.00'	S88°36'48"W
L29	41.59'	S7°03'55"E
L30	82.31'	S1°52'02"E
L31	49.12'	S16°08'37"E
L32	42.63'	N72°47'26"E
L33	11.29'	N79°34'58"E
L34	10.29'	N11°09'25"W
L35	11.21'	S78°40'14"W
L36	35.53'	N15°36'22"W
L37	24.66'	N5°18'14"E
L38	58.50'	N70°23'20"E
L39	86.50'	N29°20'44"W
L40	56.42'	N22°29'22"W

BUILDING SITE LINE TABLE		
Line #	Length	Direction
L41	34.54'	N16°10'30"W
L42	41.12'	N59°41'45"W
L43	47.68'	S0°23'21"W
L44	15.54'	S43°06'51"E
L45	30.27'	S25°10'01"E
L46	53.72'	S11°16'31"E
L47	35.90'	S2°50'49"W
L48	34.21'	S40°13'47"E

TRACT MAP NO. 37-59A&B

PHASES 1 AND 2

IN THE UNINCORPORATED TERRITORY OF MONO COUNTY

BEING LOCATED IN SECTIONS 29 & 30, T. 5 S., R. 31 E., MOUNT DIABLO BASE AND MERIDIAN, AND ALSO BEING A SUBDIVISION OF THE REMAINDER PARCEL OF TRACT MAP NO. 37-41, SIERRA PARADISE UNIT NO. 4, IN THE COUNTY OF MONO, STATE OF CALIFORNIA, AS PER MAP RECORDED IN BOOK 10, PAGE 34 OF MAPS, IN THE OFFICE OF THE COUNTY RECORDER OF SAID COUNTY.

K:\01 Mammoth\2748\CAD\Tract Map\2748 Final Map.dwg Sep 04,2012 - 9:34am, jpfeiler